

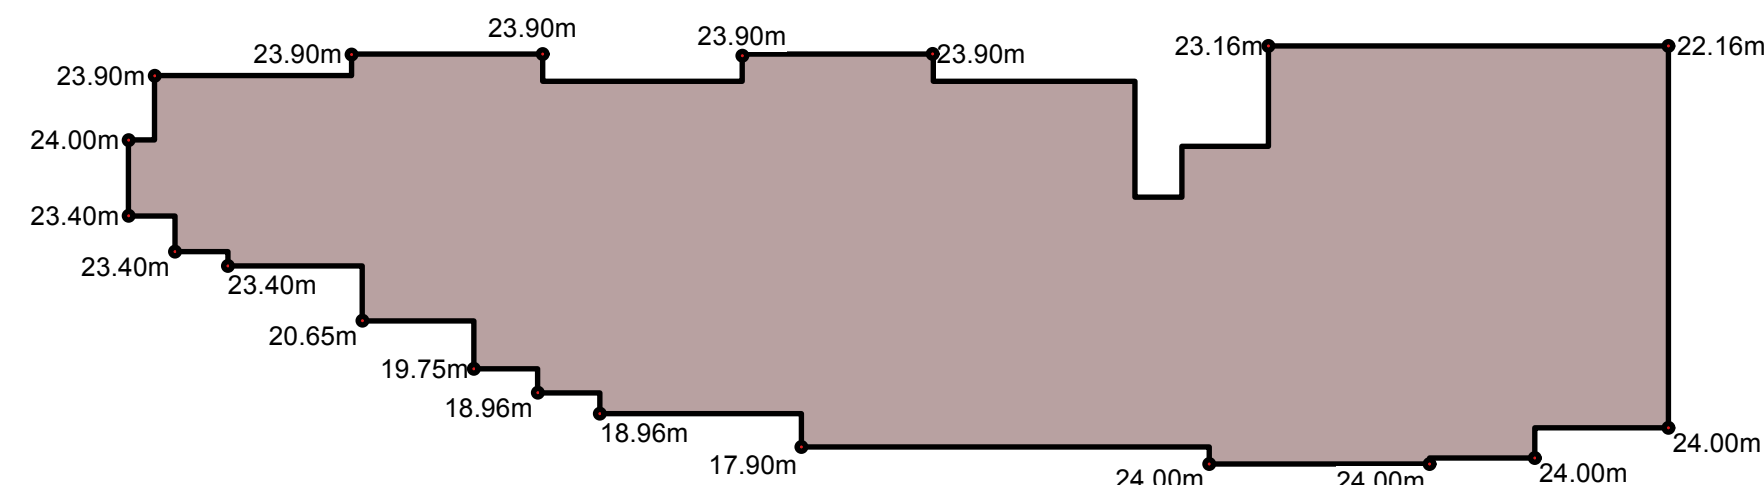


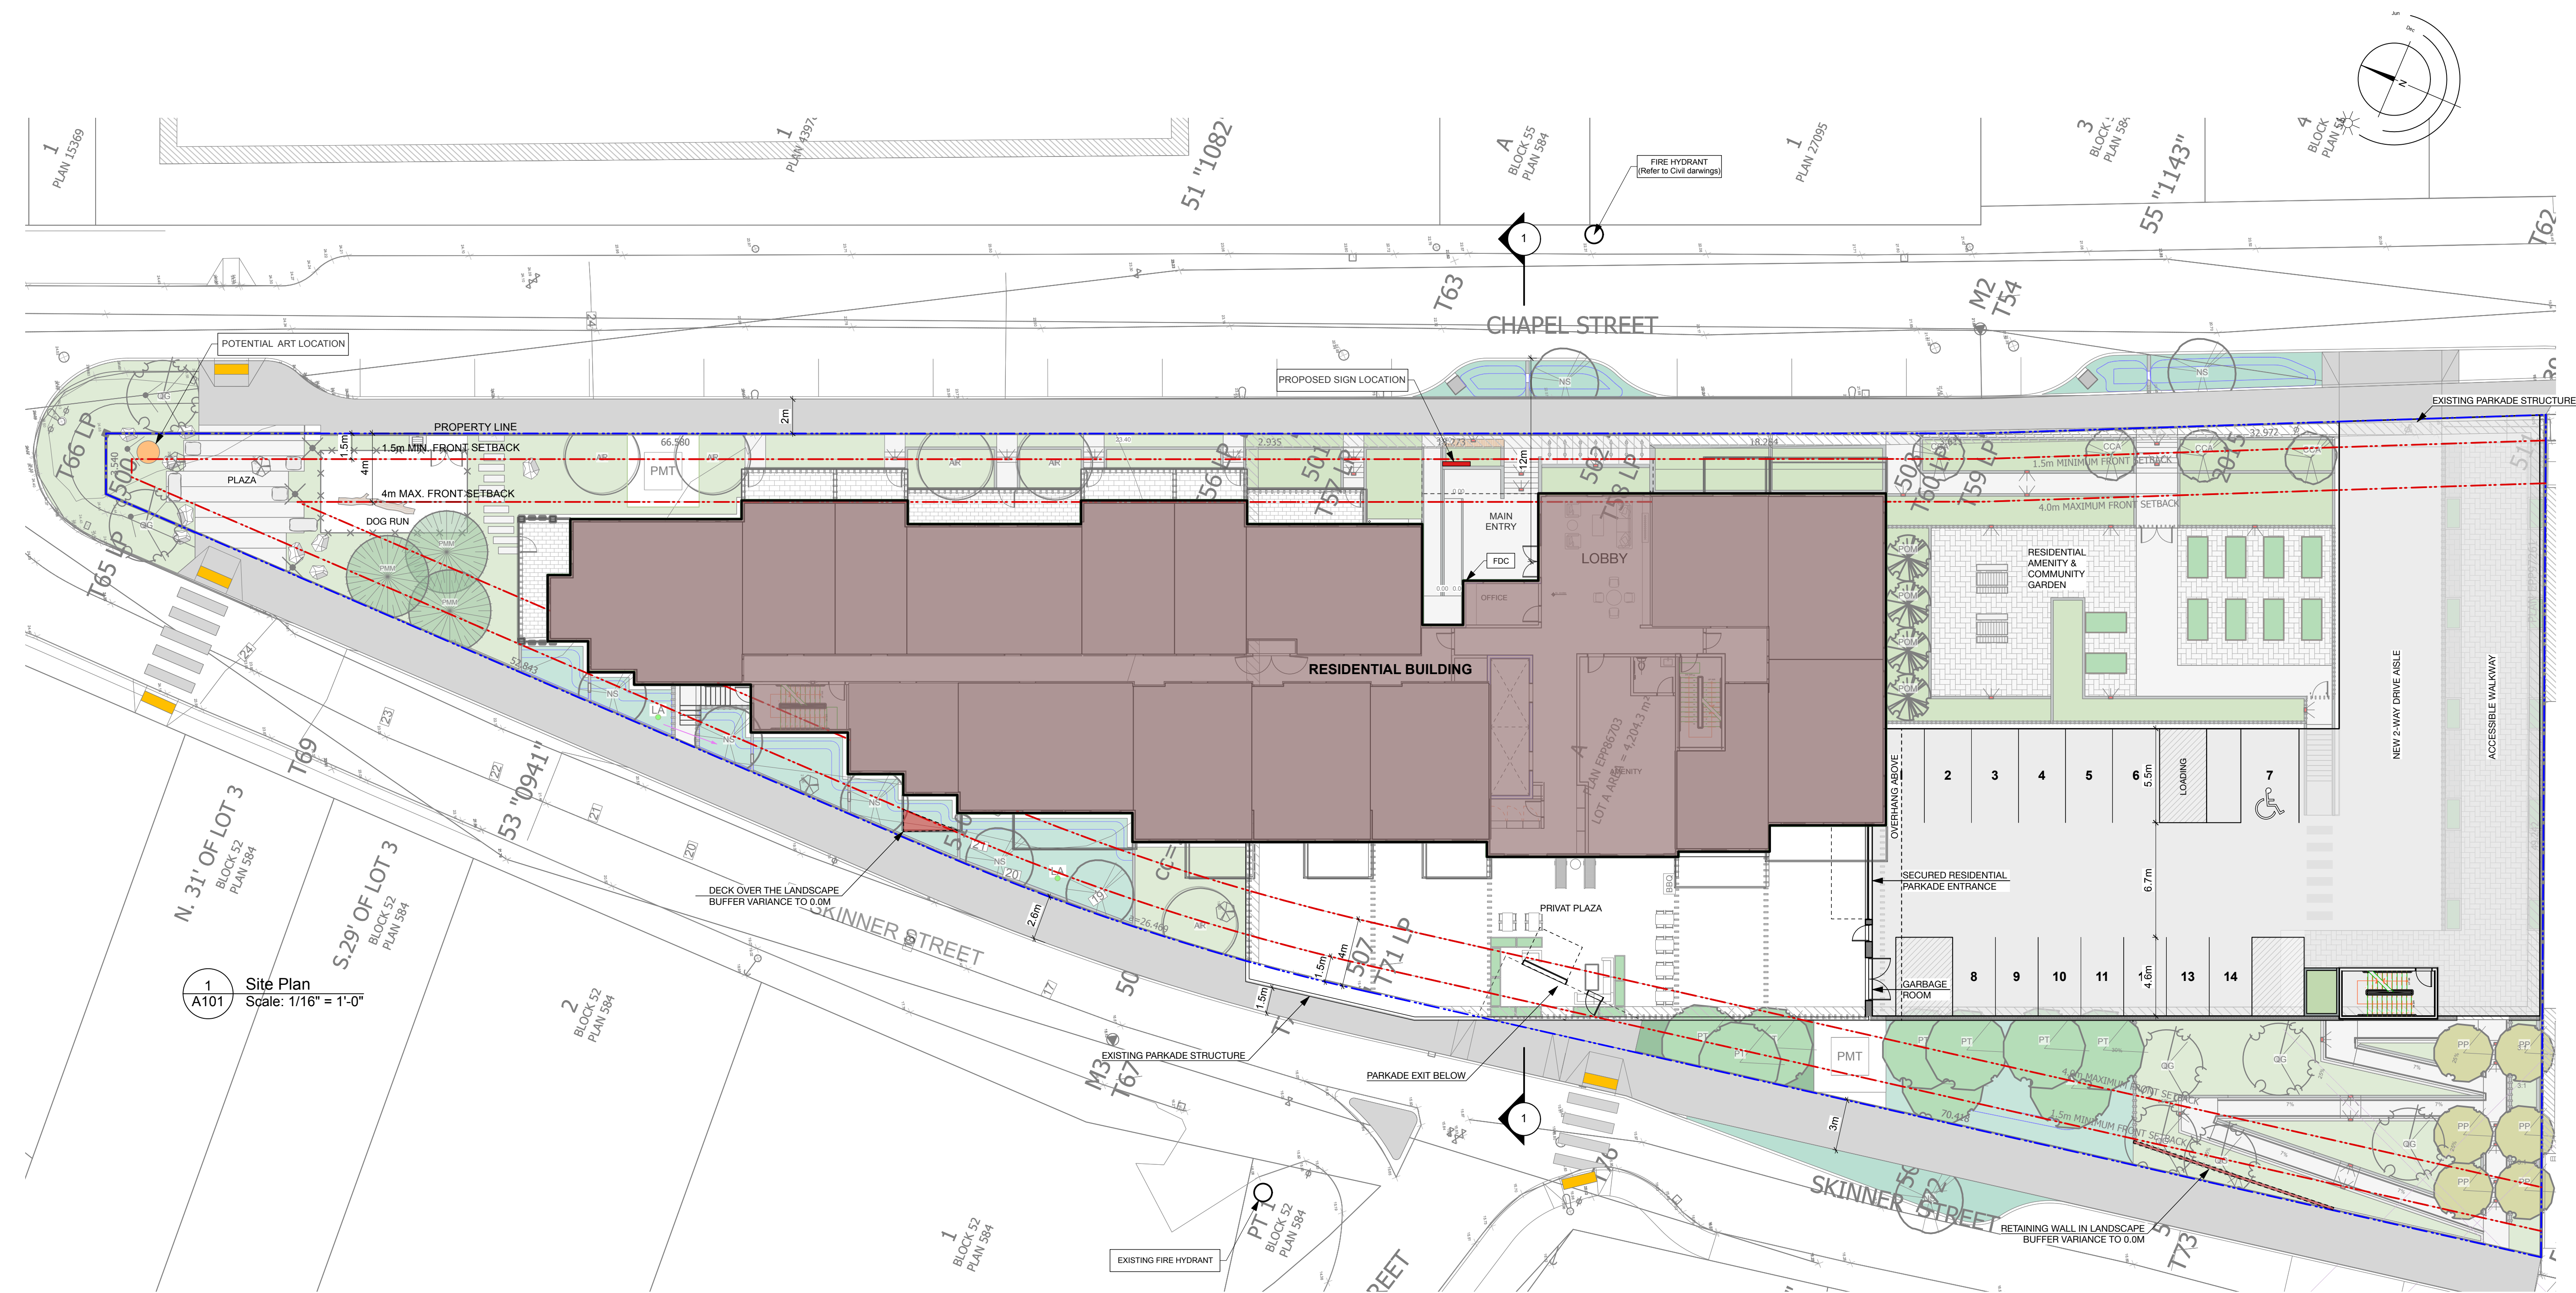

2
A101 Average Grade calculation diagram
Scale: 1/32" = 1'-0"

RECEIVED
DP1434
2026-AUG-27
Current Planning

 

Primex
Nanaimo, BC
11Aug26

Chapel 4.0

Site Plan A101

ISSUED FOR DEVELOPMENT PERMIT

dHKarchitects

dHKA