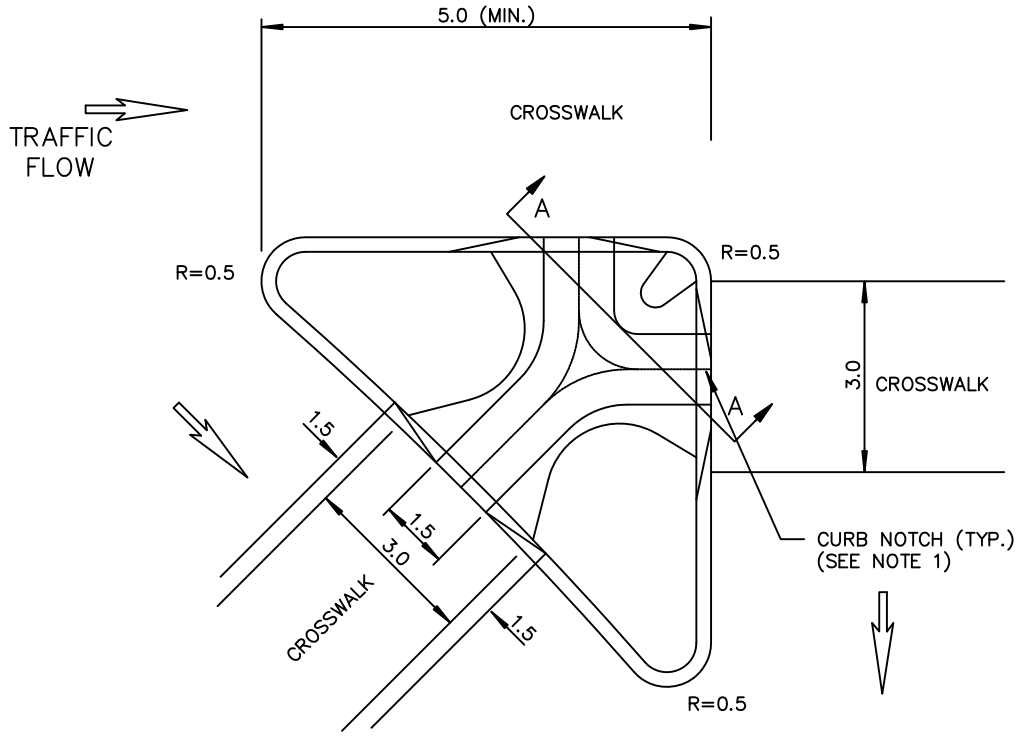

PLAN

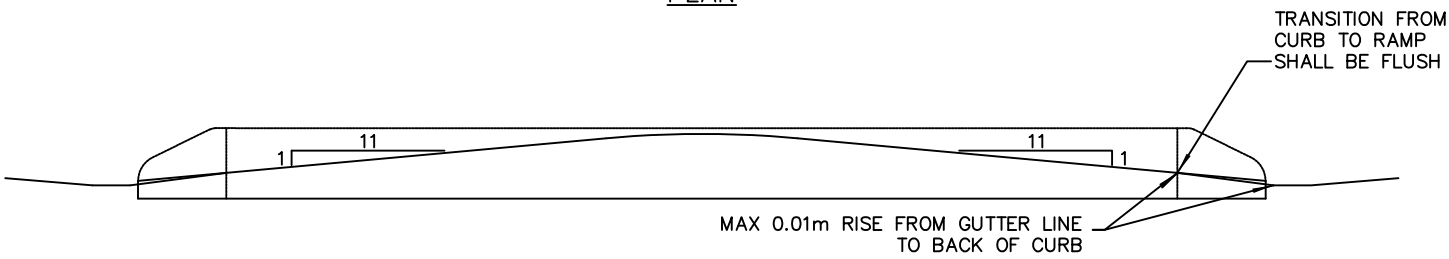

SECTION A–A

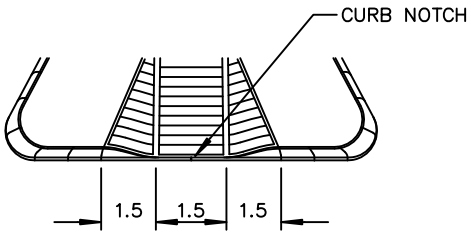

ISOMETRIC VIEW

NOTES:
1. CURB NOTCH TO POINT IN DIRECTION OF PEDESTRIAN CROSSWALK. 10mm DEEP x 10mm WIDE ACROSS THE FULL WIDTH OF THE CURB.
2. CATCH BASIN MUST BE PLACED UPSTREAM OF CROSSWALK.
3. ALL DISTANCES IN METERS UNLESS OTHERWISE SHOWN.

CITY OF NANAIMO
THE HARBOUR CITY

ISLAND PEDESTRIAN CROSSWALK RAMP

Scale	N.T.S.
Drawn	D.M.
Rev. Date:	FEB 2010
Dwg. No.	CS–8