


1 VIEW FROM NORTH-WEST ALONG DUFFERIN CRESCENT



3 VIEW FROM NORTH-WEST OF BUILDING FRONTING DUFFERIN CRESCENT

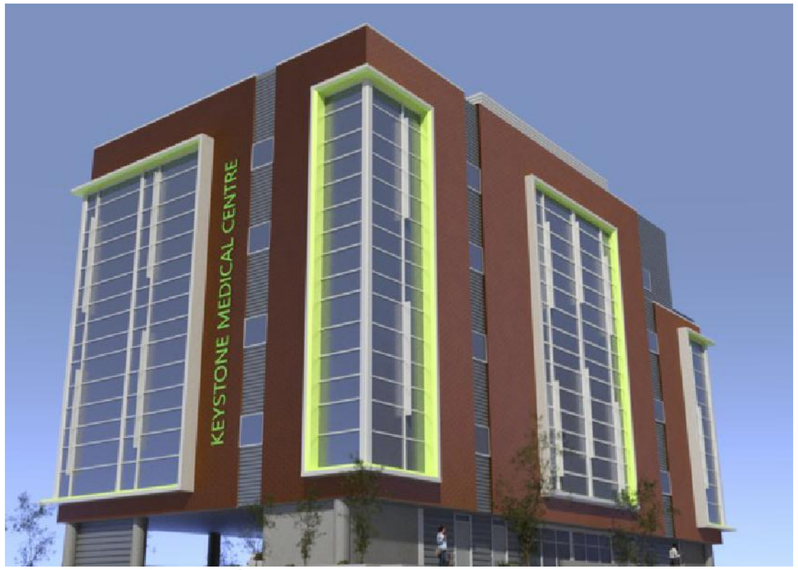

2 VIEW FROM SOUTH-EAST ALONG SEAFIELD CRESCENT



4 VIEW FROM SOUTH-WEST OF B UILDING FRONTING SEAFIELD CRESCENT



5 DECEMBER AT 3PM



6 MARCH AT 3PM



7 JUNE AT 3PM



8 SEPTEMBER AT 3PM

O.C.A. ARCHITECTURE INC.
2724 W. 1st AVENUE, VANCOUVER BC V6K 1H3
Tel.: 604-408-8970 Email: in@oca-arch.com

CONTRACTORS TO CHECK AND VERIFY ALL DIMENSIONS AND LEVELS PRIOR TO COMMENCING ANY WORK. ALL DISCREPANCIES, ERRORS OR OMMISIONS TO BE REPORTED TO THE THE ARCHITECT IMMEDITAELY. ALL DRAWINGS, SPECIFICATIONS AND RELATED DOCUMENTS, ARE THE COPYRIGHT PROPERTY OF THE ARCHITECT. REPRODUCTION OF THE DRAWINGS, SPECIFICATIONS AND RELATED DOCUMENTSON WHOLE OR IN PART IS PROHIBITED WITHOUT THE ARCHITECT'S WRITTEN CONSENT.

1		

Revision:

RECEIVED
RA530
2025-NOV-06
Current Planning

1	REZONING & DP	10/27/25

Issued for:

Project:

DUFFERIN/SEAFIELD

1135 DUFFERIN CRESCENT
1136, 1146, 1158 & 1166 SEAFIELD CRESCENT
NANAIMO, B.C.

Drawing Title:

RENDERINGS & SHADING STUDIES

REGISTERED ARCHITECT
IGOR NARDIN
BRITISH COLUMBIA
2025-10-31

Scale:	3/32"=1'-0"
Drawn By:	
Checked By:	
Project Number:	2215
Date:	OCT. 2023

Drawing Number:

A05.1