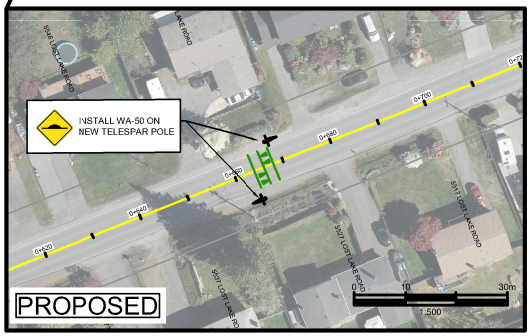

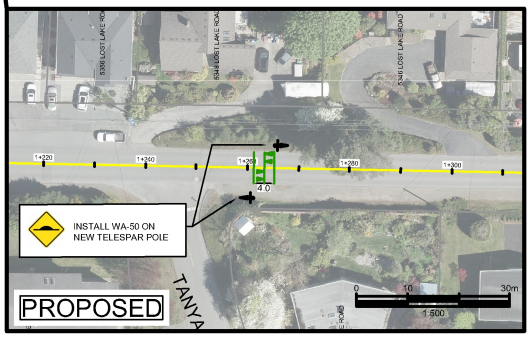

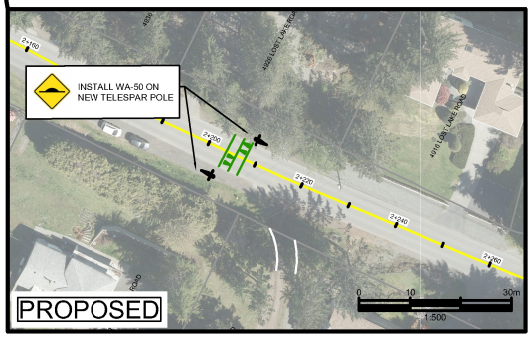

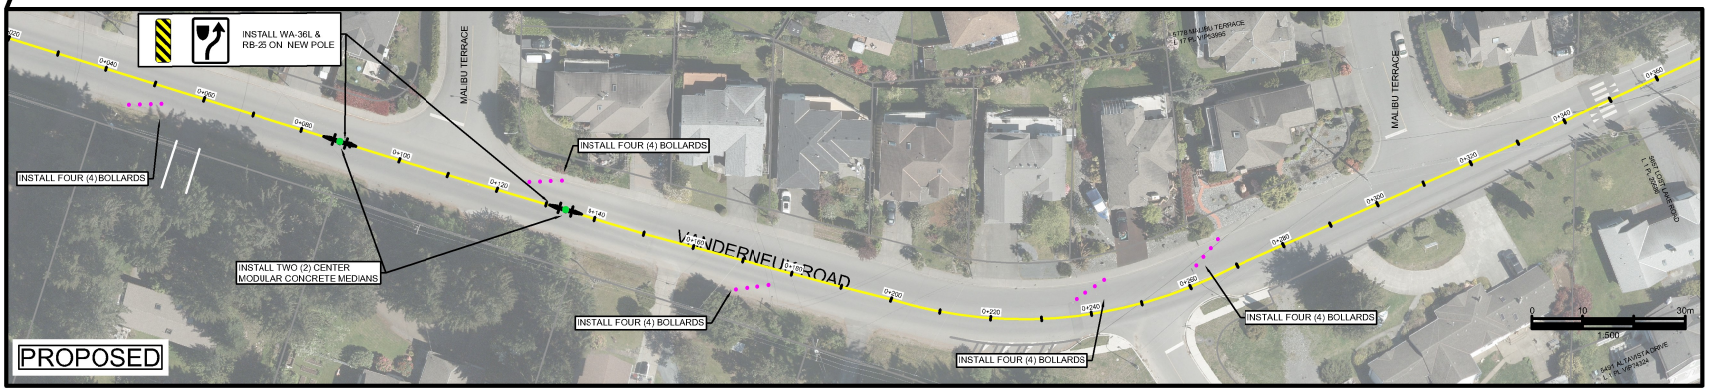

Speed Hump

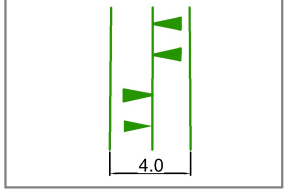

Four (4) Bollards

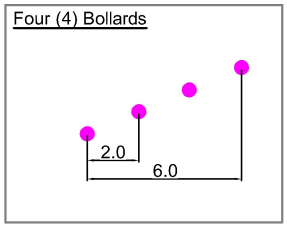

Reference data

PRELIMINARY
NOT FOR CONSTRUCTION

No.	Date	By	Revisions	Eng.
#####	#####	#####	#####	#####
#####	#####	#####	#####	#####
#####	#####	#####	#####	#####
#####	#####	#####	#####	#####
#####	#####	#####	#####	#####
2	2023.01.10	ON	CONCEPTUAL	ET
1	2022.08.18	DL	PRELIMINARY	ET

Design by: DL — Date: 2022.08.18
Drawn by: DL, ON — 2023.01.10
Checked by: ##### — #####
Approved by: ##### — #####
Seal

CITY OF NANAIMO
THE HARBOUR CITY

Scale: Horiz. N/A Vert. #####
Consultant Dwg No. ##### Sheet 1 of 1
Design File No. ##### #####
CoN Dwg No. #####

Project: Lost Lake Traffic Calming 2023 Proposed Plan
Title: #####

G:\TRANSPORTATION\TRANSPORTATION PLAN\INSTRAFFIC CALMING\LOST LAKE EVA\LLE 2023\LOST LAKE VILLAGE.DWG