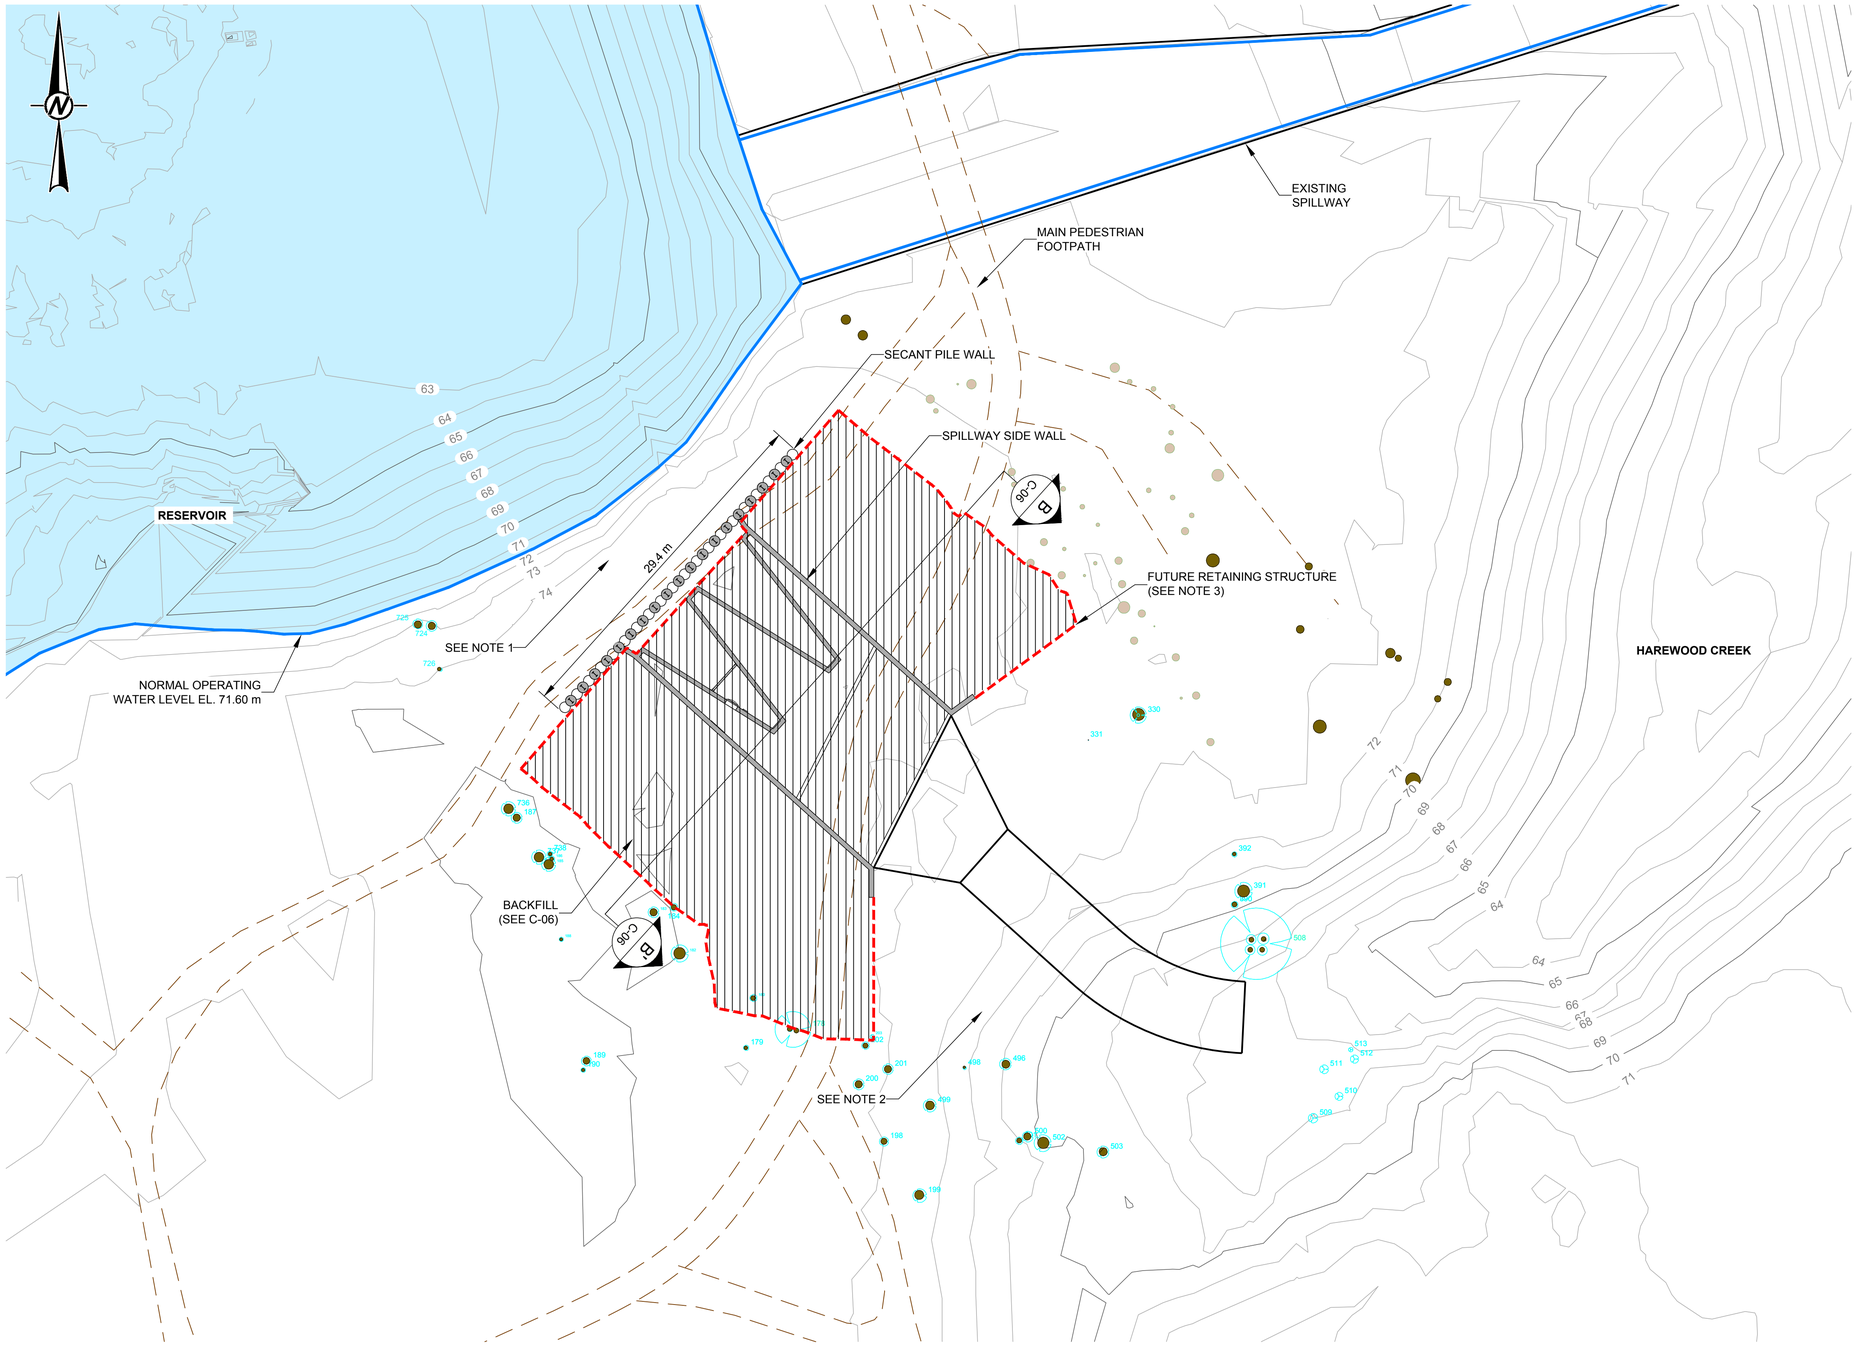

LEGEND

- EXCAVATION LIMITS
- RESERVOIR (AT NORMAL OPERATING LEVEL)
- EXISTING PATHWAY
- TREE LOCATION (APPROXIMATED BY GOLDER ASSOCIATES)
- TREE LOCATION (SURVEYED BY HEROLD ENGINEERING)
- BACKFILL

NOTE(S)

1. THIS DRAWING REPRESENTS CONFIGURATION PRIOR TO FOREBAY EXCAVATION.
2. BACKFILL REQUIREMENTS DOWNSTREAM OF THE BRIDGE NOT SHOWN.
3. RETAINING STRUCTURES TO BE DESIGNED AS PART OF FUTURE LANDSCAPING PACKAGE.

REFERENCE(S)

1. BATHYMETRIC AND TOPOGRAPHIC FROM CITY OF NANAIMO, CAD FILE: ACAD-C003-0 (BOUND).dwg, DATED: DECEMBER 20, 2013.
2. TOPOGRAPHIC DATA FROM HEROLD ENGINEERING, CAD FILE: collier park bwer dam 2003.dwg, DATED: OCTOBER 20, 2003.
3. TREE LOCATION SURVEY FROM HEROLD ENGINEERING, CAD FILE: 0017-276 CIVIL BASE.DWG

ISSUED FOR REVIEW

0 20
1:250 METRES

REV.	YYYY-MM-DD	DESCRIPTION	DESIGNED	PREPARED	REVIEWED	APPROVED
A	2015-10-28	ISSUED FOR REVIEW	JG	SRR	RB	BD

CLIENT
CITY OF NANAIMO

CONSULTANT
Golder Associates

VANCOUVER OFFICE
SUITE 200 - 2920 VIRTUAL WAY
VANCOUVER, BC, V5M 0C4
CANADA
[+1] (604) 296 4200
www.golder.com

PROJECT
COLLIERY DAMS - AUXILLARY SPILLWAY
NANAIMO, B.C.

TITLE
BACKFILL PLAN - WEIR AND BRIDGE

PROJECT NO.	PHASE	REV.	of	FIGURE
13-1447-0516	4000	A		C-05

Path: \\golder.gds\gal\Burnaby\CAD-GIS\Client\City_of_Nanaimo\99_PROJECTS\13-1447-0516\02_PRODUCTION\4000\4500_DRAWINGS\ | File Name: 1314470516-4000-4500-C-5.dwg
IF THIS MEASUREMENT DOES NOT MATCH WHAT IS SHOWN, THE SHEET SIZE HAS BEEN MODIFIED FROM: ANSI D
25 mm