
2445 LYNBURN CRESCENT

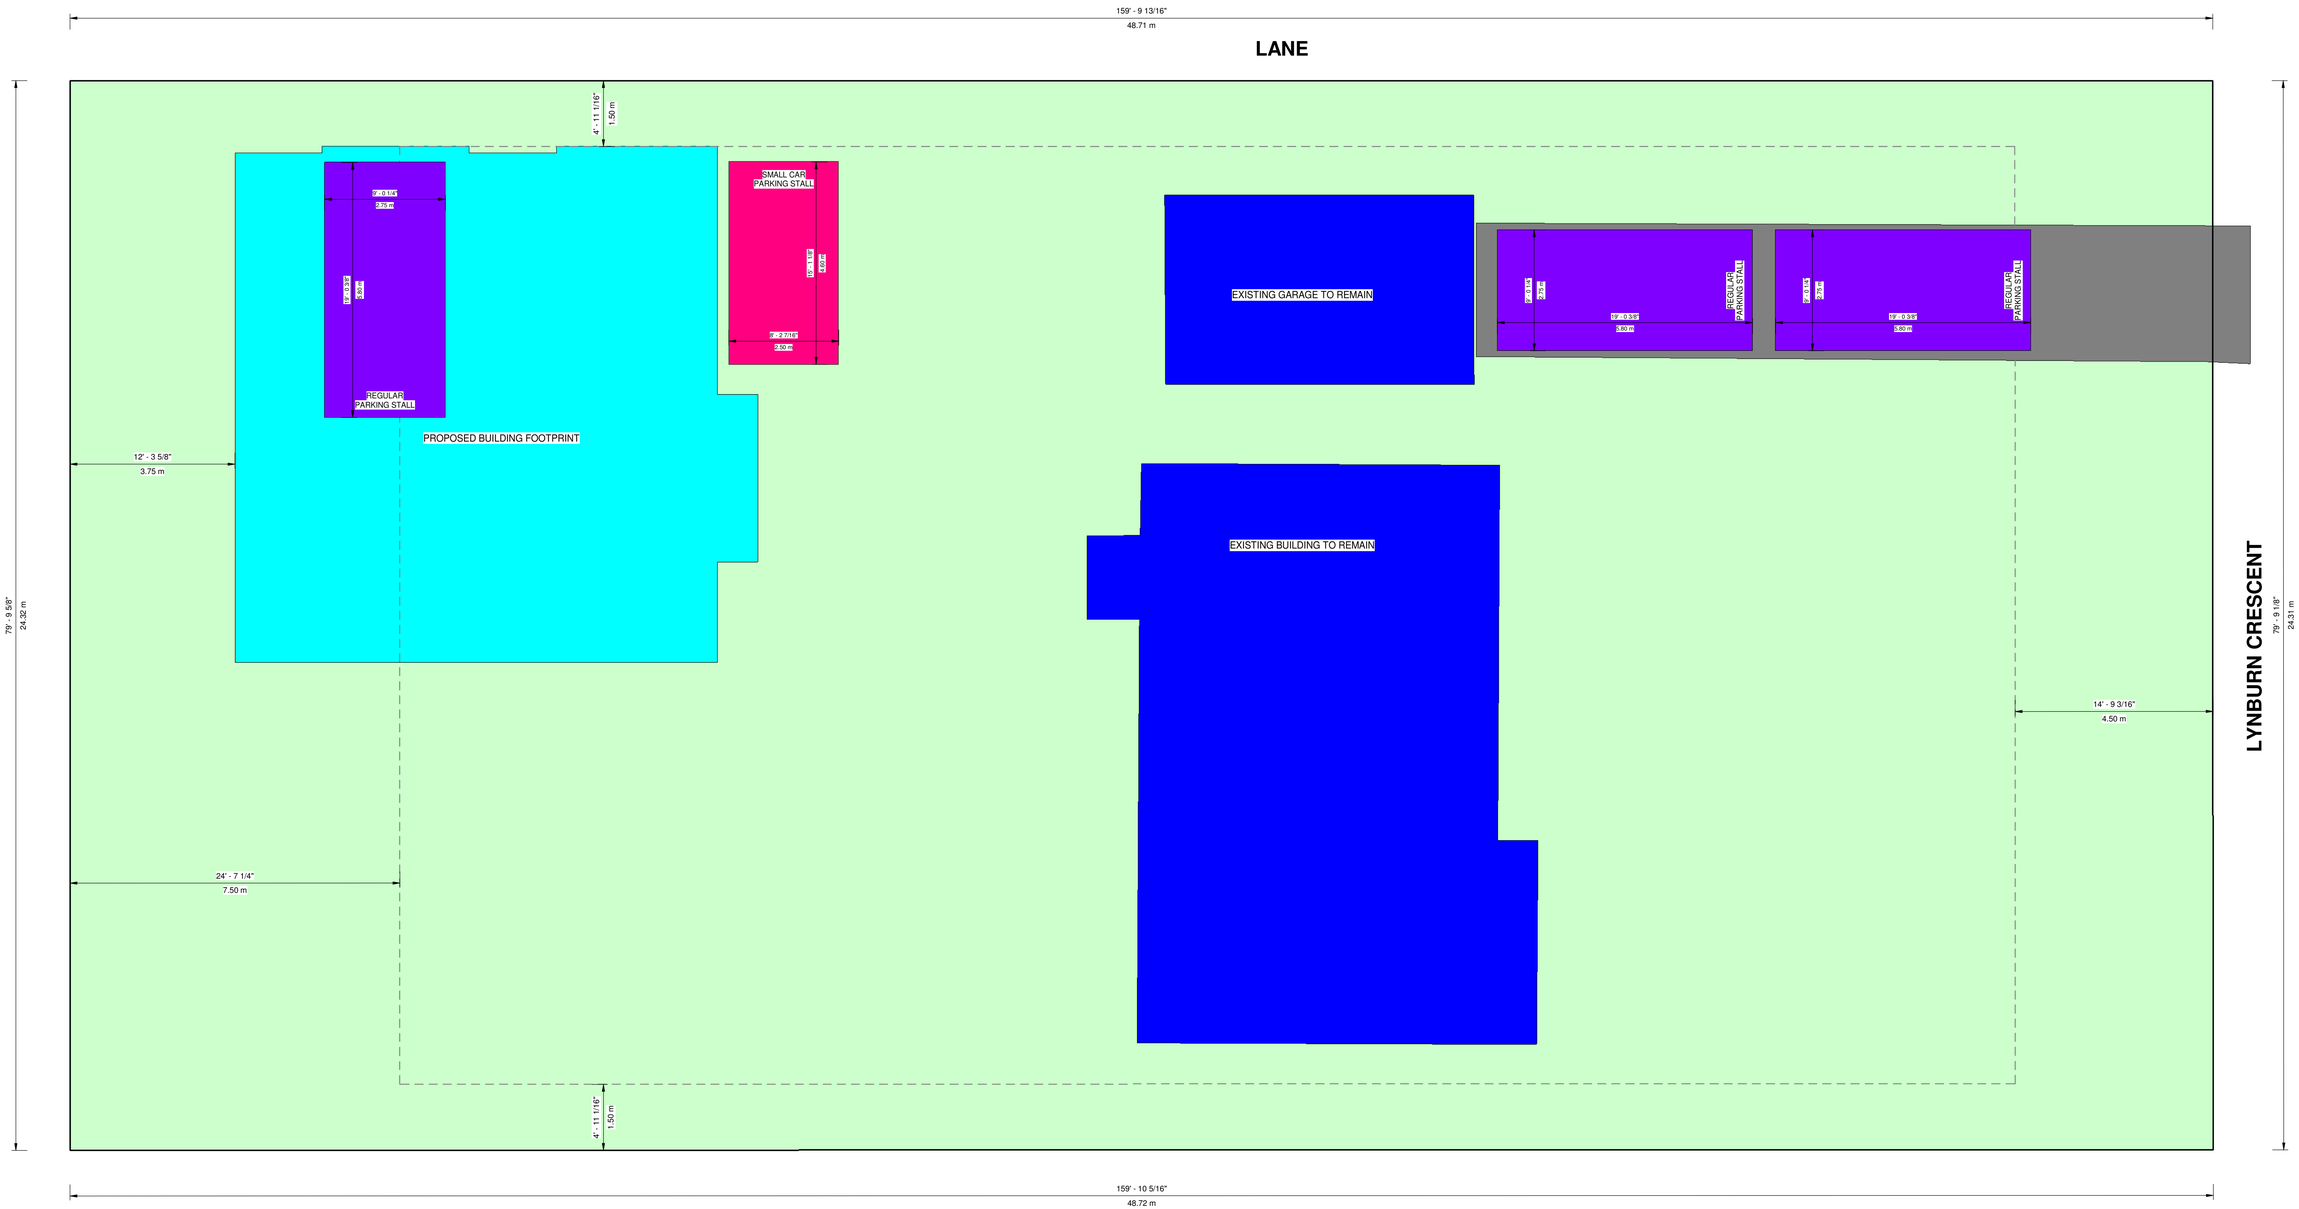

PARKING PLAN

3/16" = 1'-0"

RECEIVED
BOV800
2026-NOV-2
Current Planning

GREENPLAN

1655 Cedar Road, Nanaimo, B.C.
(250) 722-3456
www.greenplan.ca
info@greenplan.ca

REVISIONS

© COPYRIGHT RESERVED. AS INSTRUMENTS OF SERVICE, THESE PLANS AND DESIGNS ARE AND AT ALL TIMES REMAIN THE PROPERTY OF ANDERSON GREENPLAN LTD. TO BE USED ONCE FOR THE PROJECT SHOWN AND MAY NOT BE REPRODUCED WITHOUT WRITTEN PERMISSION.

2445 LYNBURN CRESCENT

CARRIAGE HOUSE

DESIGNED	DRAWN	CHECKED
Designer	Author	Checker

DATE
10/30/2026

PROJECT
26128

DRAWING #
26128-1030-71

SCALE
3/16" = 1'-0"

SHEET TITLE
PARKING PLAN

SHEET #
A-P