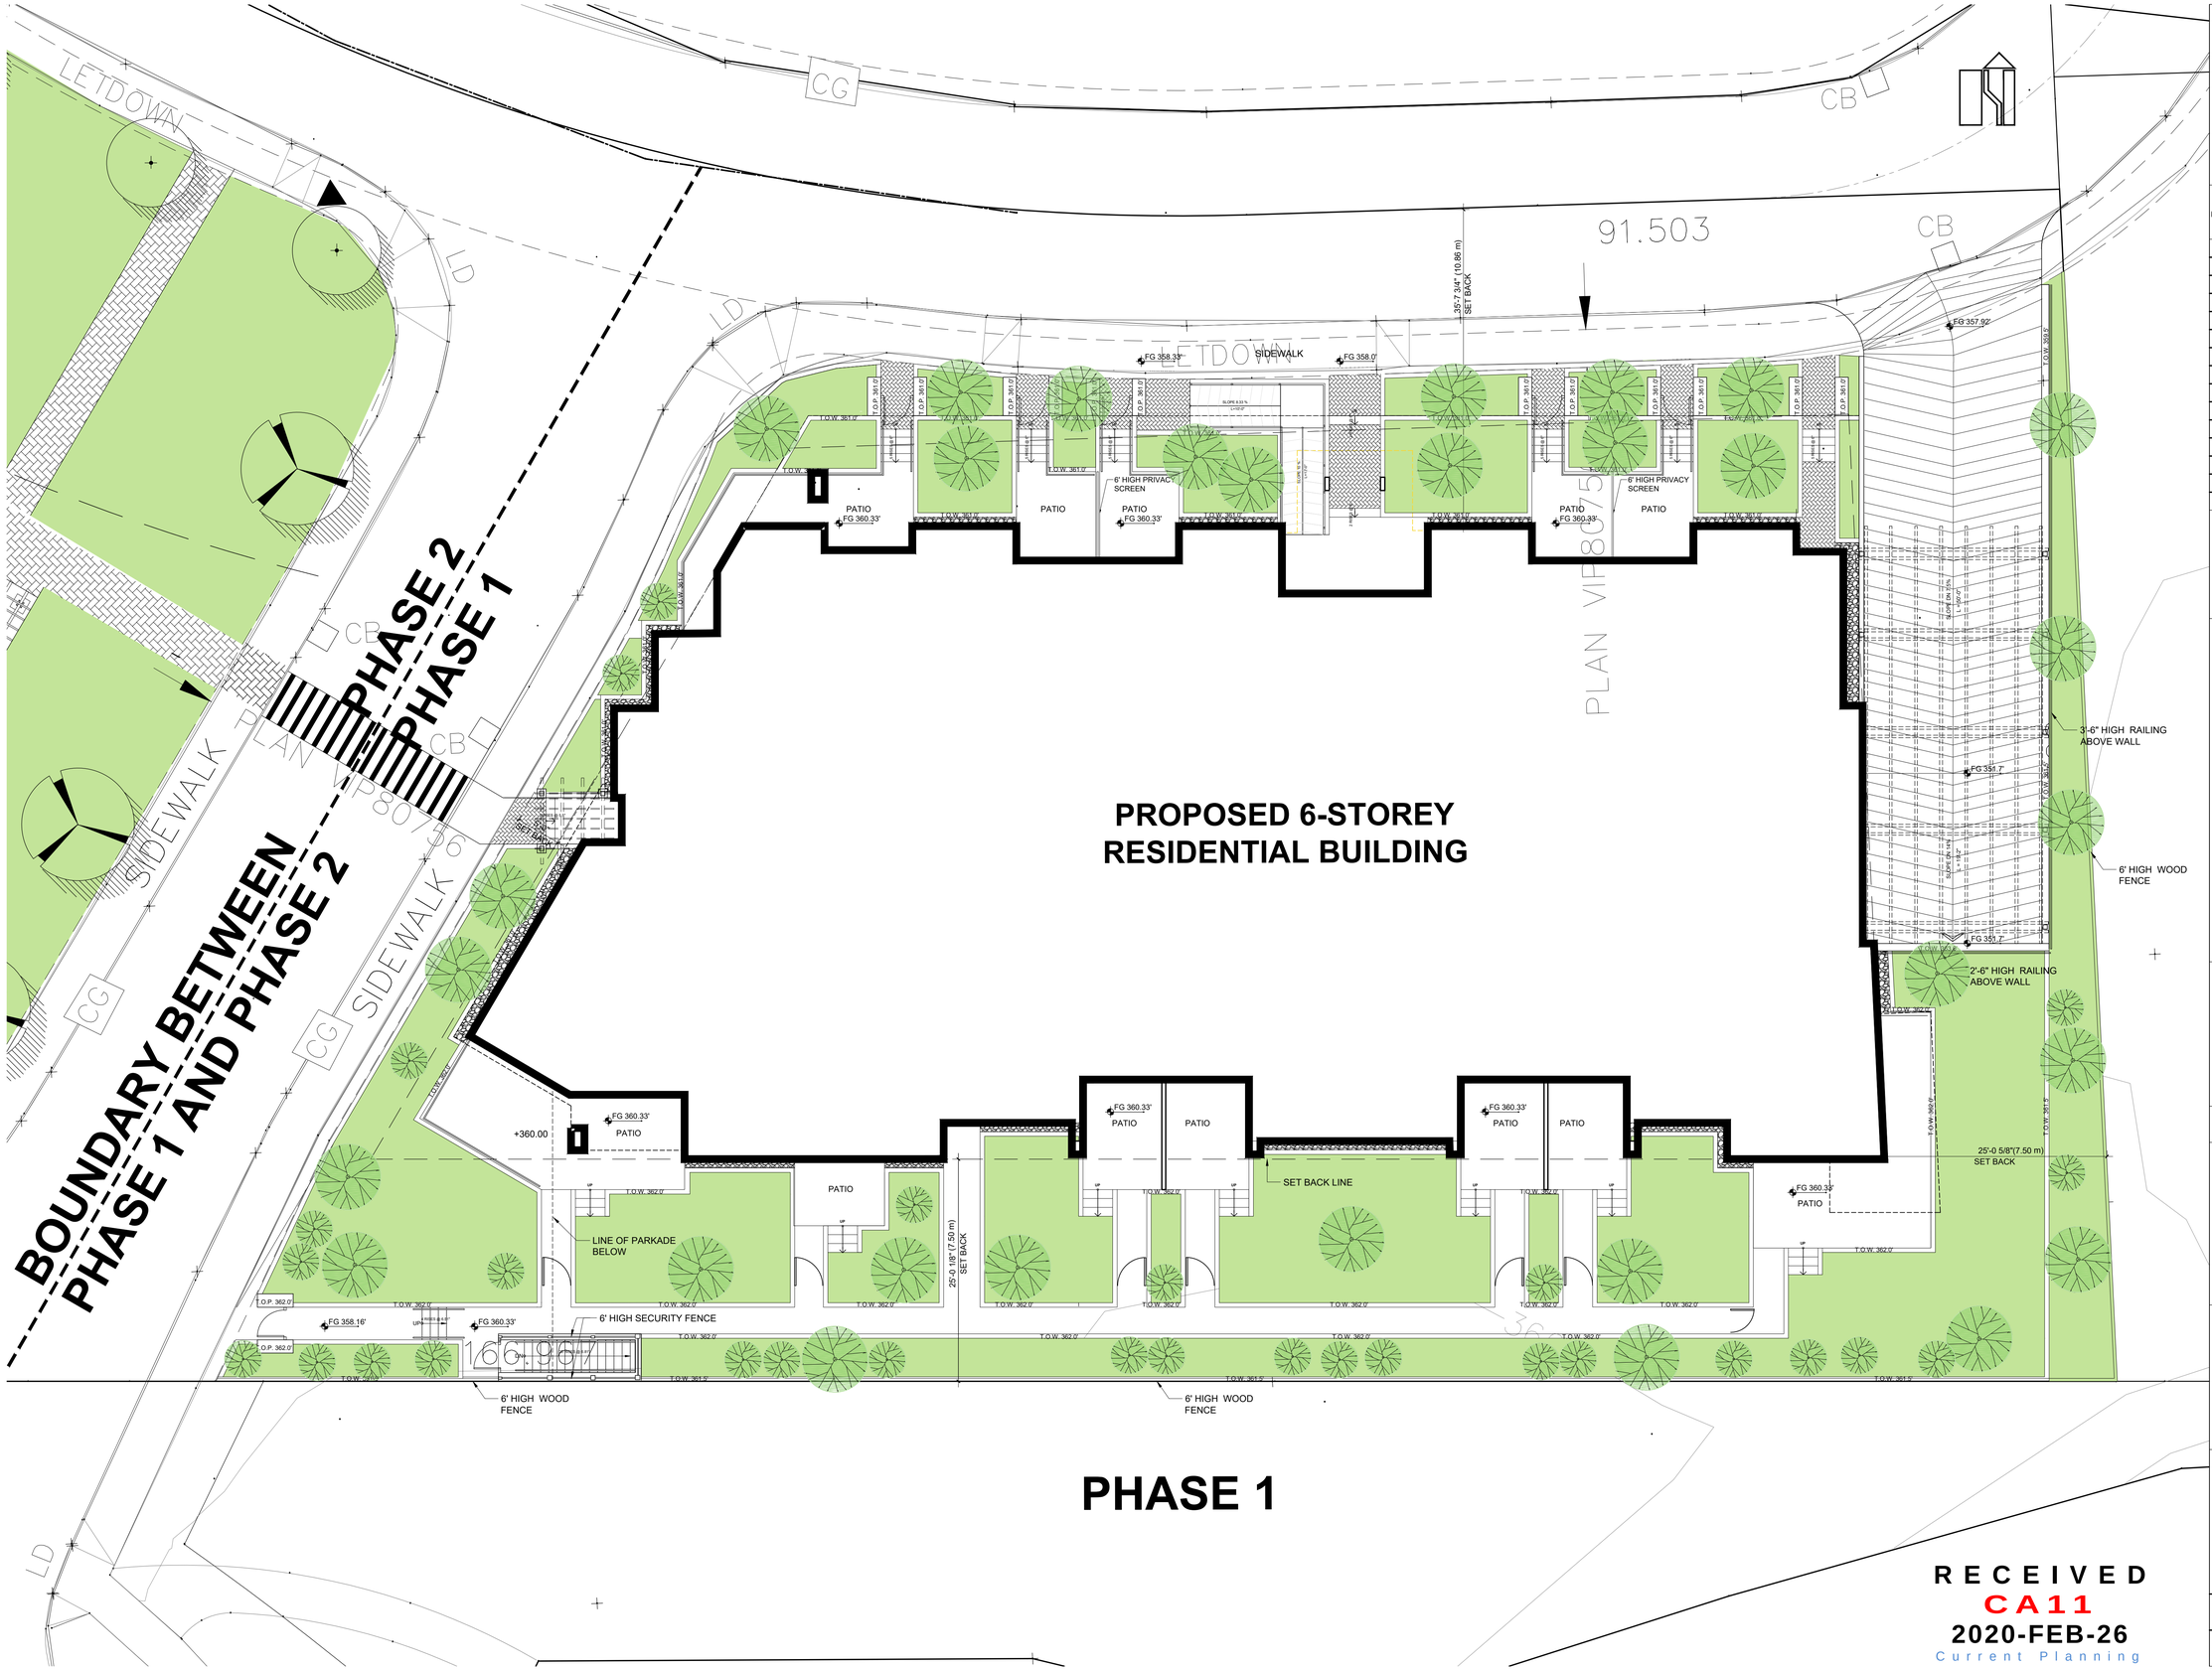

THIS DRAWING, AN INSTRUMENT OF SERVICE, IS THE PROPERTY OF REZA SALEHI ARCHITECT INC. AND MAY NOT BE REPRODUCED WITHOUT HIS PERMISSION. ALL INFORMATION SHOWN ON THE DRAWING IS FOR THE USE OF THIS SPECIFIC PROJECT ONLY AND WILL NOT BE USED OTHERWISE WITHOUT WRITTEN PERMISSION FROM THIS OFFICE.

CONTRACTORS WILL VERIFY AND BE RESPONSIBLE FOR ALL DIMENSIONS ON THE JOB. THIS OFFICE WILL BE INFORMED OF ANY DISCREPANCIES AND VARIATIONS SHOWN ON DRAWING. THESE DESIGN DOCUMENTS ARE PREPARED SOLELY FOR THE USE BY THE PARTY WITH WHOM THE DESIGN PROFESSIONAL HAS ENTERED INTO A CONTRACT AND THERE ARE NO REPRESENTATIONS OF ANY KIND MADE BY THE DESIGN PROFESSIONAL TO ANY PARTY WITH WHOM THE DESIGN PROFESSIONAL HAS NOT ENTERED INTO A CONCTRACT.

NO	DESCRIPTION	DATE
1	FOR CLIENT REVIEW	06-13-2018
2	FOR CLIENT REVIEW	09-12-2018
3	D.P. SUBMISSION	12-07-2018
4	D.P. SUBMISSION	12-29-2018
5	D.P. SUBMISSION	08-15-2019

SALEHI ARCHITECT INC.

207 - 132 15th West Street
NORTH VANCOUVER
TEL : 778-996 7833
EMAIL : rsalehi@salehiarchitect.ca

CLIENT :

PROJECT NO.

PROJECT :

DRAWING TITLE :

SITE PLAN PHASE-1

SEAL

A-01

DATE :

DRAWN : F.N.

SCALE : 1/8"=1'-0"

CHECKED : R.S.

RECEIVED
CA11
2020-FEB-26
Current Planning