2K Architecture

JINGLE POT INDUSTRIAL PARK

ADDRESS
4073 Old Slope Pl
Nanaimo, BC V9T 5P8
2K # 2408

REGISTERED ARCHITECT KARIM KADRI BRITISH COLUMBIA
2025-09-11

SCALE
1:200
ISSUE
R1 - 11 Sep 2026

Lower Site Plan
Buildings A & B Level 1

RECEIVED
CA26
2026-SEP-11
Current Planning

A1.1

2K Architecture

JINGLE POT INDUSTRIAL PARK

ADDRESS
4073 Old Slope Pl
Nanaimo, BC V9T 5P8
2K # 2408

REGISTERED ARCHITECT KARIM KARIM BRITISH COLUMBIA
2026-09-11

SCALE
1:200
ISSUE
R1 - 11 Sep 2026

Upper Site Plan
A & B Level 2, C Level 1

RECEIVED
CA26
2026-SEP-11
Current Planning

A1.2

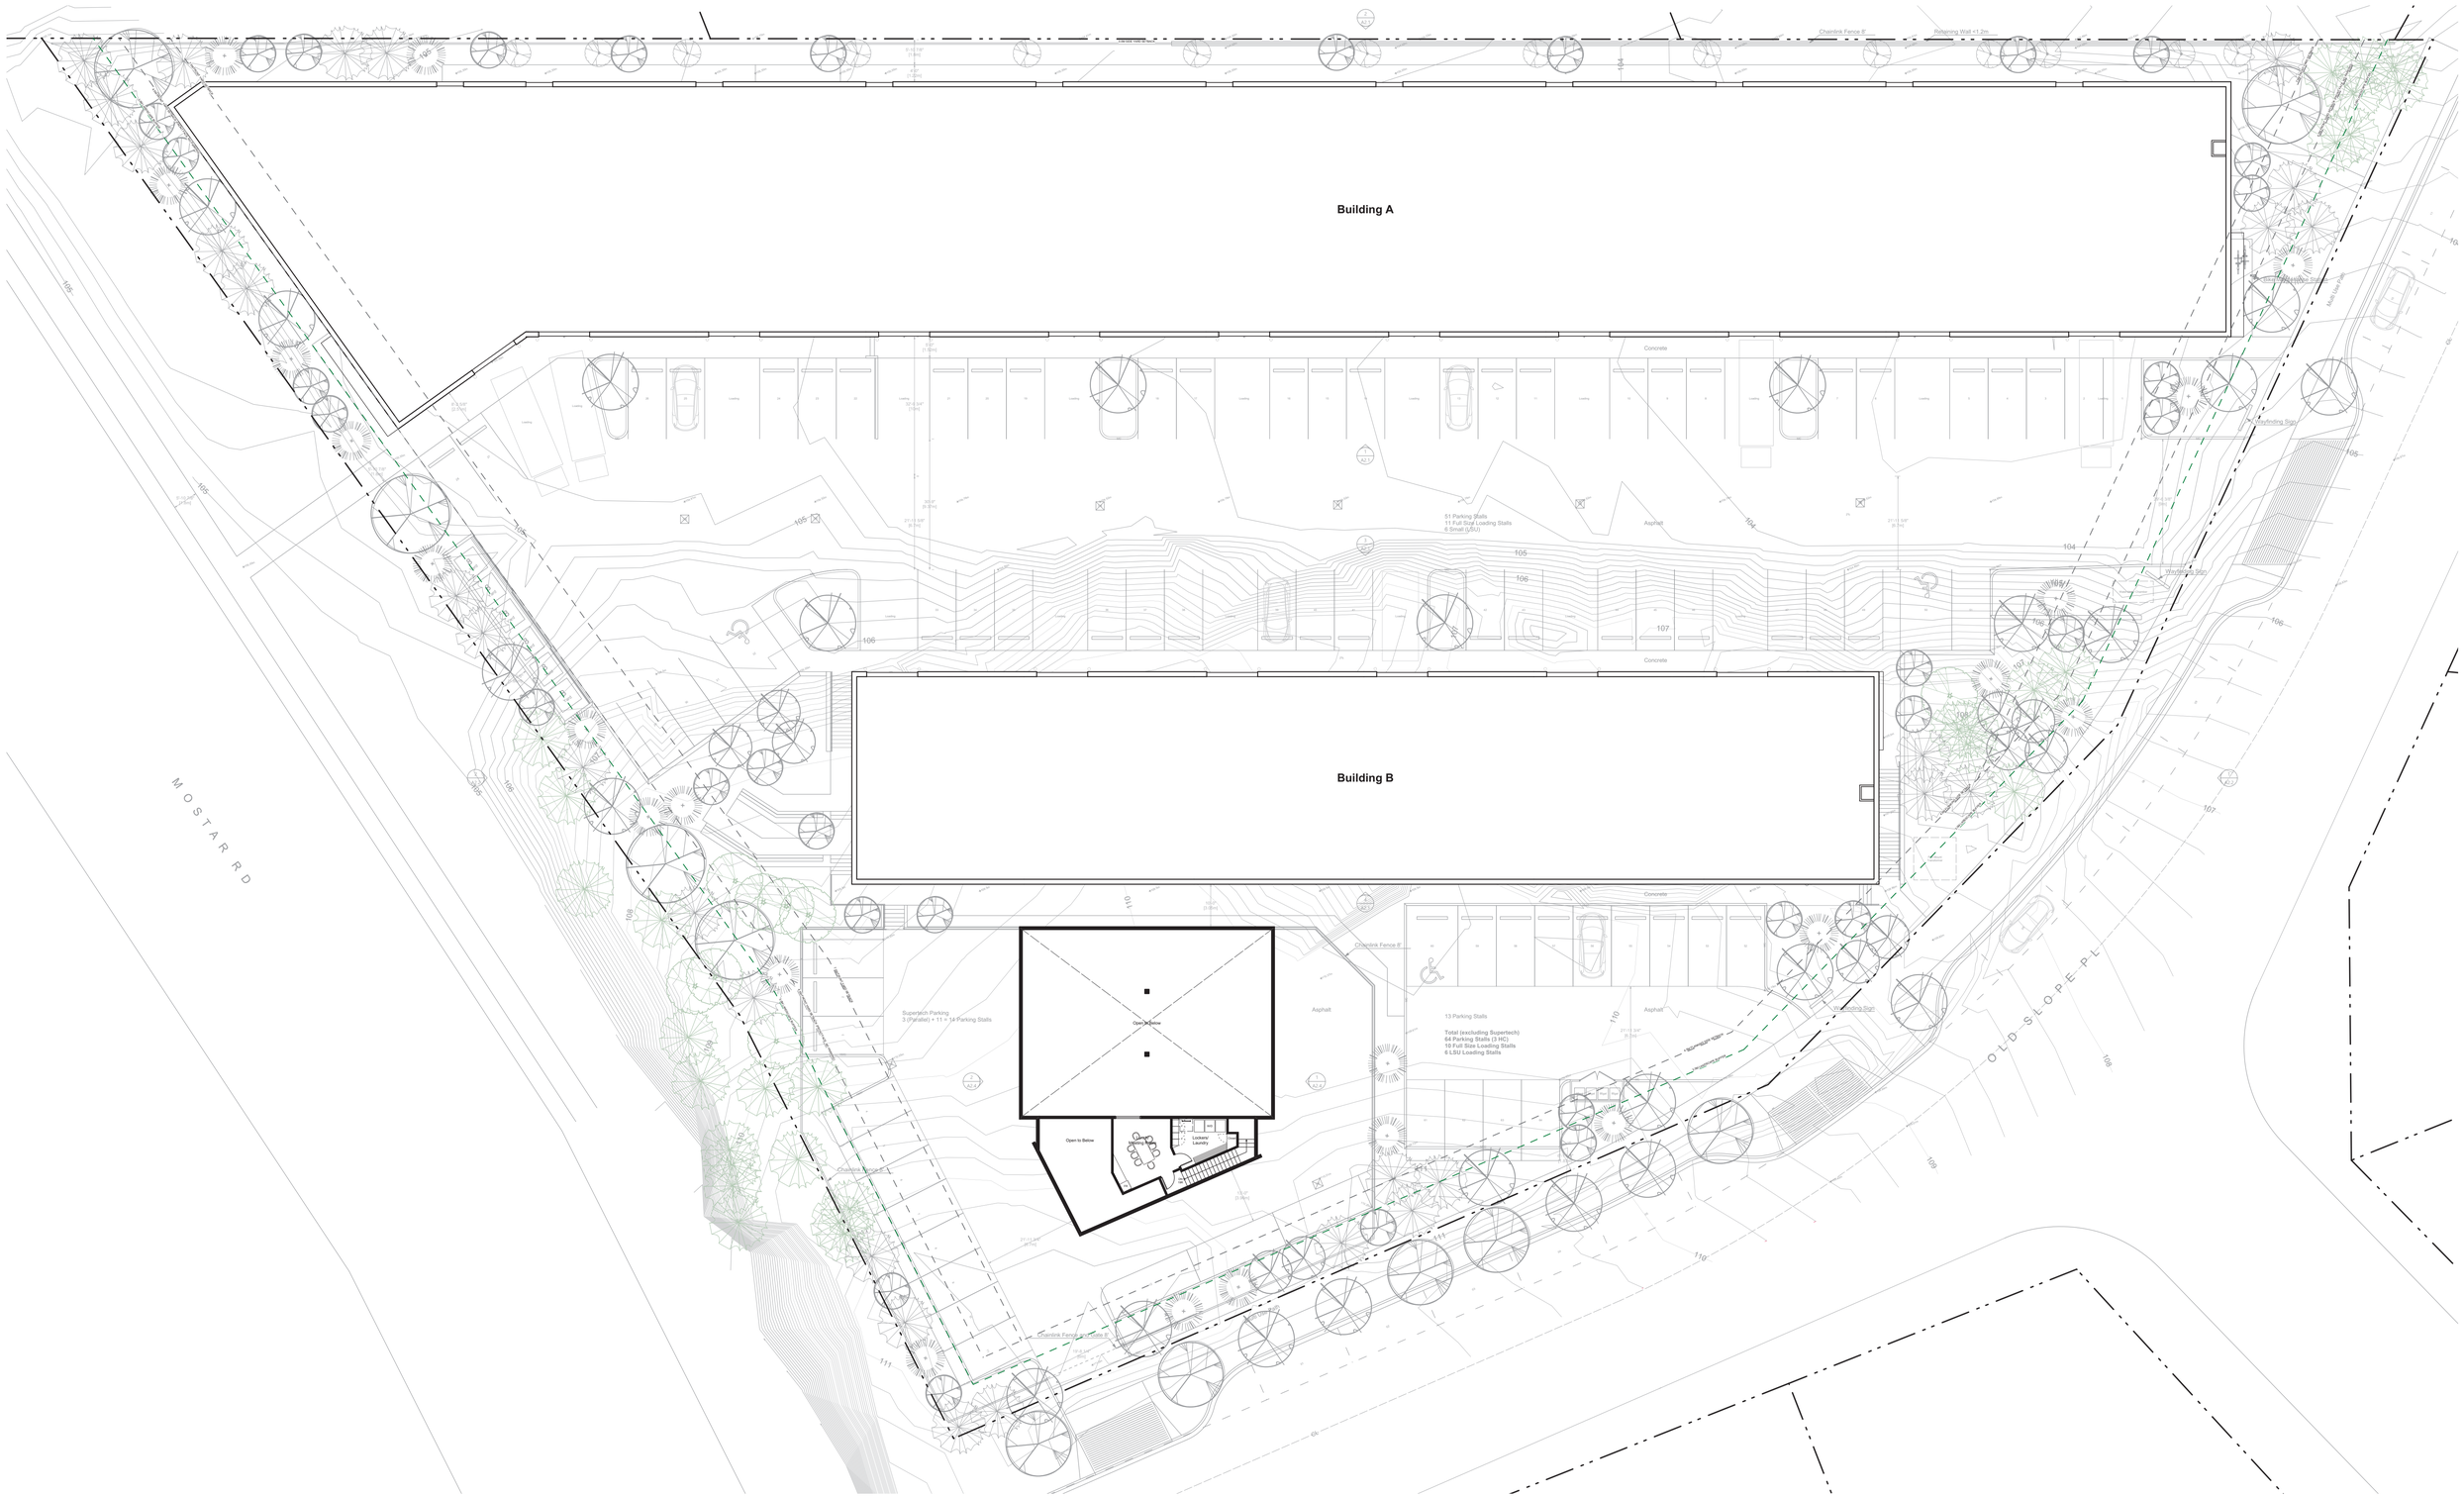

2K Architecture

JINGLE POT
INDUSTRIAL PARK

ADDRESS
4073 Old Slope Pl
Nanaimo, BC V9T 5P8
2K # 2408

REGISTERED ARCHITECT
KARIM KADRI
BRITISH COLUMBIA
2026-09-11

SCALE
1:200
ISSUE
R1 - 11 Sep 2026

Building C Level 2

RECEIVED
CA26
2026-SEP-11
Current Planning

A1.3