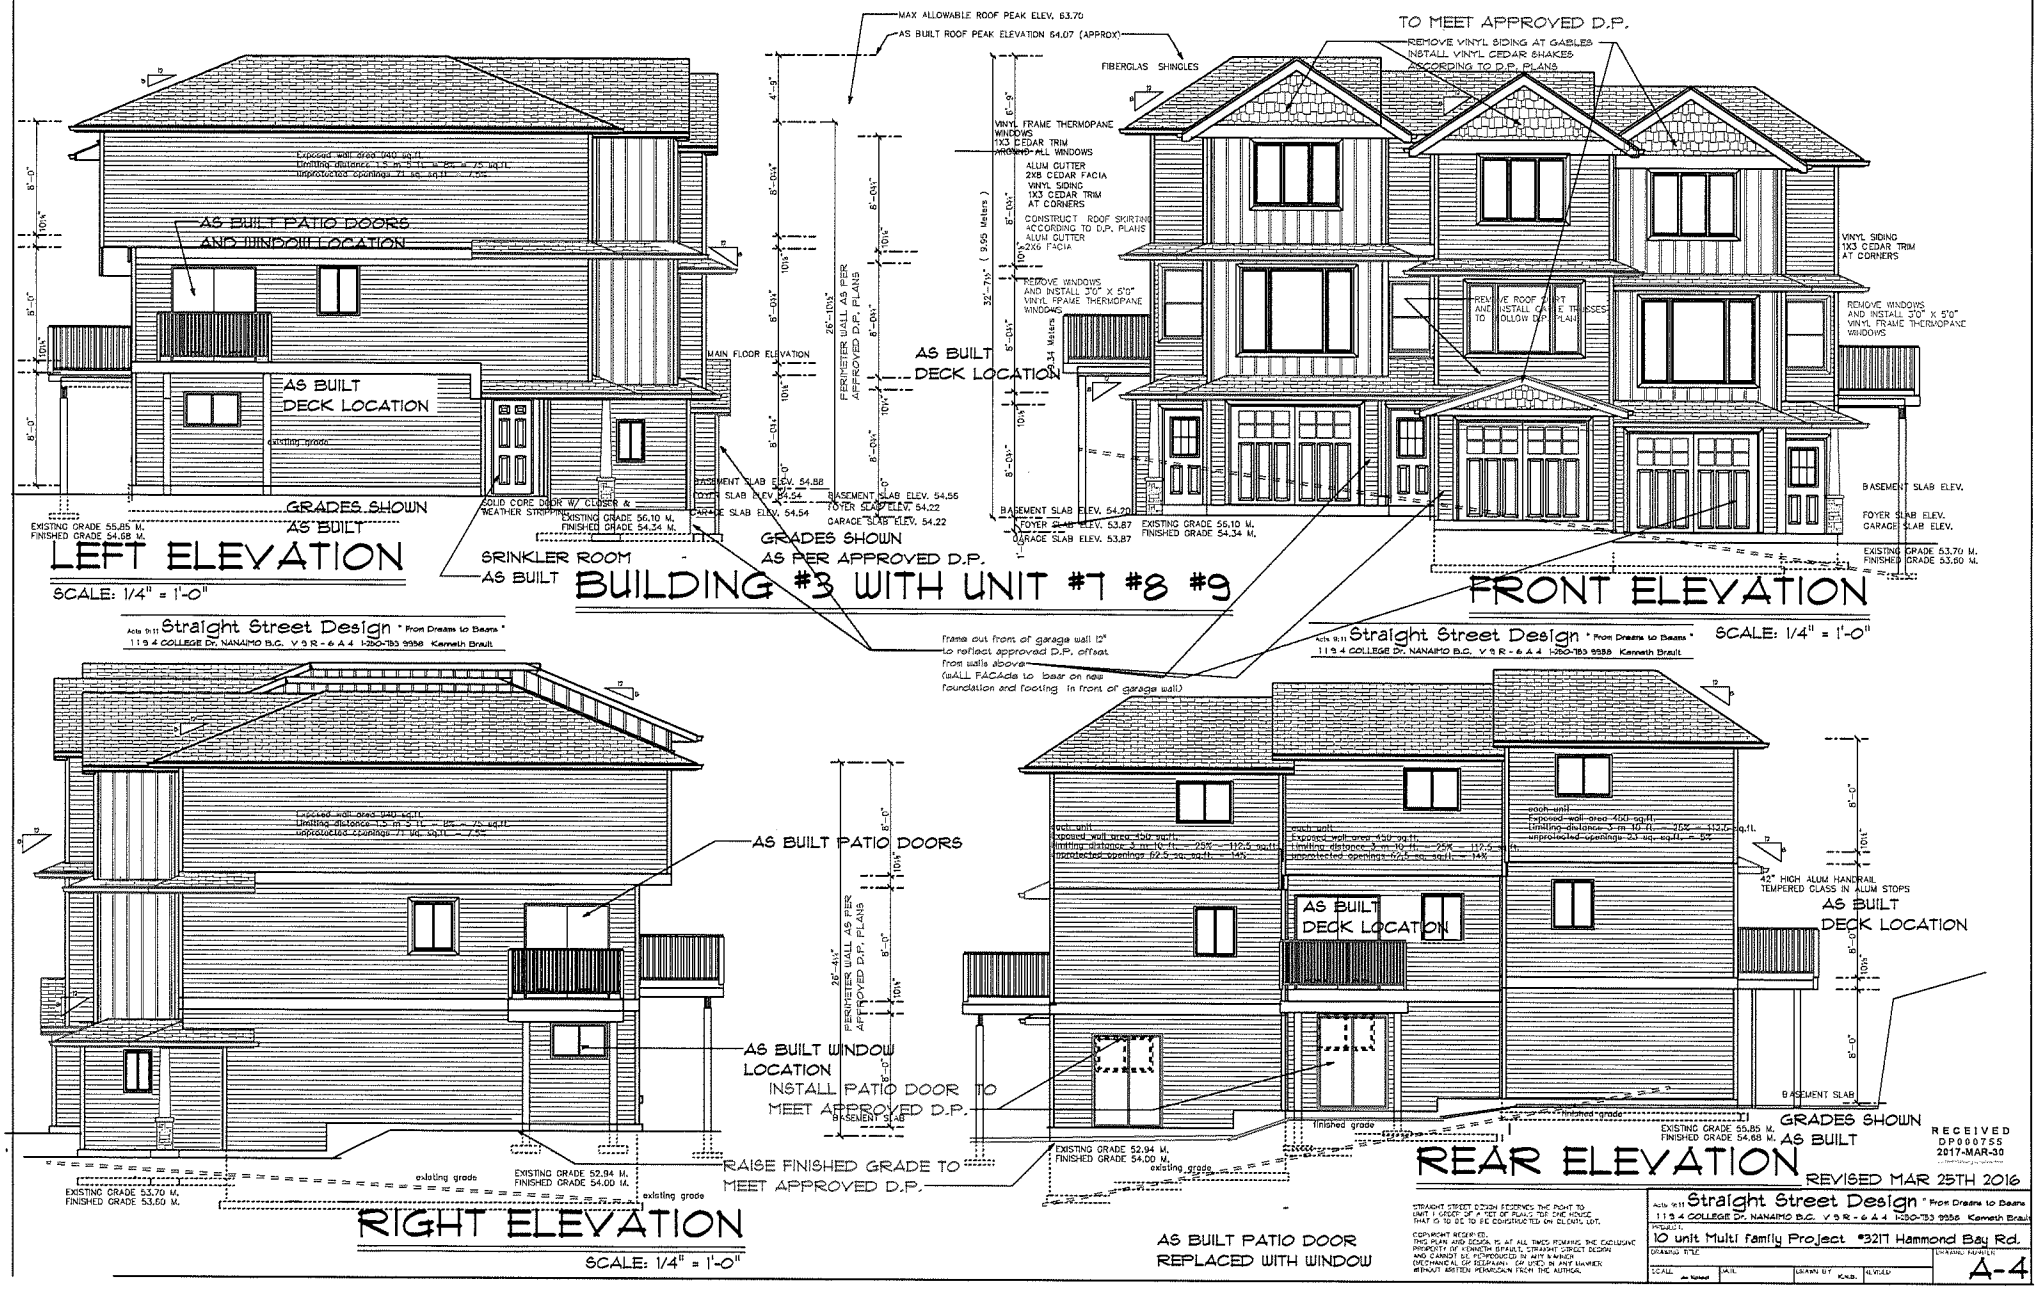

LEFT ELEVATION

SCALE: 1/4" = 1'-0"

BUILDING #3 WITH UNIT #7 #8 #9

FRONT ELEVATION

SCALE: 1/4" = 1'-0"

RIGHT ELEVATION

SCALE: 1/4" = 1'-0"

REAR ELEVATION

REVISED MAR 25TH 2016

RECEIVED
DP000755
2017-MAR-30

Acts 9:11 Straight Street Design * From Dreams to Beams *
1194 COLLEGE Dr. NANAIMO B.C. V9R-6A4 1-250-753 9356 Kenneth Brault

STRAIGHT STREET DESIGN RESERVES THE RIGHT TO UNIT 1 USED OF A SET OF PLANS FOR ONE HOUSE THAT IS TO BE TO BE CONSTRUCTED ON ONE LOT, LOT.

COPYRIGHT RESERVED.
THIS PLAN AND DESIGN IS AT ALL TIMES REMAINS THE EXCLUSIVE PROPERTY OF KENNETH BRAULT, STRAIGHT STREET DESIGN AND CANNOT BE REPRODUCED IN ANY MANNER WHATSOEVER IN PART OR WHOLE, OR USED IN ANY MANNER WITHOUT WRITTEN PERMISSION FROM THE AUTHOR.

Acts 9:11 Straight Street Design * From Dreams to Beams *
1194 COLLEGE Dr. NANAIMO B.C. V9R-6A4 1-250-753 9356 Kenneth Brault

PROJECT
10 unit Multi family Project #3217 Hammond Bay Rd.

DRAWING TITLE

SCALE	DATE	DRAWN BY	REVISED	DRAWING NUMBER
As Noted		K.M.B.		A-4