INCORPORATE RAIN GARDENS WHERE FEASIBLE AROUND BUILDING B

PLAZA AREA TO BE RAISED TO PROVIDE TRAFFIC CALMING

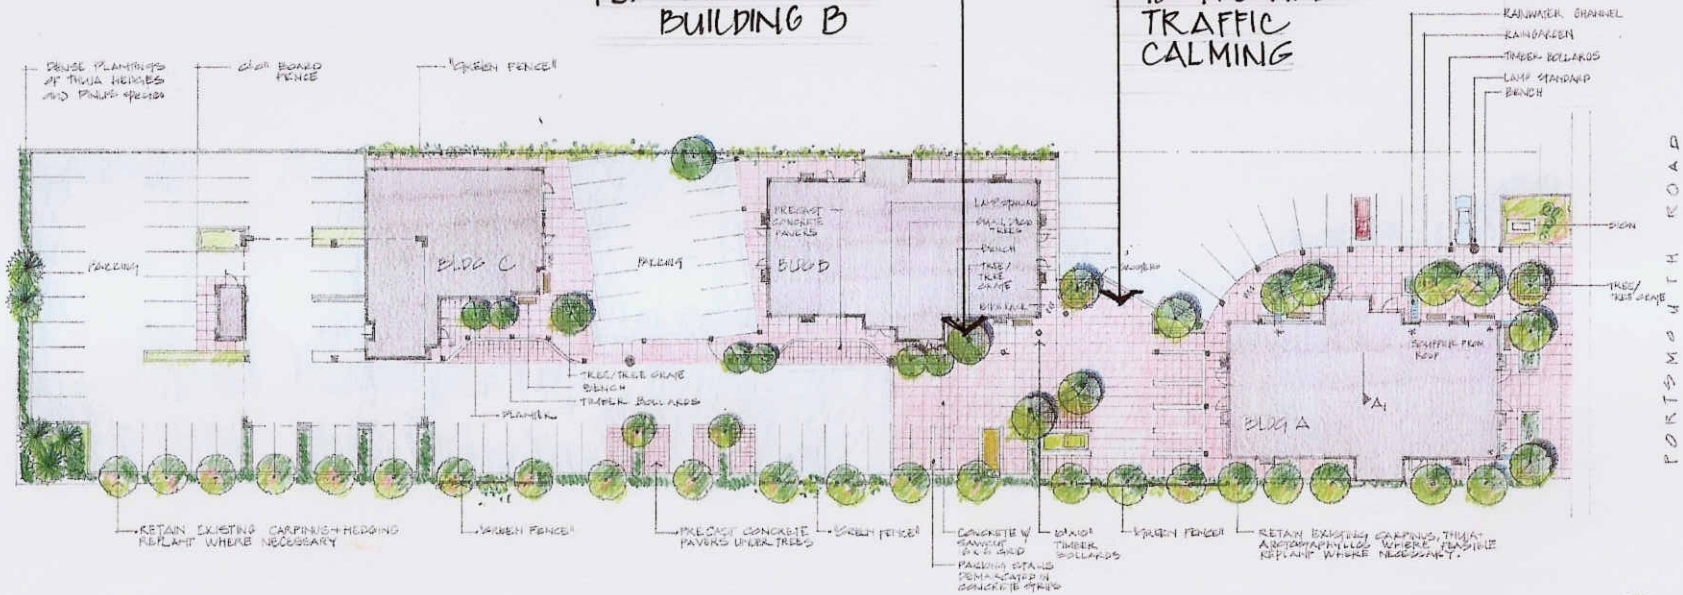

CONCEPTUAL LANDSCAPE PLAN

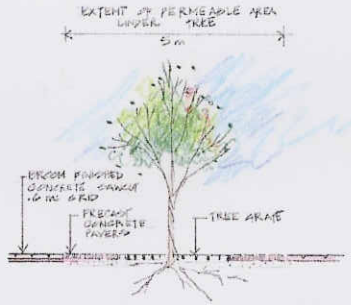

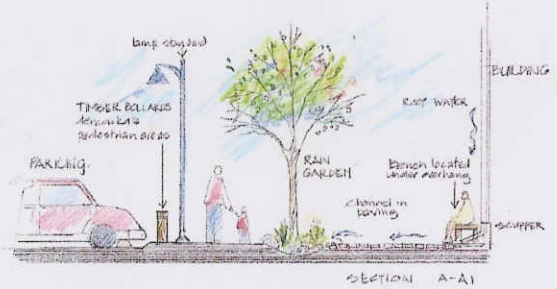

SECTION A-A1

PAVING PATTERNS: PRECAST CONCRETE PAVERS / SAWCUT CONCRETE / TREE GRATES / GREEN FENCE / TIMBER BOLLARDS / RAINGARDENS / BENCHES / DECIDUOUS TREES RAINWATER CHANNELS

DESIGN ELEMENTS

DESIGN PANEL RECOMMENDATIONS
March 6 · 2012

DATE	REV.	DESCRIPTION
		REVISED FOR DEVELOPMENT PERMIT

CONSULTANT

VICTORIA DRAKEFORD
B.Sc. M.Phil. BCSLA CSLA
LANDSCAPE ARCHITECT
236 Pine Street Nanaimo British Columbia
V9R 2B6 Phone/Fax: (250) 754-4335

PROJECT

PROPOSED COMMERCIAL DEVELOPMENT
6353 Portsmouth Road
Nanaimo BC

SHEET TITLE

CONCEPTUAL LANDSCAPE PLAN

SCALE 1:250	DATE 14.02.2012
DRAWN VD	CHECKED
PROJECT NUMBER 6/4 arbutus 2012	
DRAWING NUMBER L1	