PLAN OF PROPOSED HOUSE LOCATION ON LOT 3, BLOCK 1, SECTION 15, WELLINGTON DISTRICT, PLAN 419

NATURAL GRADE HAS BEEN DETERMINED
IN CONSULTATION WITH LEWKOWICH ENG. LTD.

SCALE 1: 250
ALL MEASUREMENTS ARE IN METRES
ELEVATIONS ARE GEODETIC

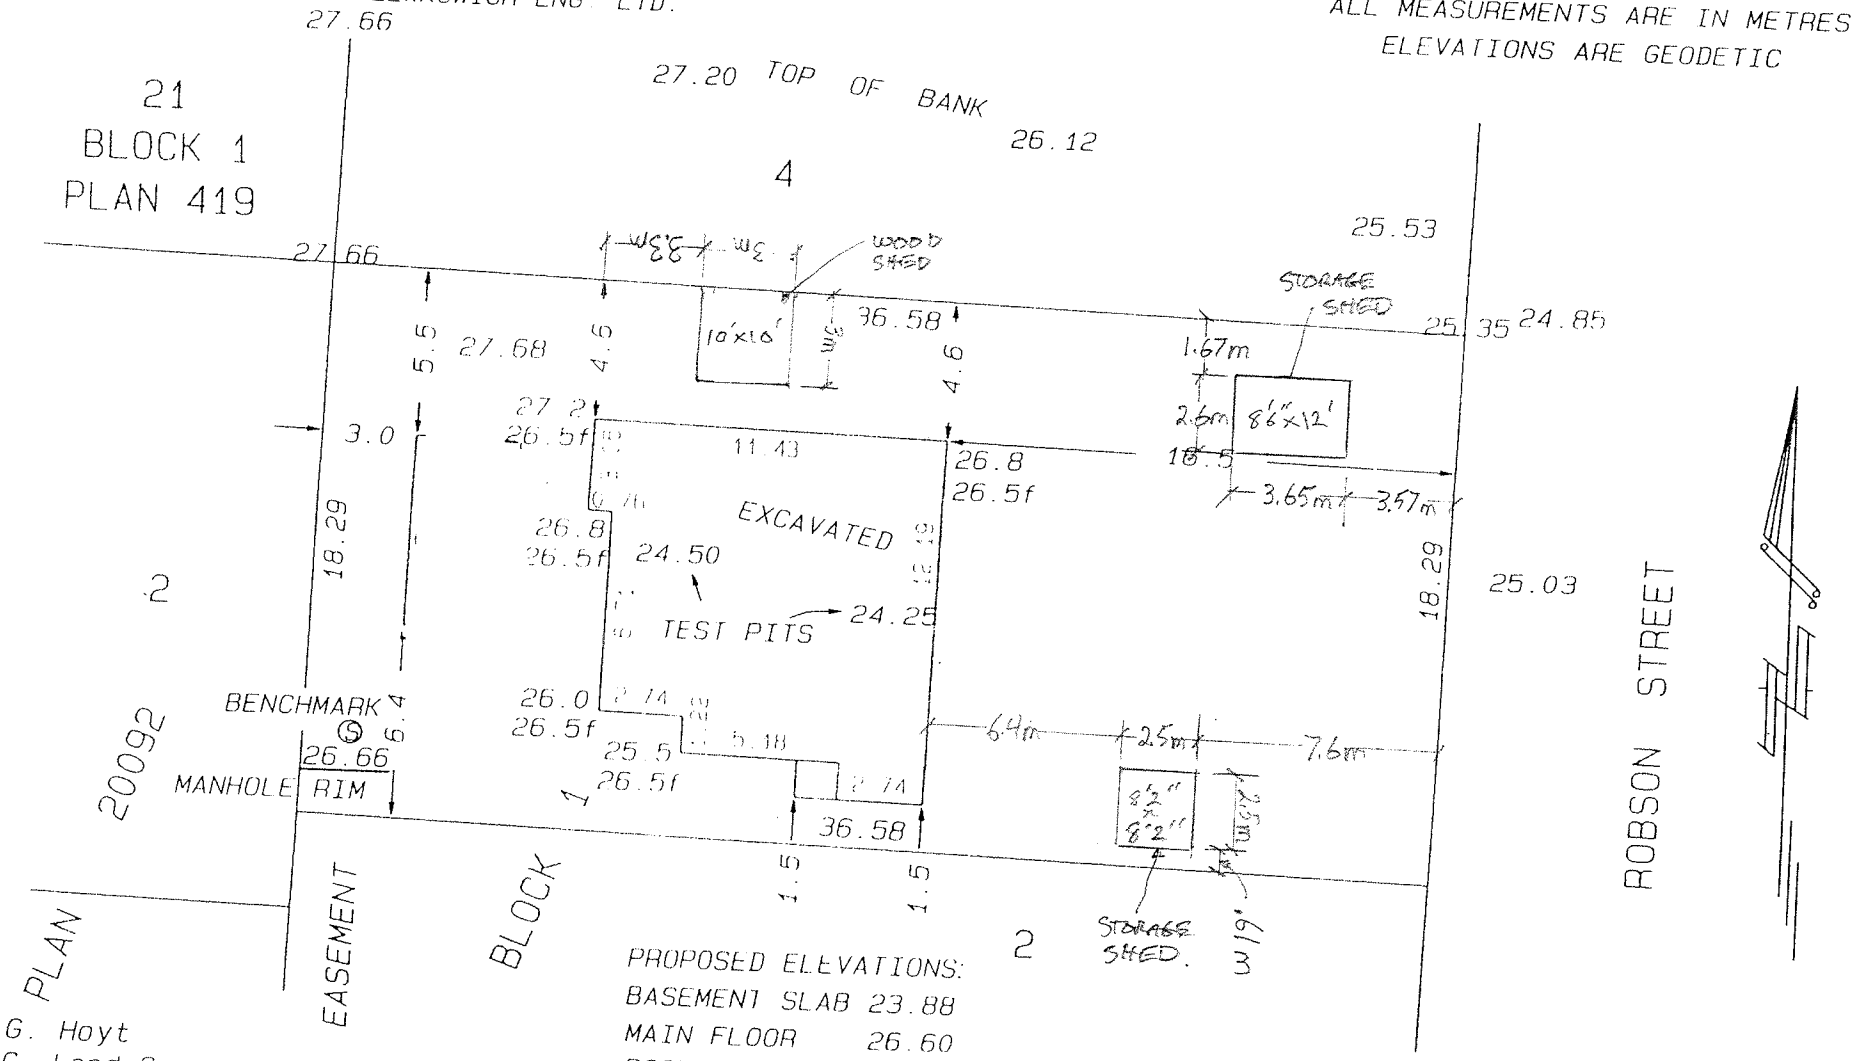

PROPOSED ELEVATIONS:

BASEMENT SLAB	23.88
MAIN FLOOR	26.60
ROOF PEAK	32.50

HOUSE LOCATION TO BE PINNED
PRIOR TO FOUNDATION FORMING

FB 354/48

T.G. Hoyt
B.C. Land Surveyor
512 Wentworth Street
Nanaimo, B.C.
V9R 3E4
250-753-2921

Certified Correct
This 20th day of April, 2011.

B. C. L. S

...OF APPROVED
...NUMBER APPROVED