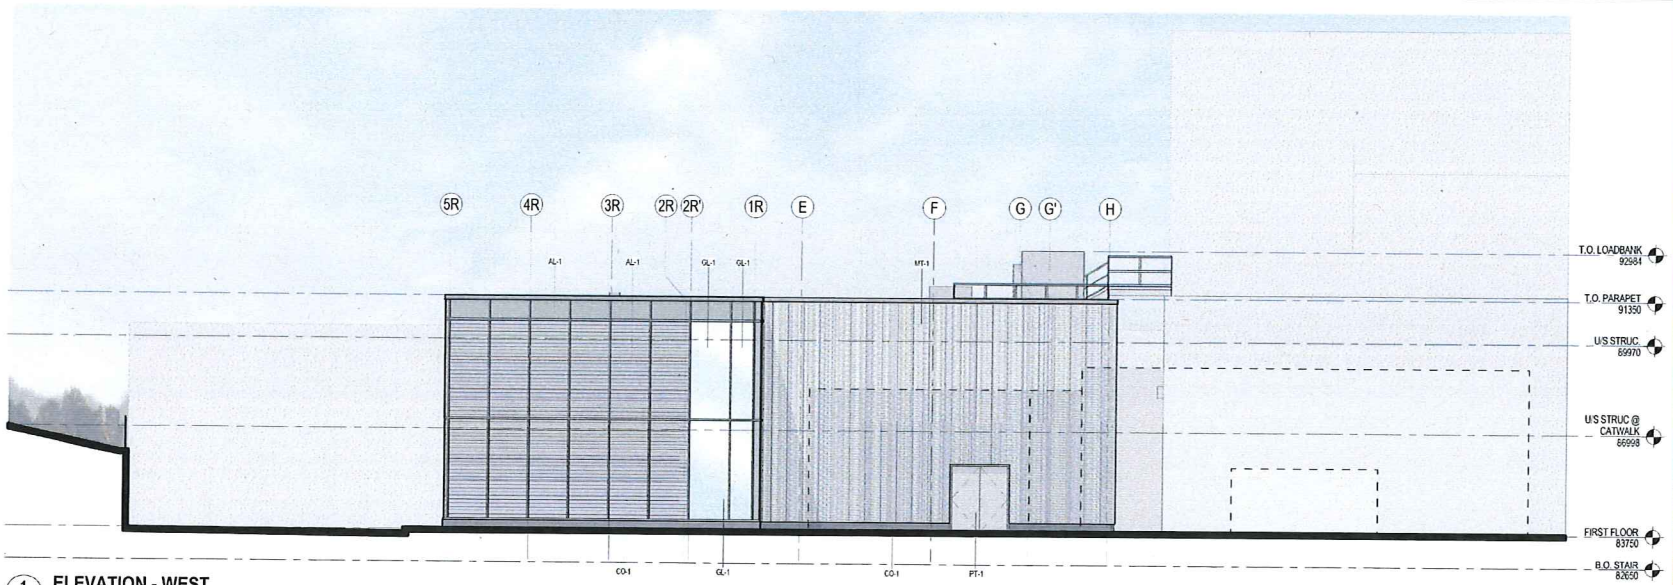

1 A-201 **ELEVATION - WEST**
1 : 75

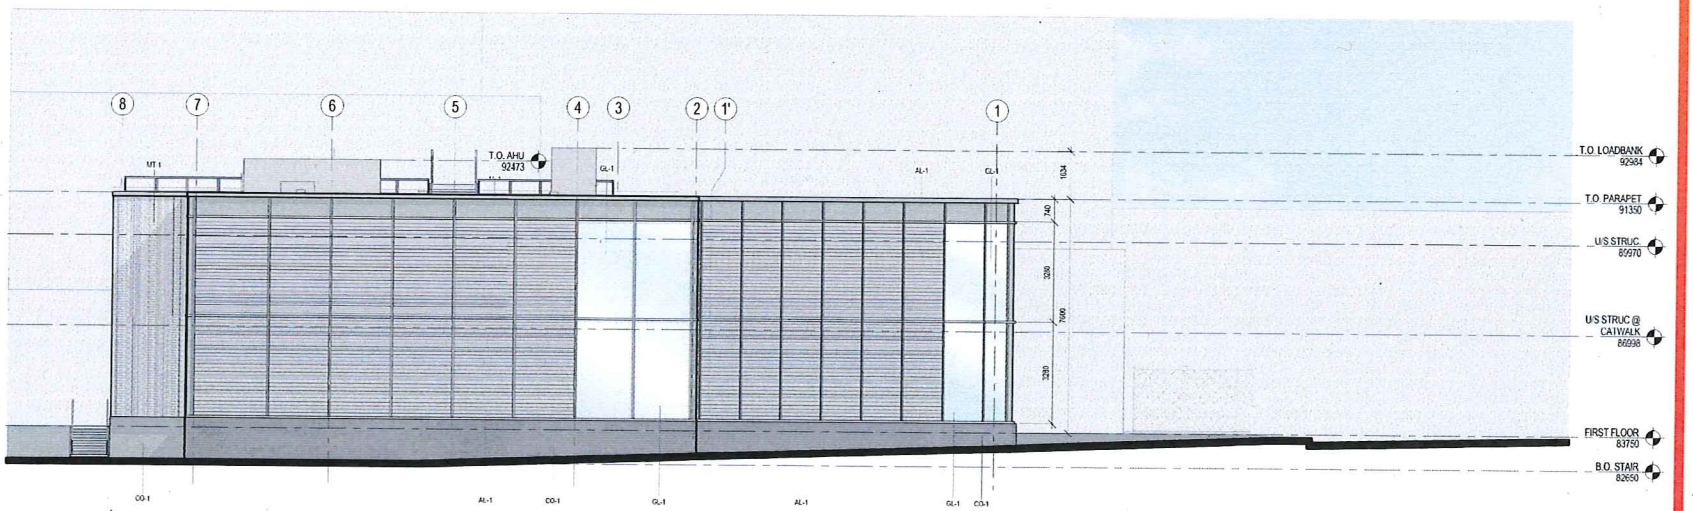

2 A-201 **ELEVATION - NORTH**
1 : 75

MATERIAL SCHEDULE		
TAG	MATERIAL	FINISH / MANUFACTURE / COLOUR
MT-1	PREFINISHED METAL	GALVALUME
AL-1	PREFINISHED ALUMINUM	CLEAR ANODIZED
PT-1	PAINT	LIGHT GRAY
CO-1	CONCRETE	CLEAR SEALER
GL-1	GLAZING	TRANSLUCENT SEALED UNITS

Stantec
STANTEC
400-655 Tyee Road
VICTORIA, BC V9A 6X5
tel. 250 388 9161
www.stantec.com

Copyright Reserved
The Contractor shall verify and be responsible for all dimensions. DO NOT scale the drawing - any errors or omission shall be reported to Stantec without delay.
The Copyright to all designs and drawings are the property of Stantec. Reproduction or use for any purpose other than that authorized by Stantec is forbidden.

Consultants

HEROLD ENGINEERING
ROCKY POINT ENGINEERING LTD.
CIMA Partners in excellence
RWDI

Legend

Notes

Revision	By	Appd	YYYY.MM.DD
1 DEVELOPMENT PERMIT Issued	AK/SP	CA/SM	2019.0

Permit Seal

Client/Project

island health

VANCOUVER ISLAND HEALTH AUTHORITY

NRGH ELECTRICAL ENERGY CENTRE

1200 Dufferin Crescent, Nanaimo, BC V9S 2B7

Title

BUILDING ELEVATIONS

Project No.	Scale
144315071	As indicated
Revision	Drawing No.
Sheet of 1	A-201

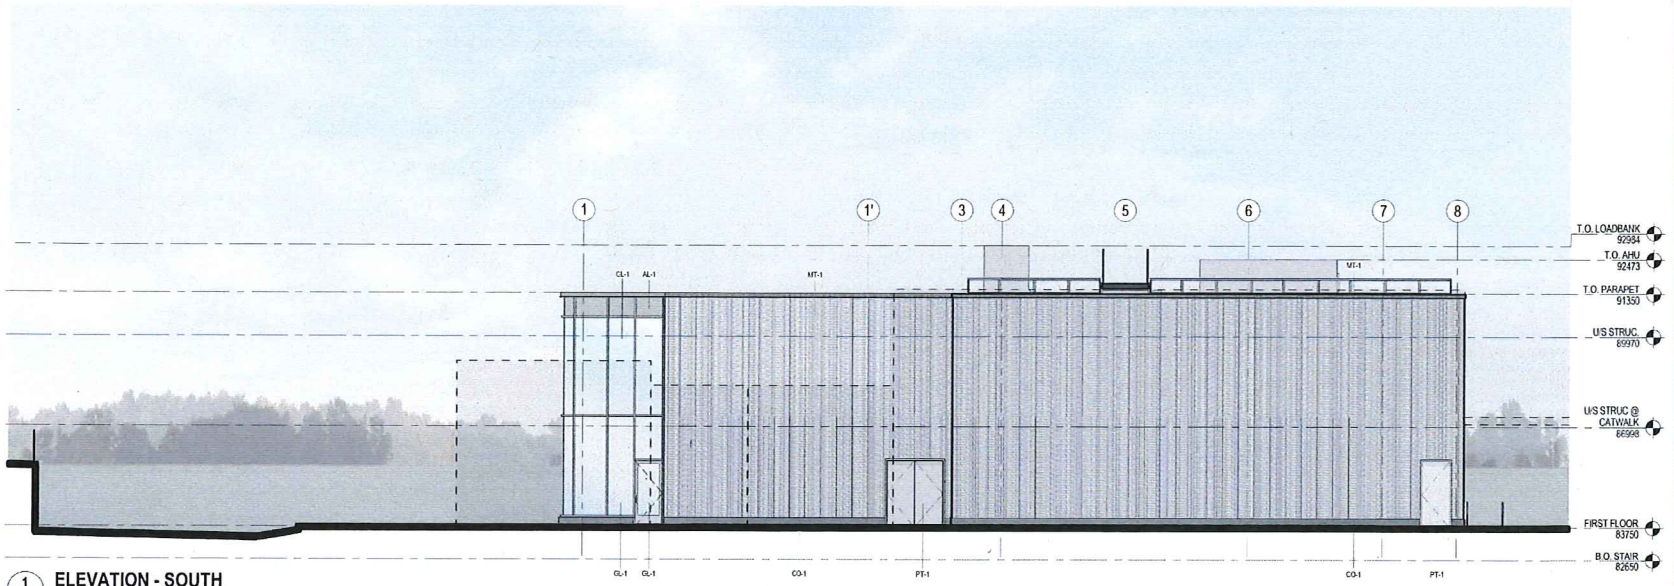

1 A-202 **ELEVATION - SOUTH**
1 : 75

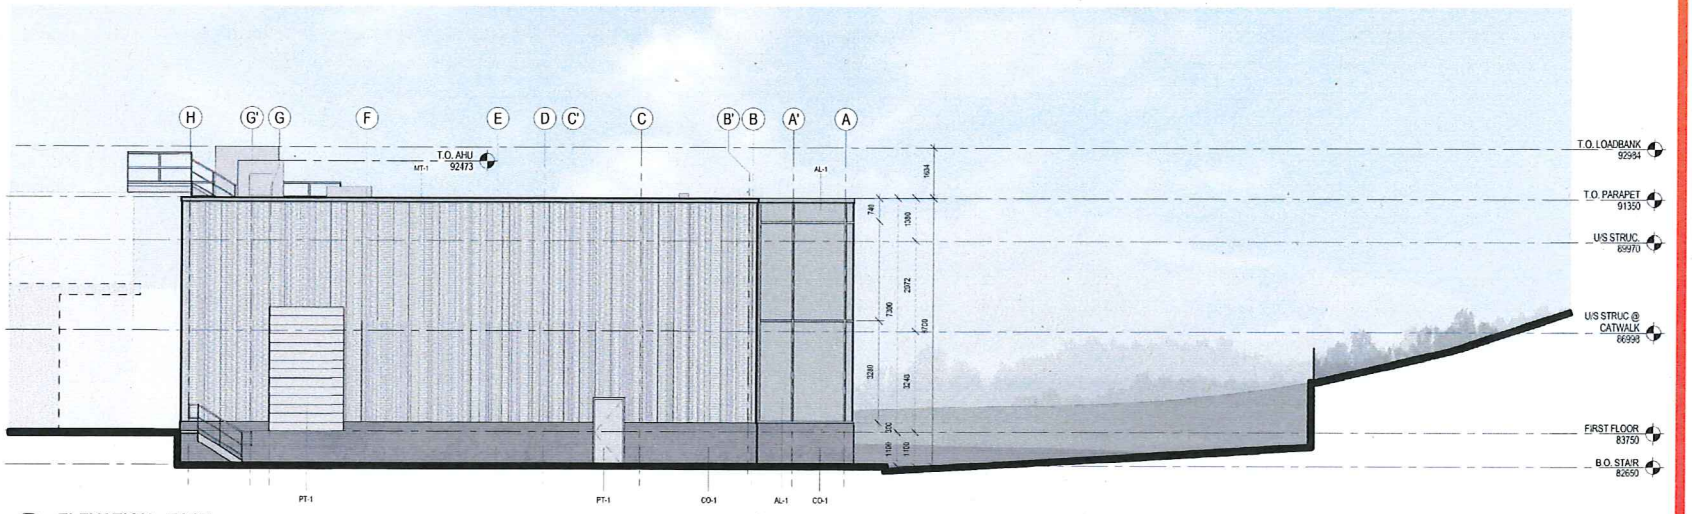

2 A-202 **ELEVATION - EAST**
1 : 75

MATERIAL SCHEDULE

TAG	MATERIAL	FINISH / MANUFACTURE / COLOUR
MT-1	PREFINISHED METAL	GALVALUME
AL-1	PREFINISHED ALUMINUM	CLEAR ANODIZED
PT-1	PAINT	LIGHT GRAY
CO-1	CONCRETE	CLEAR SEALER
GL-1	GLAZING	TRANSLUCENT SEALED UNITS

Stantec

STANTEC
400-655 Tyee Road
VICTORIA, BC V9A 6X5
Tel: 250-388 9161
www.stantec.com

Copyright Reserved
The Contractor shall verify and be responsible for all dimensions. DO NOT scale the drawing - any errors or omissions shall be reported to Stantec without delay.
The Copyrights to all designs and drawings are the property of Stantec. Reproduction or use for any purpose other than that authorized by Stantec is forbidden.

Consultants

HEROLD ENGINEERING
ROCKY POINT ENGINEERING
CIMA Partners in excellence
RWDI

Legend

Notes

Revision	By	Appd	YYYY.MM.DD
1 DEVELOPMENT PERMIT Issued	AK/SP	CA/SM	2016.0

Permit Seal

Client/Project

island health

VANCOUVER ISLAND HEALTH AUTHORITY

NRGH ELECTRICAL ENERGY CENTRE

1200 Dufferin Crescent, Nanaimo, BC V9S 2B7

Title
BUILDING ELEVATIONS

Project No. 144315071
Scale As indicated
Revision
Drawing No. A-202
Sheet of 1