LOCATION PLAN

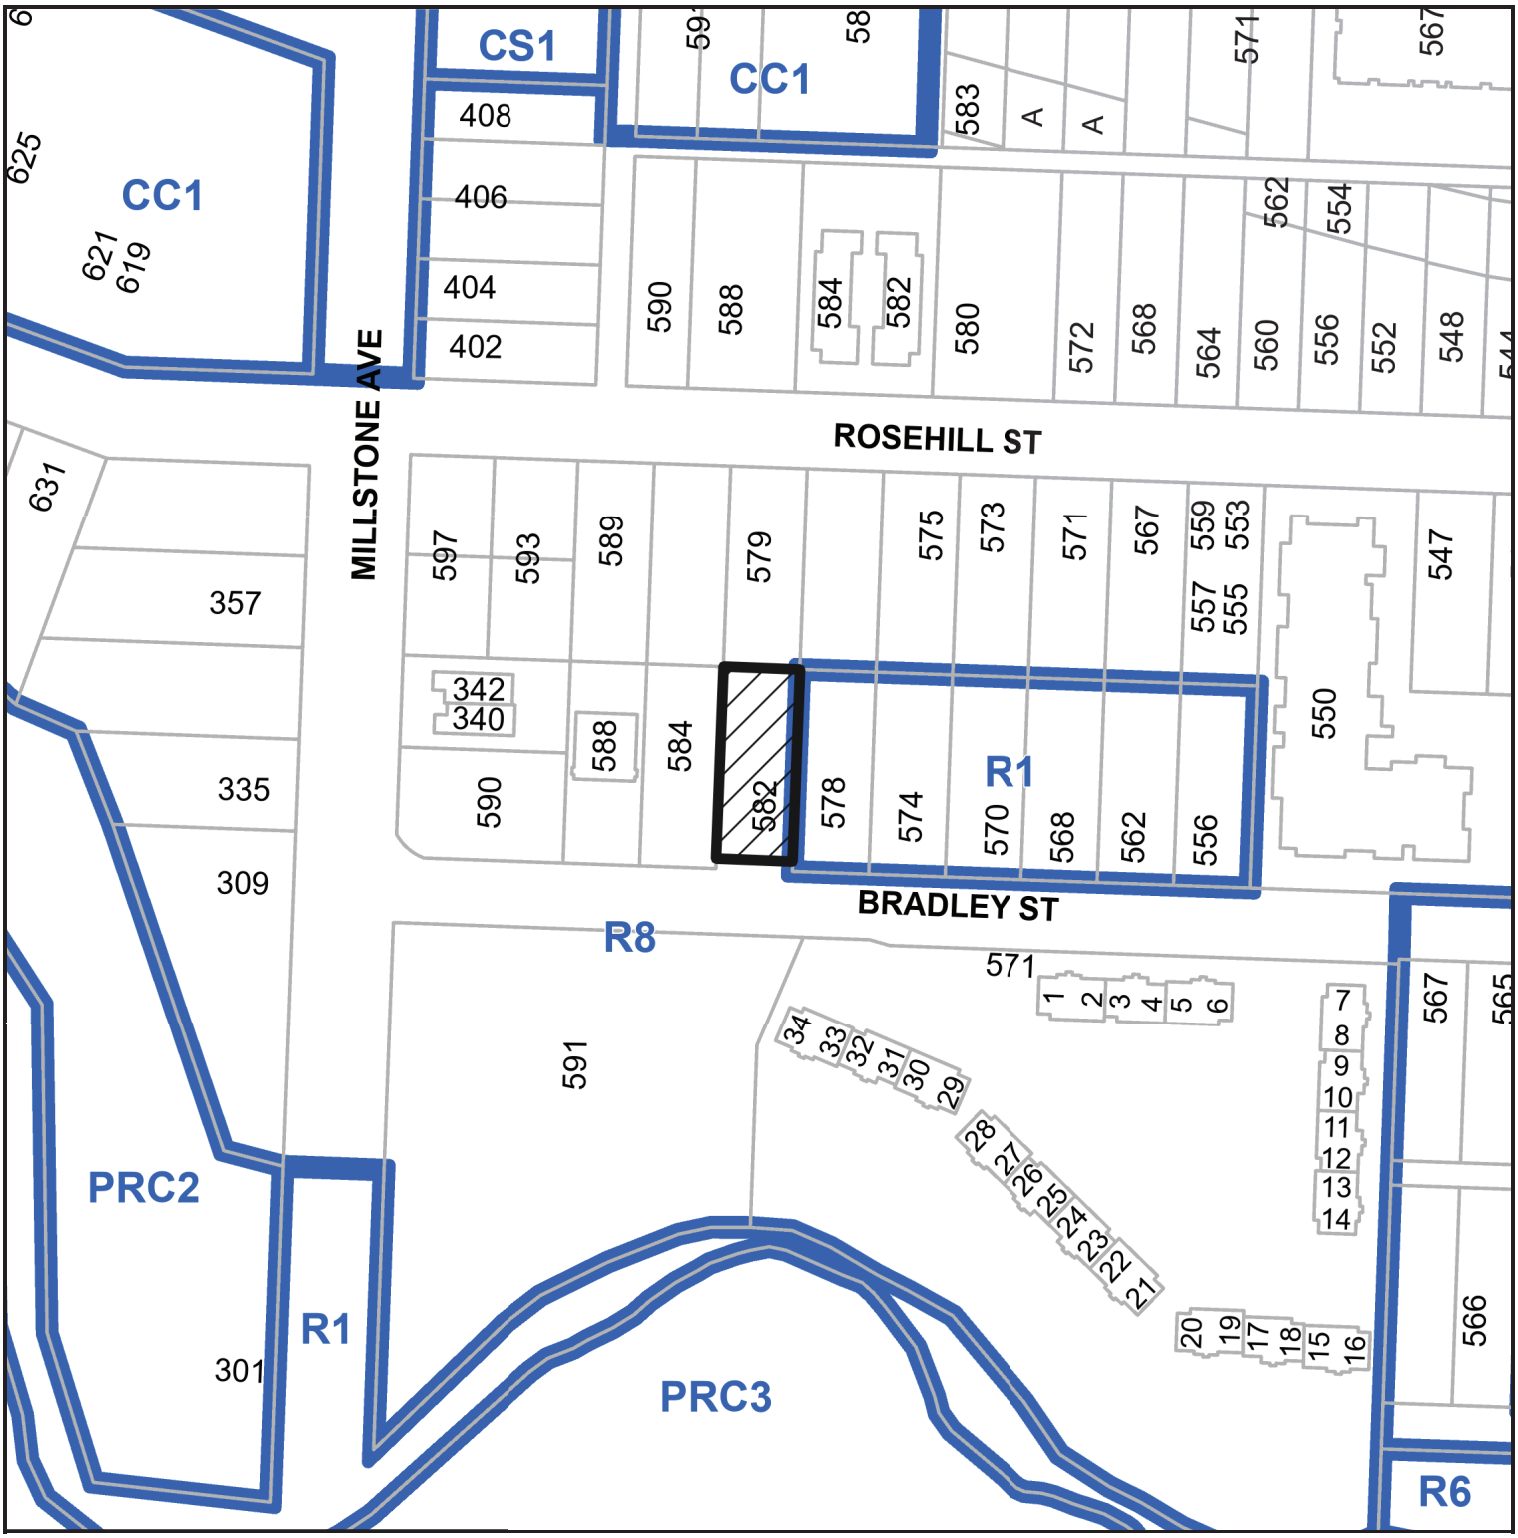

DEVELOPMENT PERMIT APPLICATION NO. DP001293

582 BRADLEY STREET