APLIN MARTIN

Aplin & Martin Consultants Ltd.
201 - 12448 82 Avenue, Surrey, B.C. V3W 3E9
Tel: (604) 597-9058, Fax: (604) 597-9061
Email: general@aplinmartin.com

3 A3.1 WEST ELEVATION
SCALE: 1/8" = 1'-0"

4 A3.1 NORTH ELEVATION
SCALE: 1/8" = 1'-0"

1 A3.1 EAST ELEVATION
SCALE: 1/8" = 1'-0"

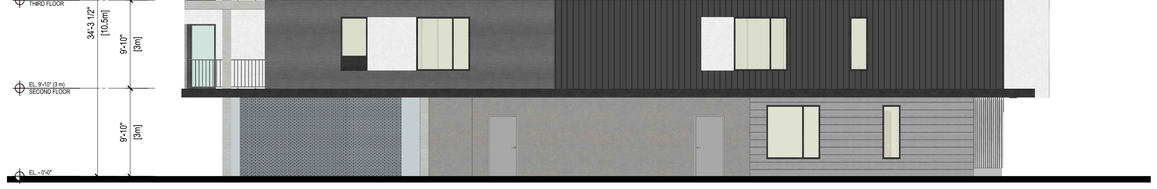

2 A3.1 SOUTH ELEVATION
SCALE: 1/8" = 1'-0"

MATERIALS

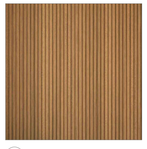

1 FLUTED/ALUMINUM PANEL

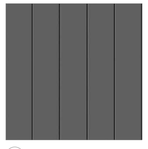

2 STANDING SEAM-CHARCOAL

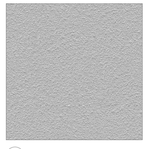

3 STUCCO - LIGHT/DARK

INSPIRATION

REV	DATE	DESCRIPTION	DR	RV
2	NOV.01.23	ISSUED FOR UPDATED DP	PS	HR
1	AUG.02.23	ISSUED FOR DEVELOPMENT PERMIT	PS	HR

DRAWINGS AND SPECIFICATIONS, AS INSTRUMENTS OF SERVICE, ARE THE PROPERTY OF APLIN & MARTIN CONSULTANTS LTD. THE COPYRIGHT IN THE SAME BEING RESERVED TO THEM. NO REPRODUCTION IS ALLOWED WITHOUT THE PERMISSION OF APLIN & MARTIN CONSULTANTS LTD AND WHEN MADE MUST BEAR ITS NAME. ALL PRINTS TO BE RETURNED.

THIS DRAWING MUST NOT BE SCALED. THE CONTRACTOR IS TO VERIFY ALL DRAWING DIMENSIONS AND DATA NOTED HEREIN WITH CONDITIONS ON THE SITE AND IS HELD RESPONSIBLE FOR REPORTING DISCREPANCIES TO APLIN & MARTIN CONSULTANTS LTD. THIS DRAWING IS NOT TO BE USED FOR CONSTRUCTION PURPOSES UNTIL SIGNED BY THE CONSULTANT.

PROJECT:
MULTI-FAMILY DEVELOPMENT

MILTON STREET, PRIDEAUX ST.,
NANAIMO, BC

SHEET TITLE:
ELEVATIONS

RECEIVED
DP1316
2023-NOV-01
Current Planning

SCALE	REVISION
1/8" = 1'-0"	1
DRAWING NO.	PROJECT NO.
A3.1	22-8023A