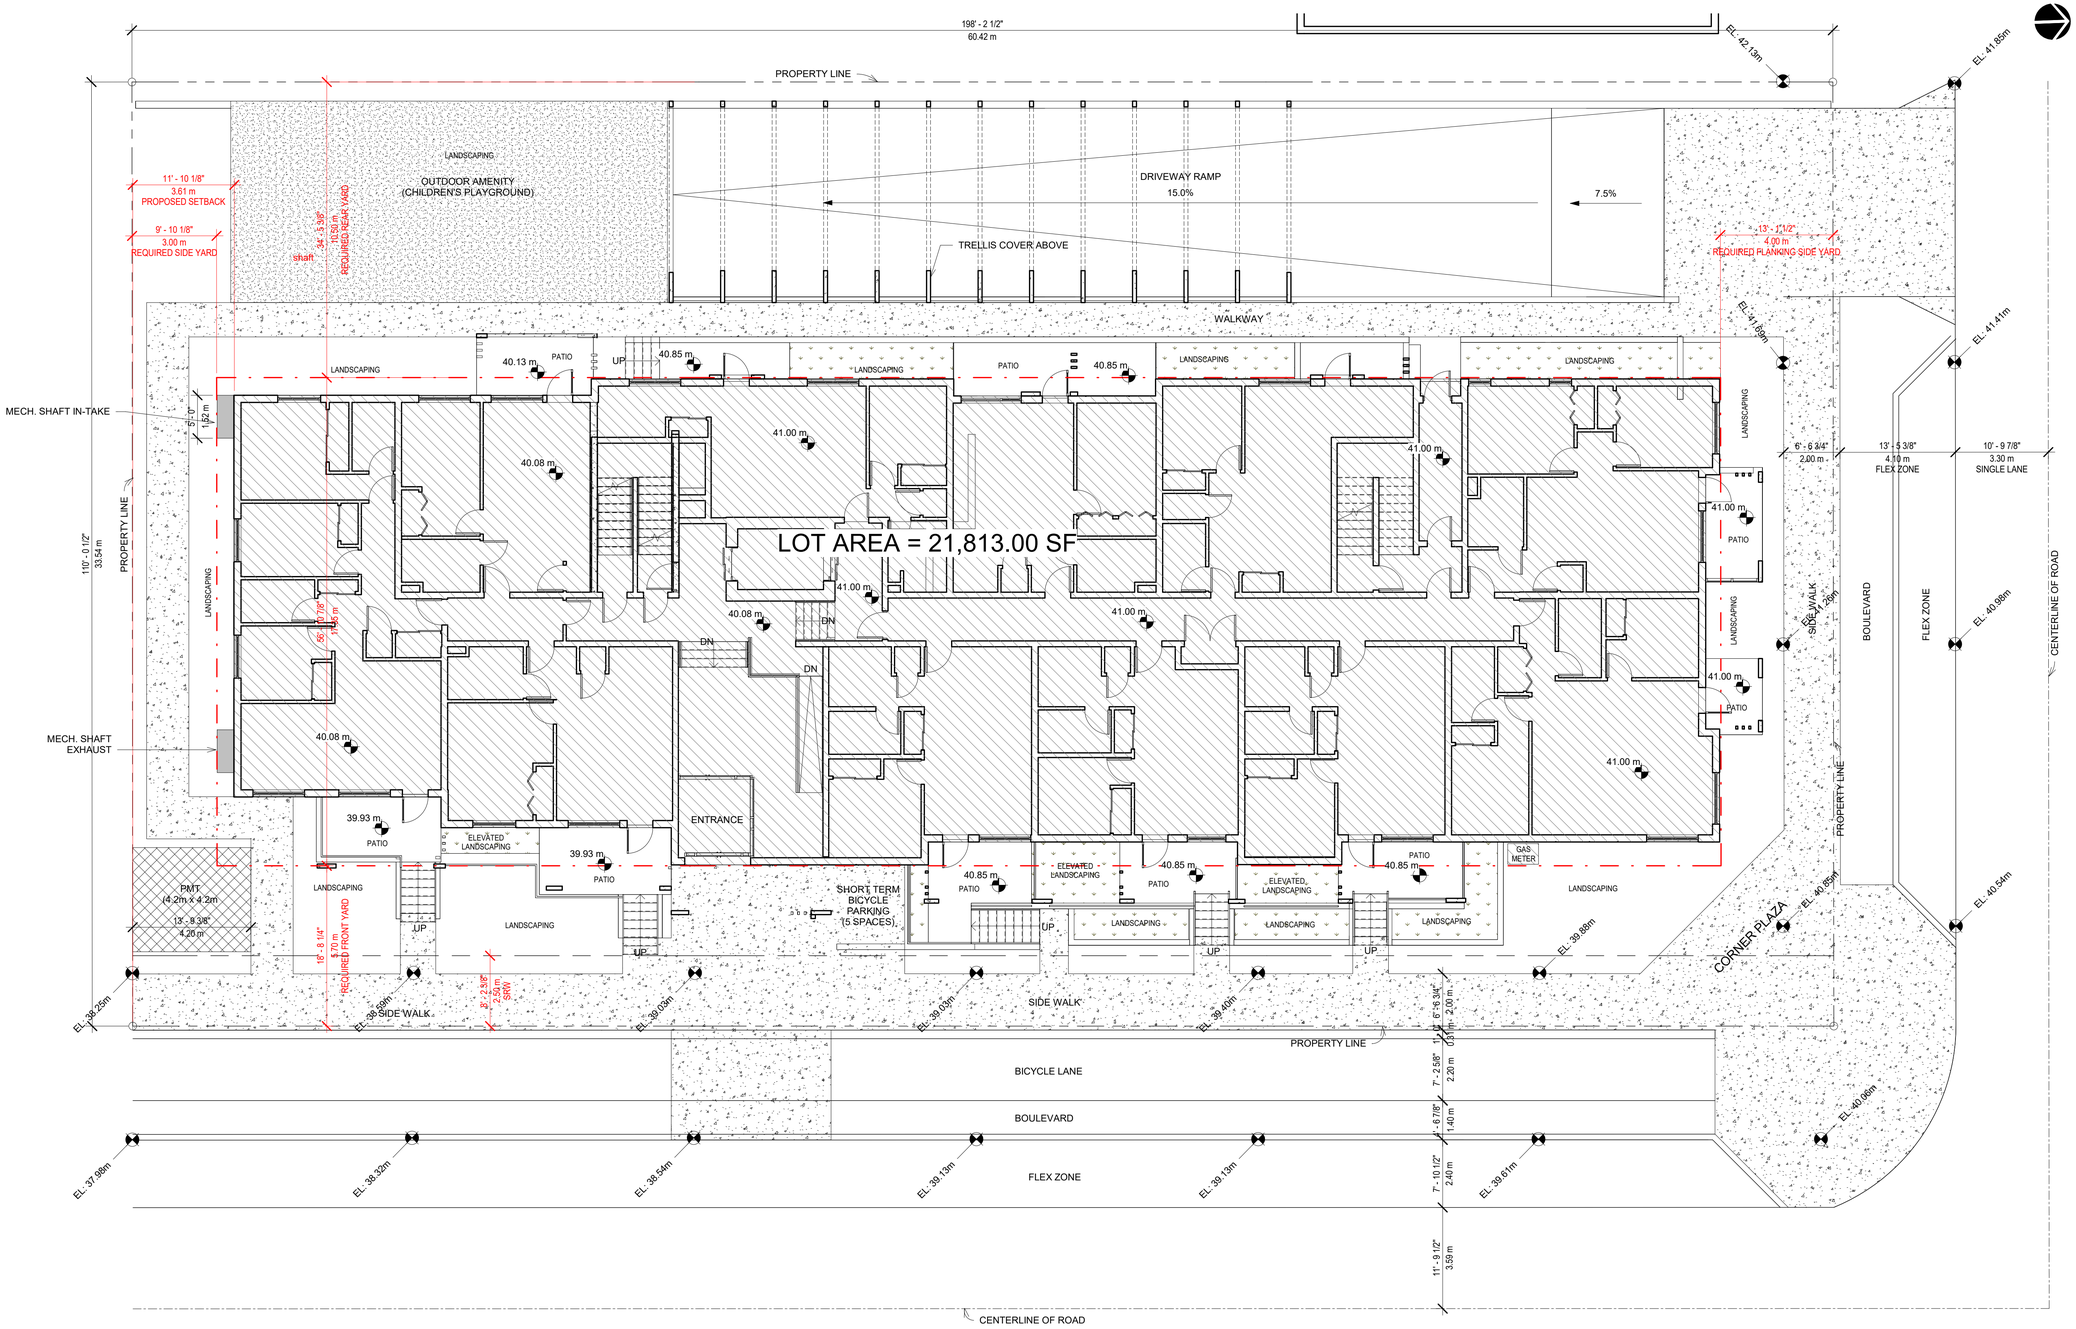

1 PRELIMINARY SITE PLAN
1 : 100

RECEIVED
DP1320
2023-OCT-06
Current Planning

MATTHEW CHENG ARCHITECT INC

UNIT 202 - 670 EVANS AVENUE
VANCOUVER, BC V6A 2K9
T: 604.731.3012
M: 604.649.0669
E: MATTHEW@MCAI.CA

THIS DRAWING MUST NOT BE SCALED. THE GENERAL CONTRACTOR SHALL VERIFY ALL DIMENSIONS AND LEVELS PRIOR TO COMMENCEMENT OF WORK. ALL ERRORS AND OMISSIONS SHALL BE REPORTED IMMEDIATELY TO THE ARCHITECT. COPYRIGHT RESERVED. THIS PLAN AND DESIGN ARE AND AT ALL TIMES REMAIN THE EXCLUSIVE PROPERTY OF MATTHEW CHENG ARCHITECT INC. AND MAY NOT BE USED OR REPRODUCED WITHOUT PRIOR WRITTEN CONSENT.

No.	Date	Revision
1	20230907	Development Permit Application

PROPOSED 5-STOREY APARTMENT WITH 2-LEVEL BASEMENT PARKING

305, 311, 315 HOLLY AVENUE, NANAIMO, BC

SITE PLAN

Project number	**Project Number**
Date	**Issue Date**
Drawn by	**RNO**
Checked by	**MC**

A101

Scale **1 : 100**

9/7/2023 4:33:06 PM