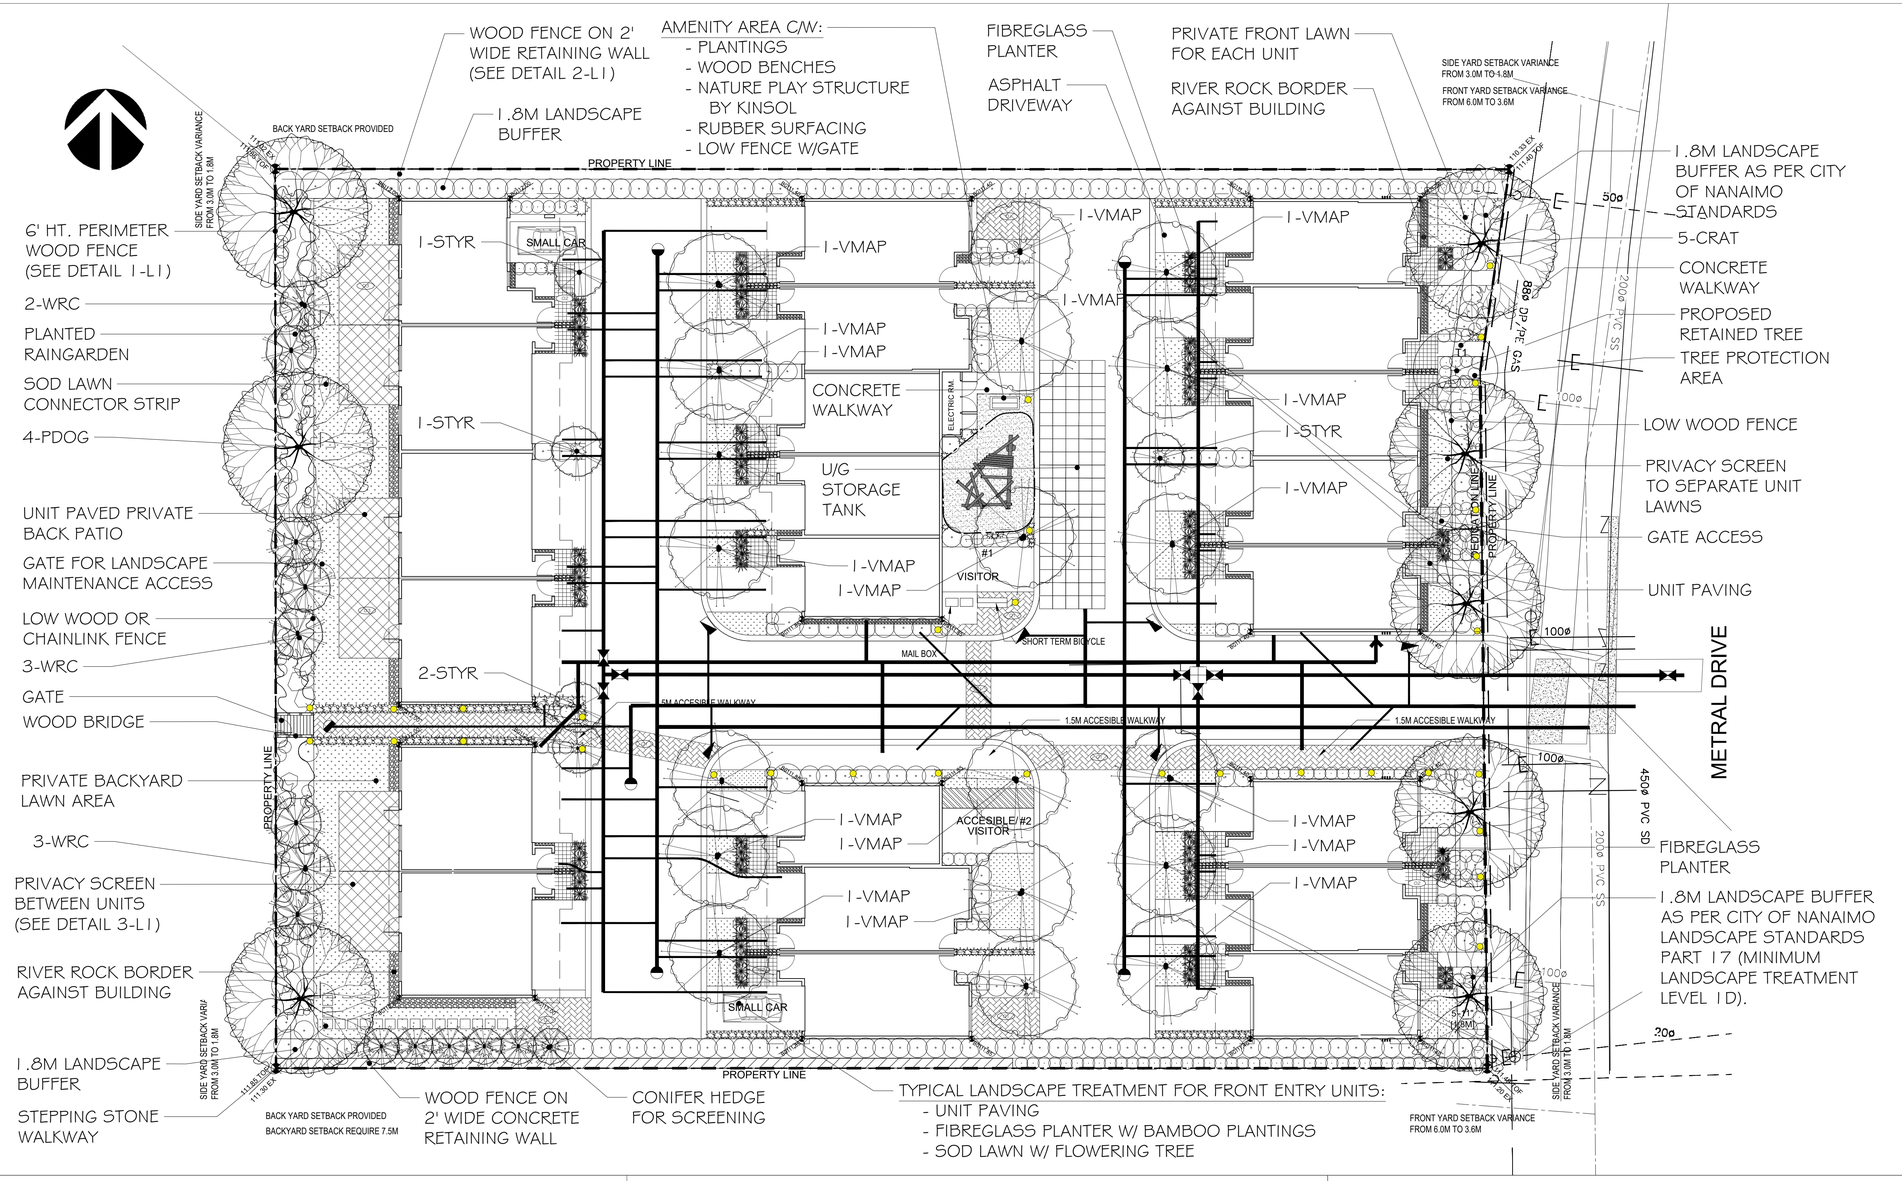

SUGGESTED PLANT LIST				
	Key	Common Name	Latin Name	Size
Trees	VMAP	Vine Maple	*Acer circinatum*	6cm Cal.
	CRAT	Lavalle Hawthorne	*Crataegus × lavallei*	7cm Cal.
	JMAP	Japanese Maple	*Acer palmatum var.'Bloodgood'*	6cm Cal.
	PDOG	Pacific Dogwood	*Cornus nuttallii var.'Eddie's White Wonder*	6cm Cal.
	SERB	Serbian Spruce	*Picea omorika*	2.2m Ht
	STYR	Japanese Snowbell	*Styrax japonica*	6cm Cal.
	WRC	Western Red Cedar	*Thuja plicata var. 'Excelsa'*	2.5m Ht
	VPIN	Vanderwolf Pine	*Pinus flexilus var. 'Vanderwolf's Pyramid'*	2.5m Ht
Large	PIER	Lily of the Valley Shrub	*Pieris japonica var.'Forest Flame'*	#5 Pot
Shrubs	LRHB	Rhododendron	*Rhododendron var.'Gomer Waterer'*	#5 Pot
	LRHA	Rhododendron	*Rhododendron var.'Pink Wallaper'*	#5 Pot
	THUJ	Upright Cedar	*Thuja occidentalis var.'Smaragd'*	1.5m Ht.
	ABE	Glossy Abelia	*Abelia x grandiflora*	#2 Pot
	DOG	Variegated Dogwood	*Cornus alba var.'Ivory Halo'*	#2 Pot
	ALAT	Winged Burning Bush	*Euonymus alata var.'Compacta'*	#2 Pot
Medium	OTTO	Otto Luyken Laurel	*Prunus laurocerasus var.'Otto Luyken'*	#2 Pot
Shrubs	MRHB	Rhododendron	*Rhododendron var.'Christmas Cheer'*	#5 Pot
	MRHA	Rhododendron	*Rhododendron var.'Unique'*	#5 Pot
	RIBE	Red Flowering Currant	*Ribes sanguineum var.'King Edward'*	#2 Pot
	VACC	Edible Blueberry	*Vaccinium var.'Legacy'*	#2 Pot
	DVIB	David Viburnum	*Viburnum davidii*	#5 Pot
	AZAP	Evergreen Azalea	*Azalea japonica var.'Girard's Fuchsia'*	#2 Pot
Small	ADOG	Dwarf Dogwood	*Cornus sericea var. 'Kelsey'*	#2 Pot
Shrubs	EUOF	Creeping Euonymus	*Euonymus fortunei var.'Emerald Gaiety'*	#1 Pot
	NINE	Ninebark	*Physocarpus opulifolius var. 'Diablo'*	#1 Pot
	DWPJ	Dwarf Pieris	*Pieris japonica var.'Debutante'*	#1 Pot
	POLY	Sword Fern	*Polysticum munitum*	#1 Pot
	DWRH	Dwarf Rhododendron	*Rhododendron var.'Bow Bells' & 'Jock'*	#1 Pot
	SARC	Sweetbox	*Sarcococa humilis*	#1 Pot
	SPGF	Goldflame Spirea	*Spirea bumalda var. 'Goldflame'*	#1 Pot
	SPIB	Dwarf Bridal Wreath	*Spirea bumalda var.'Anthony Waterer'*	#1 Pot
	ILEX	Japanese False Holly	*Ilex crenata convexa*	#1 Pot
	POTE	Shrubby Cinquefoil	*Potentilla fruticosa var. 'Yellow Gem'*	#1 Pot
Vines	ARM	Evergreen Clematis	*Clematis armandii*	#5 Pot
	CLEM	Montana Clematis	*Clematis montana var'Elizabeth'*	#5 Pot
Ground	AJUG	Bugleweed	*Ajuga reptans var.'Burgundy Glow'*	#SP4 Pot
Covers	BEAR	Bearberry	*Arctostaphylos uva-ursi var.'Vancouver Jade'*	#SP4 Pot
	BERG	Bergenia	*Bergenia cordifolia var.'Bressingham Ruby'*	#SP4 Pot
	HEUC	Coral Bells	*Heuchera micrantha var. 'Palace Purple'*	#SP4 Pot
	VITI	Lignonberry	*Vaccinium vitis-idaea*	#SP4 Pot
	FRAG	Coastal Strawberry	*Fragaria chiloweensis*	#SP4 Pot
	CORN	Bunchberry	*Cornus canadensis*	#SP4 Pot
Perennials	IRIS	Sweet Iris	*Iris pallida var.'Variegata'*	#1 Pot
& Grasses	LAV	English Lavender	*Lavandula angustifolia var.'Munstead'*	#1 Pot
	SCIZ	Kaffir Lily	*Schizostylis coccinea var.'Oregon Sunset'*	#1 Pot
	CARX	Variagated Sedge	*Carex morrowii aureo var. 'Variegata'*	#1 Pot
	TEST	Sedge	*Carex testacea*	#1 Pot
	MISC	Maiden Hair Grass	*Miscanthus sinensis*	#1 Pot
	STIP	Spear Grass	*Stipa calamagrostis*	#1 Pot
	SEA	Seasonal Annual Flowers	*Various*	#1 Pot
	ASTI	Astilbe	*Astilbe chinensis var.'Pumila'*	#1 Pot

Notes: - All landscape work to conform with B.C.S.L.A. / B.C.N.T.A. standard specification.
- All areas to be irrigated with an automatic underground system.

SOFTSCAPE LEGEND

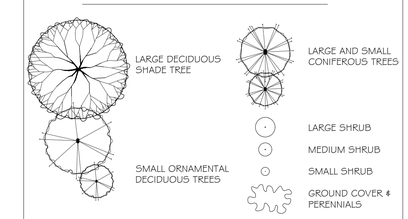

LIGHTING LEGEND & SCHEDULE

BOLLARD LIGHTS (x32)
DESCRIPTION: ASHBERY PATH LIGHT
FINISH: TITANIUM METALLIC
SUPPLIER: LANDSCAPE FORMS

SHORT TERM BIKE RACK (x4)
MODEL: TURISNO 2 SPACE BIKE RACK, MOUNTED TO CONRETE PAD.
MODEL #: TOBRP-38
COLOUR: PLASTIC LUMBER - REDWOOD. POWDER COAT SILVER
SUPPLIER: WISHBONE FURNISHINGS

BENCH (x1)
DESCRIPTION: COMMERCIAL METRO BENCH
FRAME COLOUR: NOBEL (GLOSS)
WOOD PLASTIC COMPOSITE: WALNUT
SUPPLIER: CANAAN SITE FURNISHINGS
PHONE: 1-855-330-1133

PAVER TYPES

01 TYPE: VENETIAN COBBLE PERMEABLE PAVER.
COLOUR: COPPER CANYON
PATTERN: ASHLAR
SIZE: VARIOUS

02 TYPE: DIMENSIONS 12
COLOUR: TOPINO GREY
PATTERN: RUNNING BOND, 90° TO BLDG FACE
SIZE: 18" x 18"

03 TYPE: CORTEZ SLAB
COLOUR: GRANITE
PATTERN: RUNNING BOND, 90° TO BLDG FACE
SIZE: 24" x 24"

SUPPLIER: BELGARD PAVERS

EXISTING TREE TO BE RETAINED

EXISTING TREE TO BE REMOVED

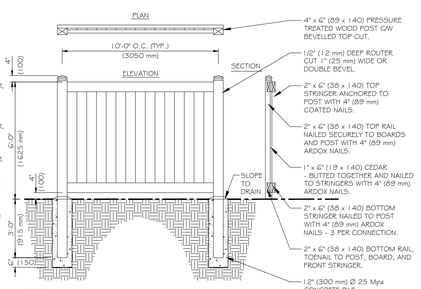

NOTES:
- ALL WOOD MEMBERS TO BE PRE-STAINED WITH 2 COATS STAIN. COLOUR TO BE APPROVED BY OWNER.
- FINAL COVERAGE AND QUALITY OF STAIN TO BE APPROVED BY OWNER. CONTRACTOR SHALL SUBMIT FINISHED PRODUCT SAMPLE FOR APPROVAL PRIOR TO STAINING. CONTRACTORS UNIT PRICE SHALL INCLUDE ALL NECESSARY ADJUSTMENTS AND REVISIONS AS REQUIRED TO OBTAIN OWNER AND CITY APPROVAL.
- ALL CUT MEMBERS TO BE STAINED IN FIELD.
- FENCE TO BE LOCATED WITHIN PROJECT PROPERTY LINES.

1 / L1 PERIMETER FENCE
SCALE 1/2" = 1'-0"

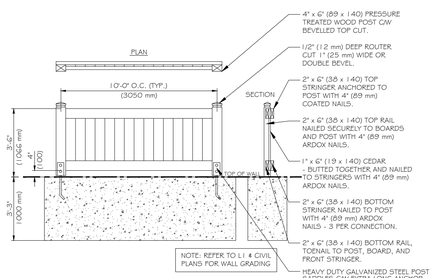

NOTES:
- ALL WOOD MEMBERS TO BE PRE-STAINED WITH 2 COATS STAIN. COLOUR TO BE APPROVED BY OWNER.
- FINAL COVERAGE AND QUALITY OF STAIN TO BE APPROVED BY OWNER. CONTRACTOR SHALL SUBMIT FINISHED PRODUCT SAMPLE FOR APPROVAL PRIOR TO STAINING. CONTRACTORS UNIT PRICE SHALL INCLUDE ALL NECESSARY ADJUSTMENTS AND REVISIONS AS REQUIRED TO OBTAIN OWNER AND CITY APPROVAL.
- ALL CUT MEMBERS TO BE STAINED IN FIELD.
- FENCE TO BE LOCATED WITHIN PROJECT PROPERTY LINES.

2 / L1 WOOD FENCE ON WALL
SCALE N.T.S.

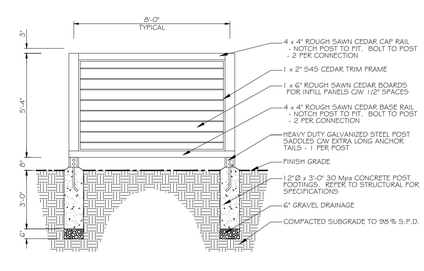

3 / L1 PRIVACY SCREEN
SCALE 1/2" = 1' - 0"

4 SITE LANDSCAPE ARCHITECTURE AND SITE PLANNING 250.508.7885

FORSITE LANDSCAPE ARCHITECTURE
#408-1581H HILLSIDE AVE.
VICTORIA, BC V8T 2C1

forsiteland@hotmail.com
250.508.7885

THE DRAWINGS, DESIGN IDEAS AND FEATURES OF CONSTRUCTION DEPICTED HEREIN ARE THE EXCLUSIVE PROPERTY OF FORSITE LANDSCAPE ARCHITECTURE. ALL COMMON-COPY AND PROPERTY RIGHTS ARE EXPRESSLY RESERVED. THEY ARE NOT TO BE REUSED, COPIED, REPRODUCED, OR USED FOR ANY PURPOSES NOR ARE THEY TO BE ASSIGNED TO A THIRD PARTY WITHOUT EXPRESSED WRITTEN CONSENT. IN THE EVENT OF ANY UNAUTHORIZED USE OF THESE PLANS BY A THIRD PARTY, THE THIRD PARTY SHALL NOT HOLD FORSITE LANDSCAPE ARCHITECTURE RESPONSIBLE.

LANDSCAPE ARCH. STAMP

METRAL DRIVE
NANAIMO, BC

CLIENT

REV. DATE	NUMBER	DESCRIPTION
11-02-23	1	PRELIM. LANDSCAPE CONCEPT PLAN
12-01-23	2	LANDSCAPE CONCEPT PLAN - FOR DP
03-18-24	3	REVISED FOR DP

DATE MARCH 18, 2024
SCALE 1:500

RECEIVED
DP1339
2024-MAR-27
Current Planning

DRAWN BY BF

LANDSCAPE CONCEPT PLAN

L100