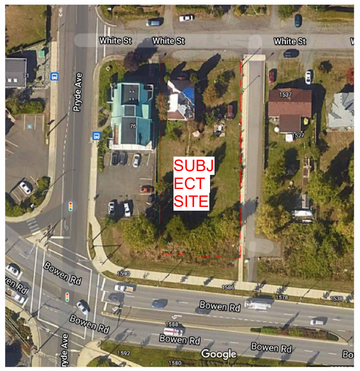

SITE AERIAL VIEW
NTS

SITE LEGEND

- PROPERTY LINE
- SETBACK LINE
- PROPOSED BUILDING
- CONCRETE DRIVEWAY
- LANDSCAPE AREA
- PAINTED YELLOW LINES
- BIKE RACK

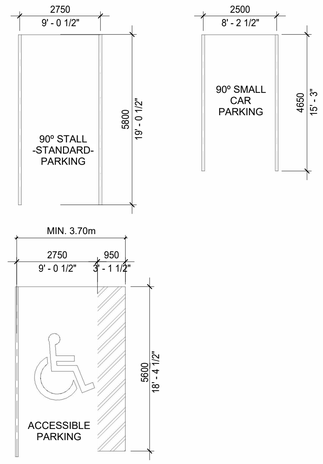

PROJECT ANALYSIS				
PROJECT No:			BC1625	
MUNICIPAL ADDRESS			1575 White St, Nanaimo, BC	
LEGAL ADDRESS			Lot B, Section !, Nanaimo District	
ZONNING			COR 1 (Interim corridor)	
PROPOSED ZONNING			COR 1 (Residential corridor)	
PERMITTED USES			Multiple - Family residential	
	Max.		Proposed	
LOT COVERAGE	0.6		0.5	
PERMITTED F.A.R	1.0		1.4	
TIER 1			0.3	
TIER 2			0.0	
#of UG Parking x 0.25			0.2	
F.A.R Permitted-m²/sqf	1,147.8	12,354.8	2,757.9	29,685.9
	m²		sqf	
SITE AREA (m² / sf)	1,913.0		20,591.4	
GROSS FLOOR AREA	**2,756.6**		**29,671.9**	
MAIN FLOOR	83.2		895.0	
SECOND FLOOR	794.7		8,553.6	
THIRD FLOOR	939.4		10,111.6	
FOURTH FLOOR	939.4		10,111.6	
	m		ft	
MAXIMUM HEIGHT/m	14.0		45.9	
Relaxation (additional 4m if .75% UG parking)	4.0		13.1	
PROPOSED HEIGHT	14.4		47.3	
SETBACKS			0.0	
MAX. FRONT (NORTH-SOUTH) REQUIRED	6.0		19.7	
MIN. FRONT (NORTH-SOUTH) REQUIRED	3.5		11.5	
SIDE (EAST)	1.5		4.9	
SIDE (WEST)	3.0		9.8	
REAR	N/A			

PARKING REQUIREMENTS	REQUIRED	PROVIDED
	60	60
U/G		46
Main Floor		14
STANDARD STALLS		36
SMALL STALLS (Max 40%)	24	24
BARRIER FREE STALLS (Min 1/33)	2	4
VISITOR PARKING (1/22)	3	3
EV PARKING (Min25%)	15	46

BICYCLE REQUIREMENTS	REQUIRED	PROVIDED
SHORT TERM (0.1 Per Dweling UN)	5	6
LONG TERM (0.5 Per Dweling UN)	23	26

TYPE OF UNITS	2 Bed	1 Bed	Studio	TOTAL
MAIN FLOOR	0	0	0	0
SECOND FLOOR	2	9	3	14
THIRD FLOOR	4	9	3	16
FOURTH FLOOR	4	9	3	16
TOTAL	**10**	**27**	**9**	**46**
FACTOR REQUIREMENT	1.62	1.26	1.05	
# OF STALLS	**16.2**	**34.02**	**9.45**	**60**

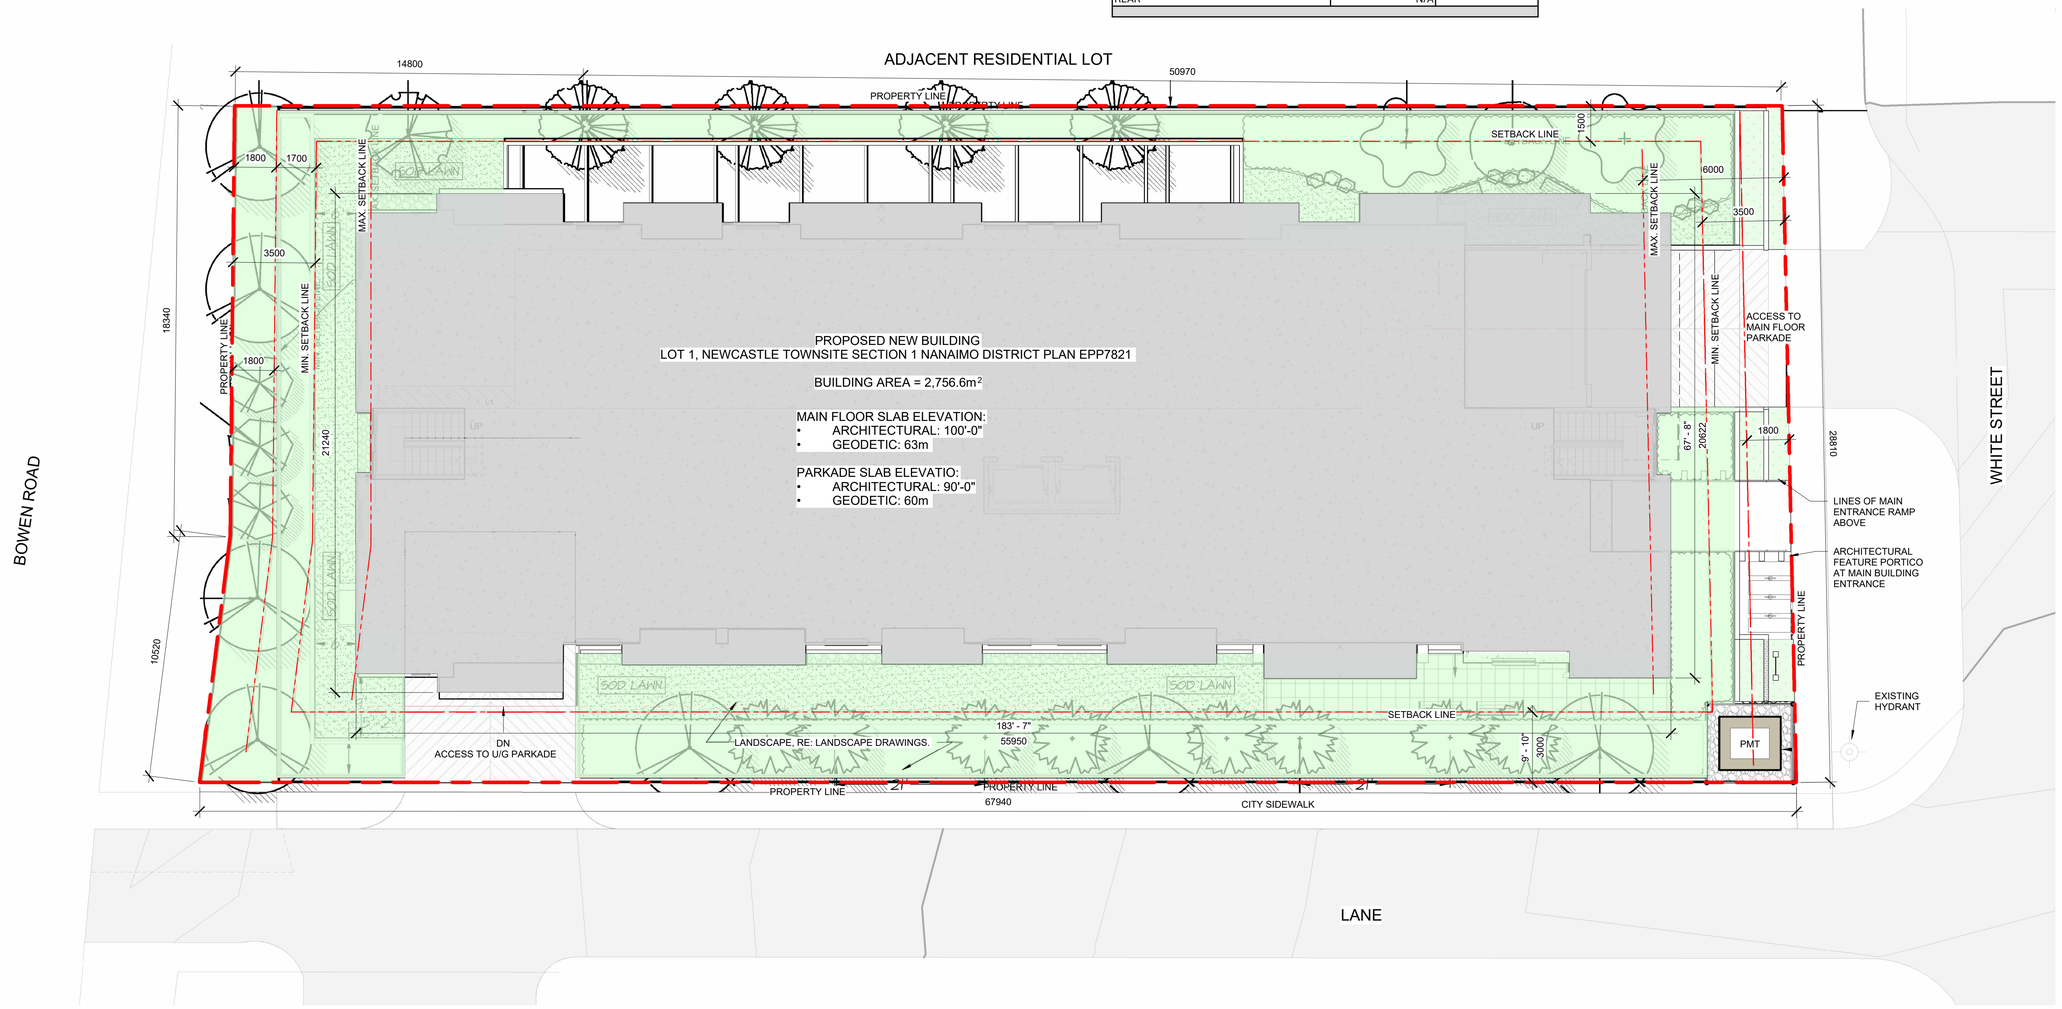

2 DP101 SITE PLAN
1" = 10'-0"

RECEIVED
DP1410
2026-JUL-22
Current Planning

Edmonton
780.425.2752 (p)
Winnipeg
204.515.6699 (p)
Vancouver (Downtown)
604.678.5918 (p)
West Vancouver
604.754.0897 (p)
Kumar architecture ltd.
www.kumararchitecture.com
admin@kumararchitecture.com
Excellence, Innovation and Holistic Designs

Rev.	yy-mm-dd	Revision /Drawing Issue	Drawn by
3	2026-07-22	RE-ISSUED FOR DP	JR
2	2026-05-19	RE-ISSUED FOR CITY REVIEW	JR
1	2025-10-08	ISSUED FOR DP	JR

CONSULTANT

SEAL

REGISTERED ARCHITECT RAJESH KUMAR JUN 22 2026 BRITISH COLUMBIA

PERMIT STAMP

THIS DRAWING, AS AN INSTRUMENT OF SERVICE IS THE PROPERTY OF KUMAR ARCHITECTURE LTD, THE COPYRIGHT IN THE SAME BEING RESERVED TO THEM. NO REPRODUCTION IS ALLOWED WITHOUT THE PERMISSION OF KUMAR ARCHITECTURE AND WHEN IT IS MADE MUST BEAR ITS NAME. THIS DRAWING IS NOT TO BE SCALED. THE CONTRACTOR IS TO VERIFY THE DIMENSIONS AND DATA NOTED HEREIN WITH THE CONDITIONS ON SITE AND IS RESPONSIBLE FOR REPORTING ANY DISCREPANCY TO KUMAR ARCHITECTURE LTD FOR ADJUSTMENT.

PROJECT
ALBA RESIDENCE
1575 WHITE ST. NANAIMO, BC

DRAWING TITLE
SITE PLAN

Project number	Date
BC1625	SEPT 22 2025
	Scale: As indicated
Drawn by: JR	Checked by: TD
DP101	REVISION 3

2026/7/2026 3:32:24 PM