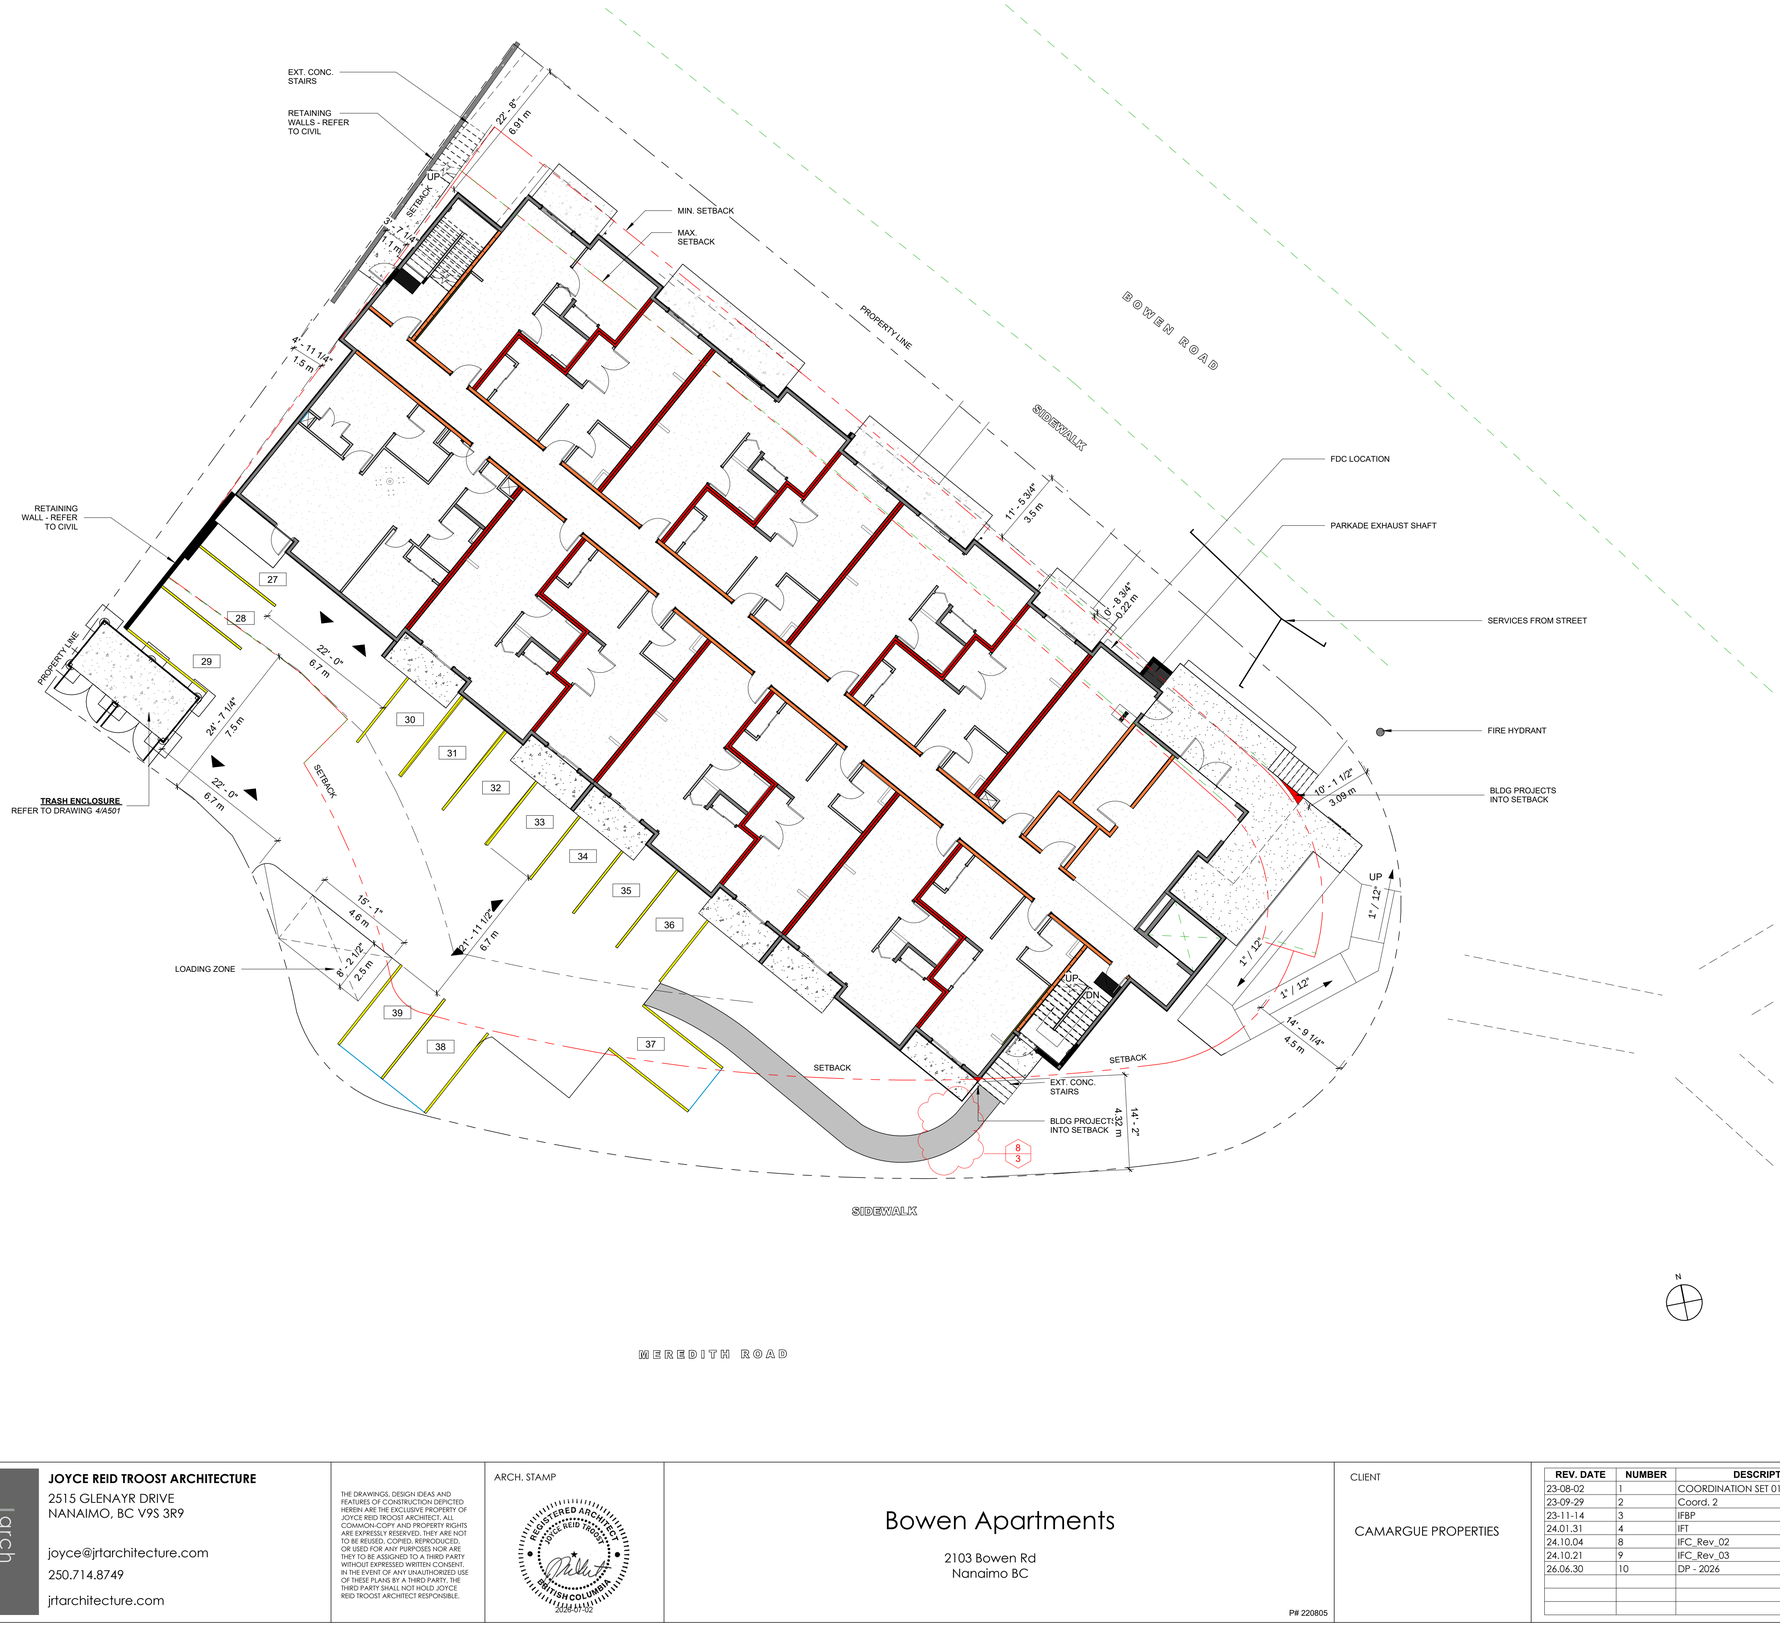


PARKING SCHEDULE

#	TYPE	LOCATION
1 - ACCESSIBLE		
1	1 - ACCESSIBLE	PARKADE
2	1 - ACCESSIBLE	PARKADE
2 - STD - EV ROUGH-IN		
3	2 - STD - EV ROUGH-IN	PARKADE
4	2 - STD - EV ROUGH-IN	PARKADE
5	2 - STD - EV ROUGH-IN	PARKADE
6	2 - STD - EV ROUGH-IN	PARKADE
7	2 - STD - EV ROUGH-IN	PARKADE
8	2 - STD - EV ROUGH-IN	PARKADE
9	2 - STD - EV ROUGH-IN	PARKADE
10	2 - STD - EV ROUGH-IN	PARKADE
3 - SMALL CAR - EV		
11	3 - SMALL CAR - EV	PARKADE
12	3 - SMALL CAR - EV	PARKADE
13	3 - SMALL CAR - EV	PARKADE
14	3 - SMALL CAR - EV	PARKADE
4 - STANDARD		
15	4 - STANDARD	SURFACE
16	4 - STANDARD	SURFACE
17	4 - STANDARD	SURFACE
18	4 - STANDARD	SURFACE
19	4 - STANDARD	SURFACE
20	4 - STANDARD	SURFACE
21	4 - STANDARD	SURFACE
22	4 - STANDARD	SURFACE
23	4 - STANDARD	SURFACE
24	4 - STANDARD	SURFACE
5 - SMALL CAR		
25	5 - SMALL CAR	PARKADE
26	5 - SMALL CAR	PARKADE
27	5 - SMALL CAR	SURFACE
28	5 - SMALL CAR	SURFACE
29	5 - SMALL CAR	SURFACE
30	5 - SMALL CAR	SURFACE
31	5 - SMALL CAR	SURFACE
32	5 - SMALL CAR	SURFACE
33	5 - SMALL CAR	SURFACE
34	5 - SMALL CAR	SURFACE
35	5 - SMALL CAR	SURFACE
36	5 - SMALL CAR	SURFACE
37	5 - SMALL CAR	SURFACE
38	5 - SMALL CAR	SURFACE
39	5 - SMALL CAR	SURFACE
TOTAL PARKING: 39		

JOYCE REID TROOST ARCHITECTURE
2515 GLENAYR DRIVE
NANAIMO, BC V9S 3R9

joyce@jrtarchitecture.com
250.714.8749

jrtarchitecture.com

THE DRAWINGS, DESIGN IDEAS AND FEATURES OF CONSTRUCTION DEPICTED HEREIN ARE THE EXCLUSIVE PROPERTY OF JOYCE REID TROOST ARCHITECT. ALL COMMON-COPY AND PROPERTY RIGHTS ARE EXPRESSLY RESERVED. THEY ARE NOT TO BE REUSED, COPIED, REPRODUCED, OR USED FOR ANY PURPOSES NOR ARE THEY TO BE ASSIGNED TO A THIRD PARTY WITHOUT EXPRESSED WRITTEN CONSENT. IN THE EVENT OF ANY UNAUTHORIZED USE OF THESE PLANS BY A THIRD PARTY, THE THIRD PARTY SHALL NOT HOLD JOYCE REID TROOST ARCHITECT RESPONSIBLE.

ARCH. STAMP

REGISTERED ARCHITECT JOYCE REID TROOST BRITISH COLUMBIA
2008-07-02

Bowen Apartments

2103 Bowen Rd
Nanaimo BC

P# 220805

CLIENT

CAMARGUE PROPERTIES

REV. DATE	NUMBER	DESCRIPTION
23-08-02	1	COORDINATION SET 01
23-09-29	2	Coord. 2
23-11-14	3	IFBP
24.01.31	4	IFT
24.10.04	8	IFC_Rev_02
24.10.21	9	IFC_Rev_03
26.06.30	10	DP - 2026

DATE JULY 02, 2023
SCALE 3/32" = 1'-0"

RECEIVED
DP1427
2026-JUL-08
Current Planning

DRAWN: DL CHECKED: JRT APPROVED: JRT

SITE

A100

C:\Users\joyce\JRT Architecture Dropbox\JRT\000_PROJECTS\B\Bowen\1-REV\T0260630 - Bowen_JRT-REVISED DP(current parking by-law).rvt