




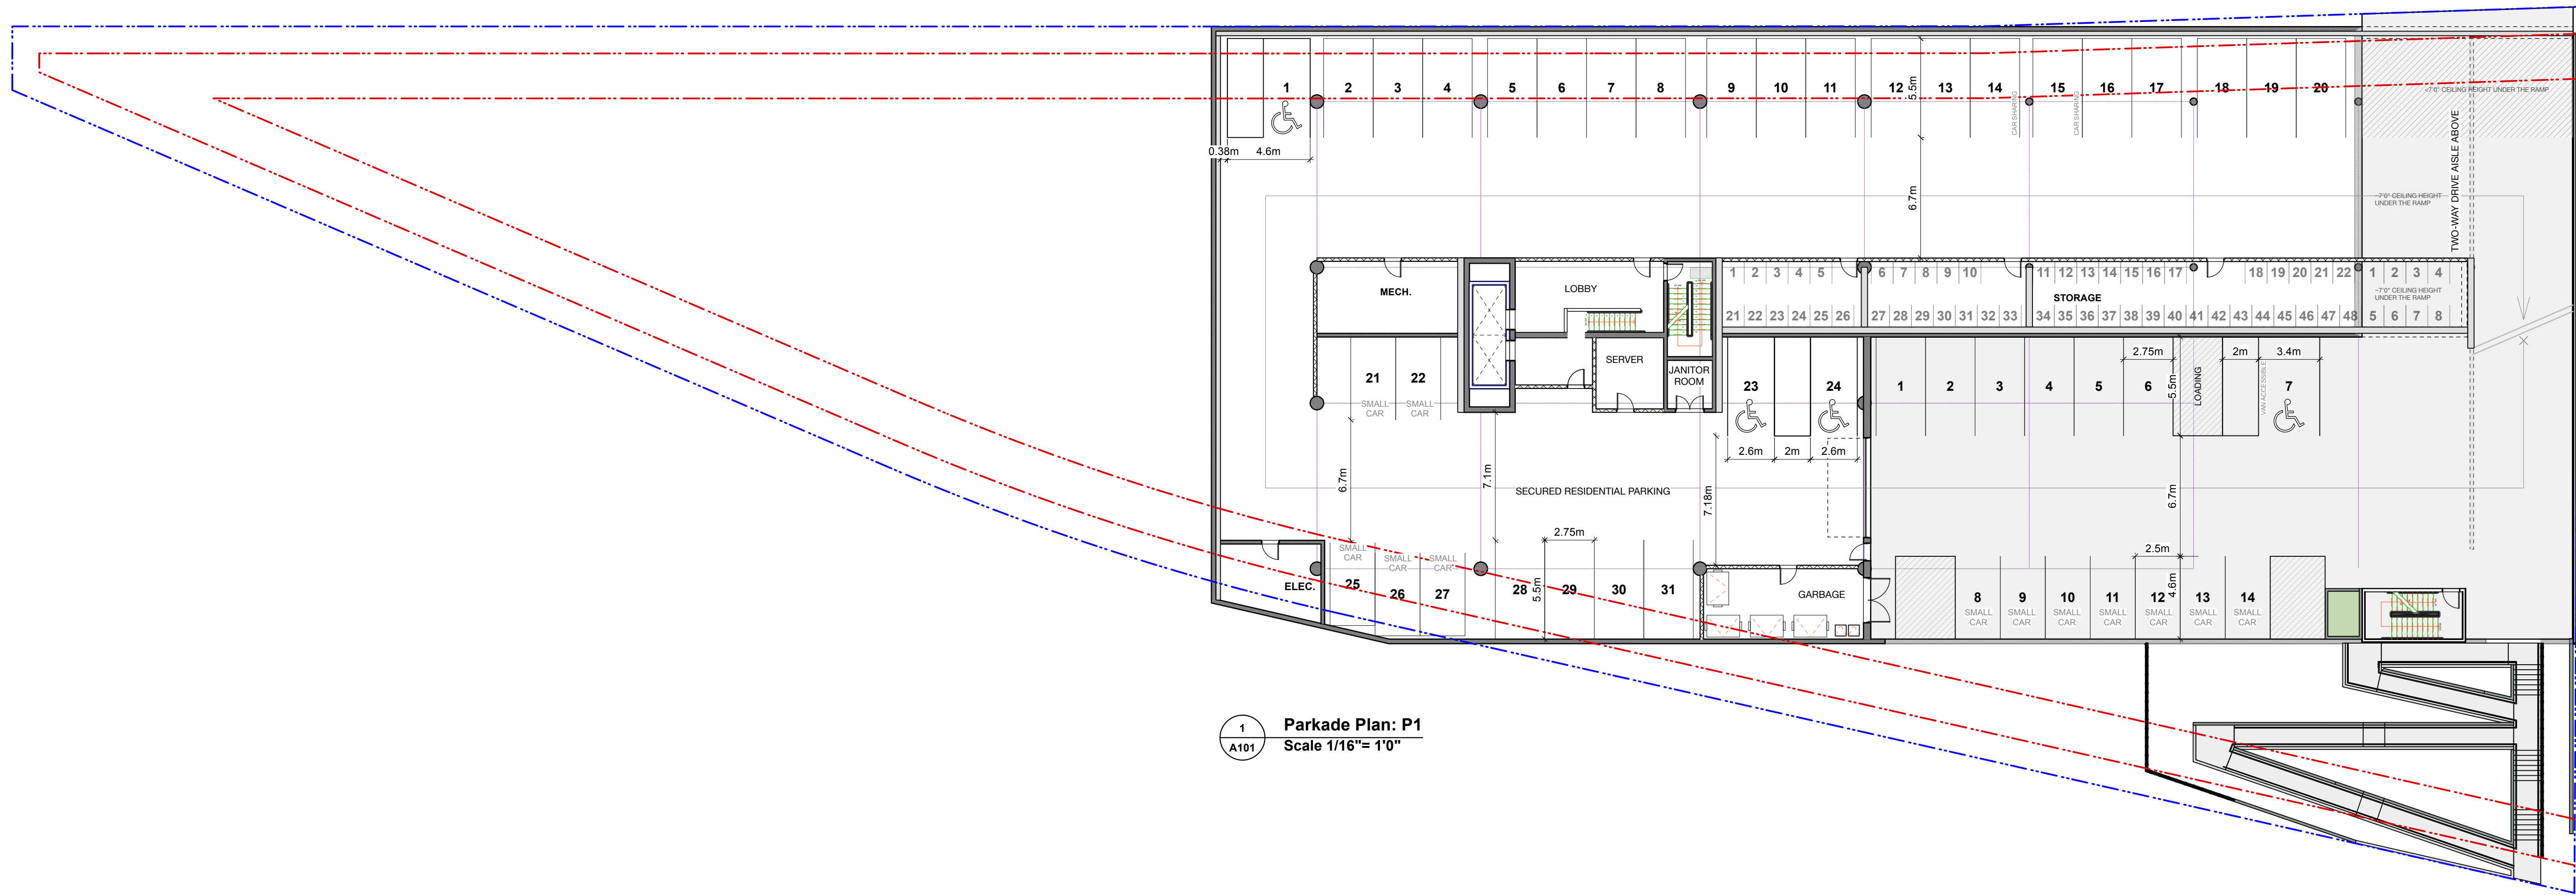

1
A101
Parkade Plan: P1
Scale 1/16"= 1'0"

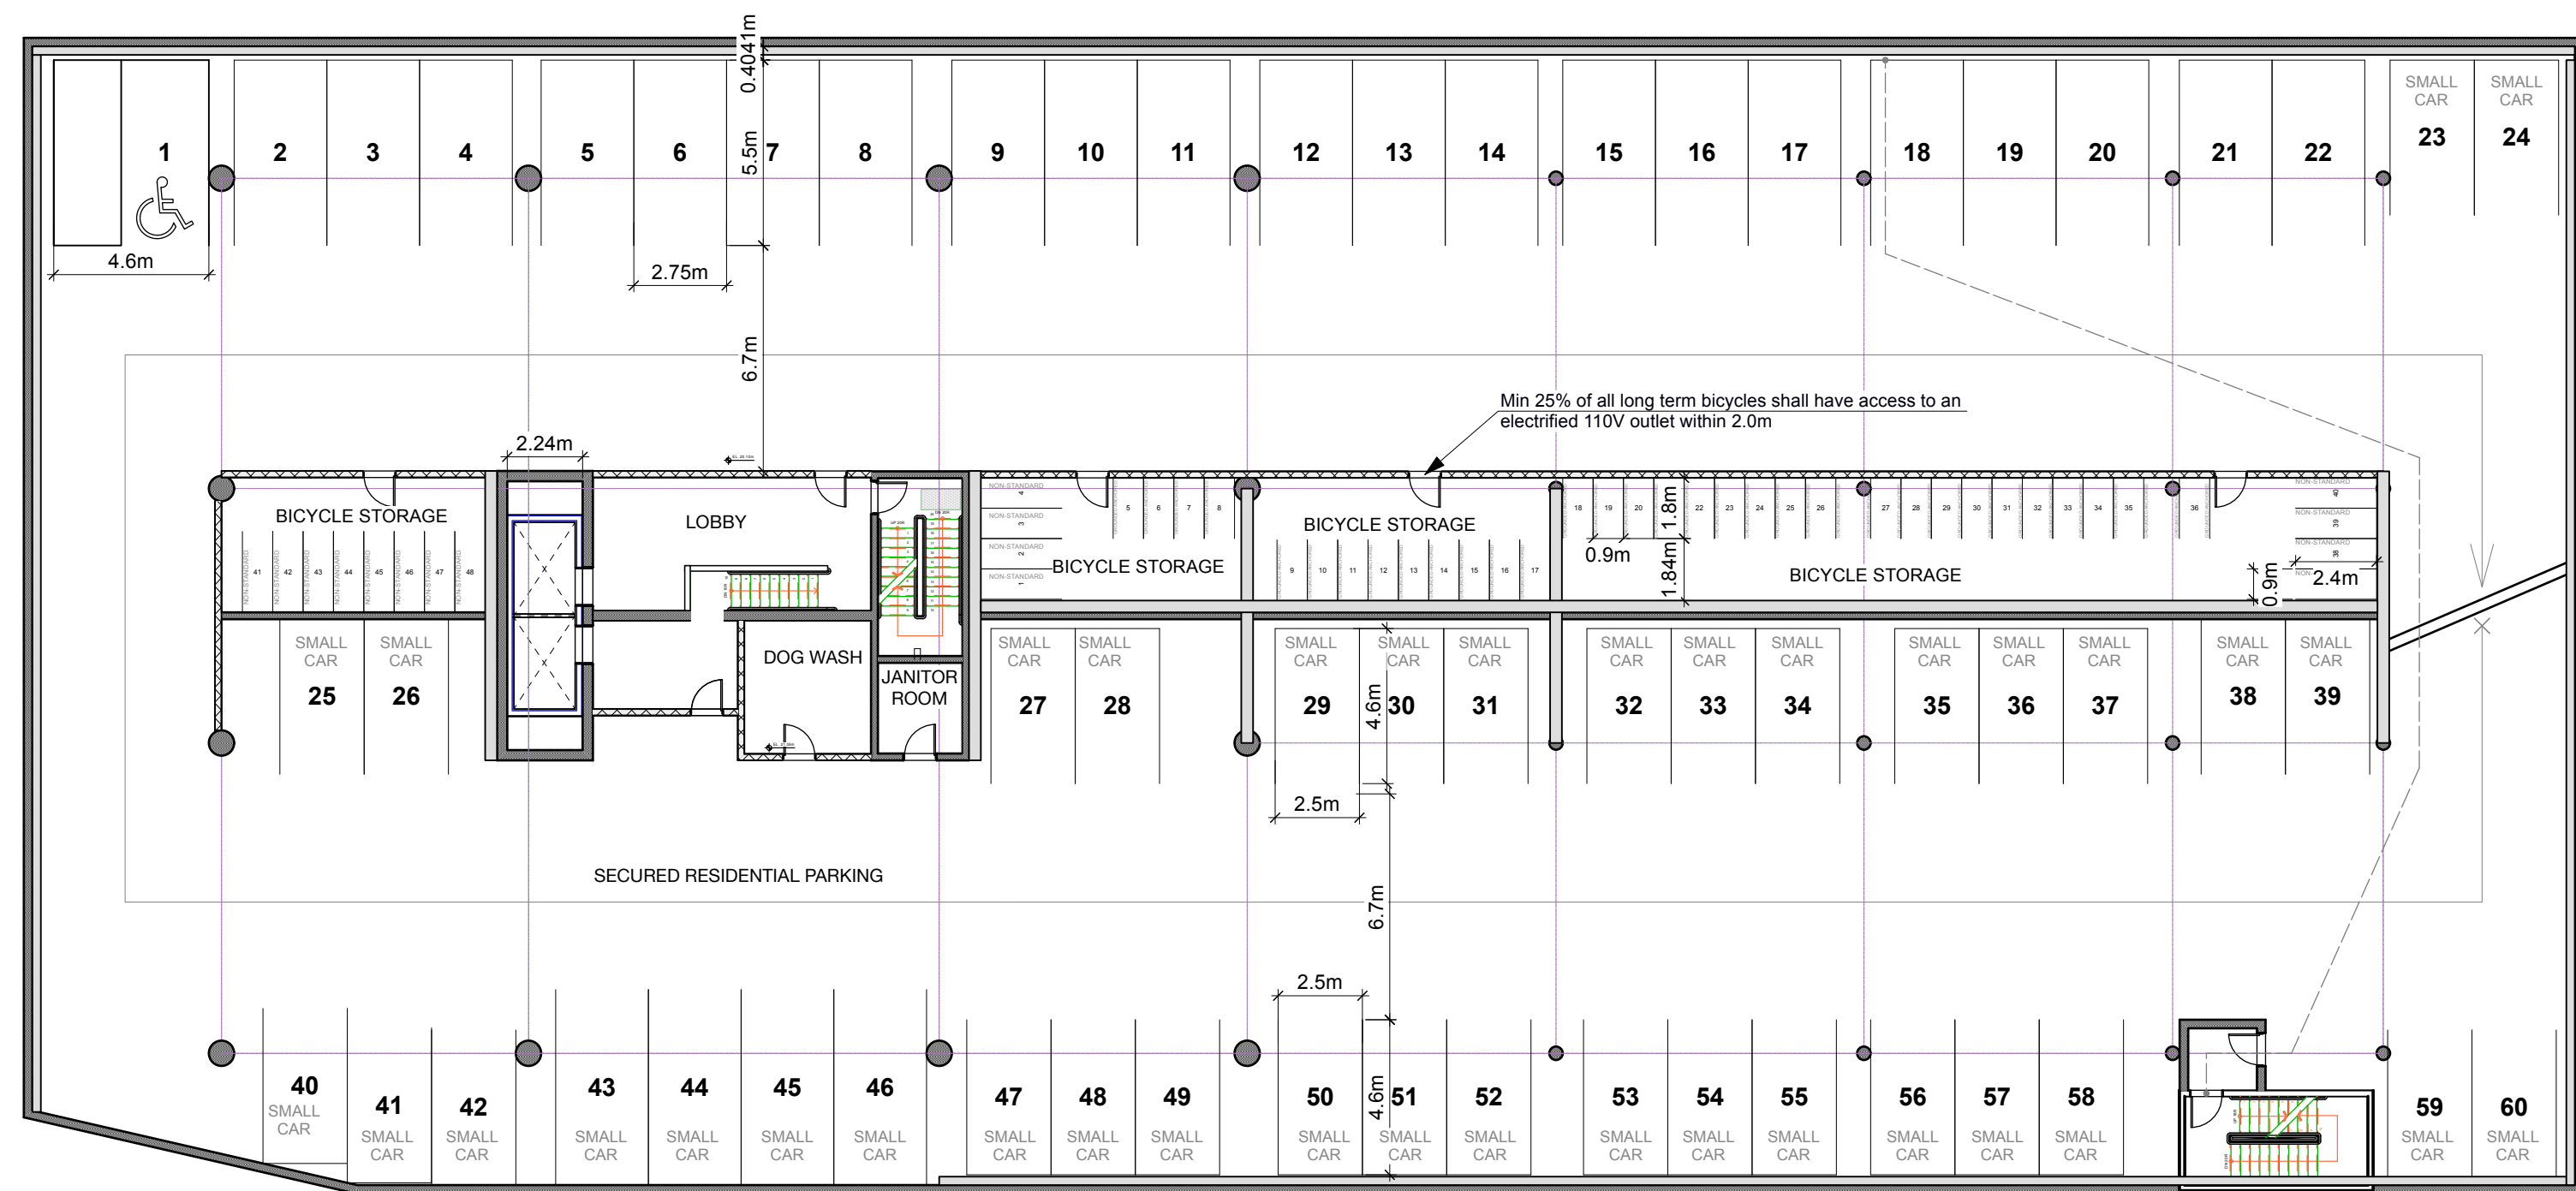


1
A101
Parkade Plan: P2
Scale 1/16"= 1'0"

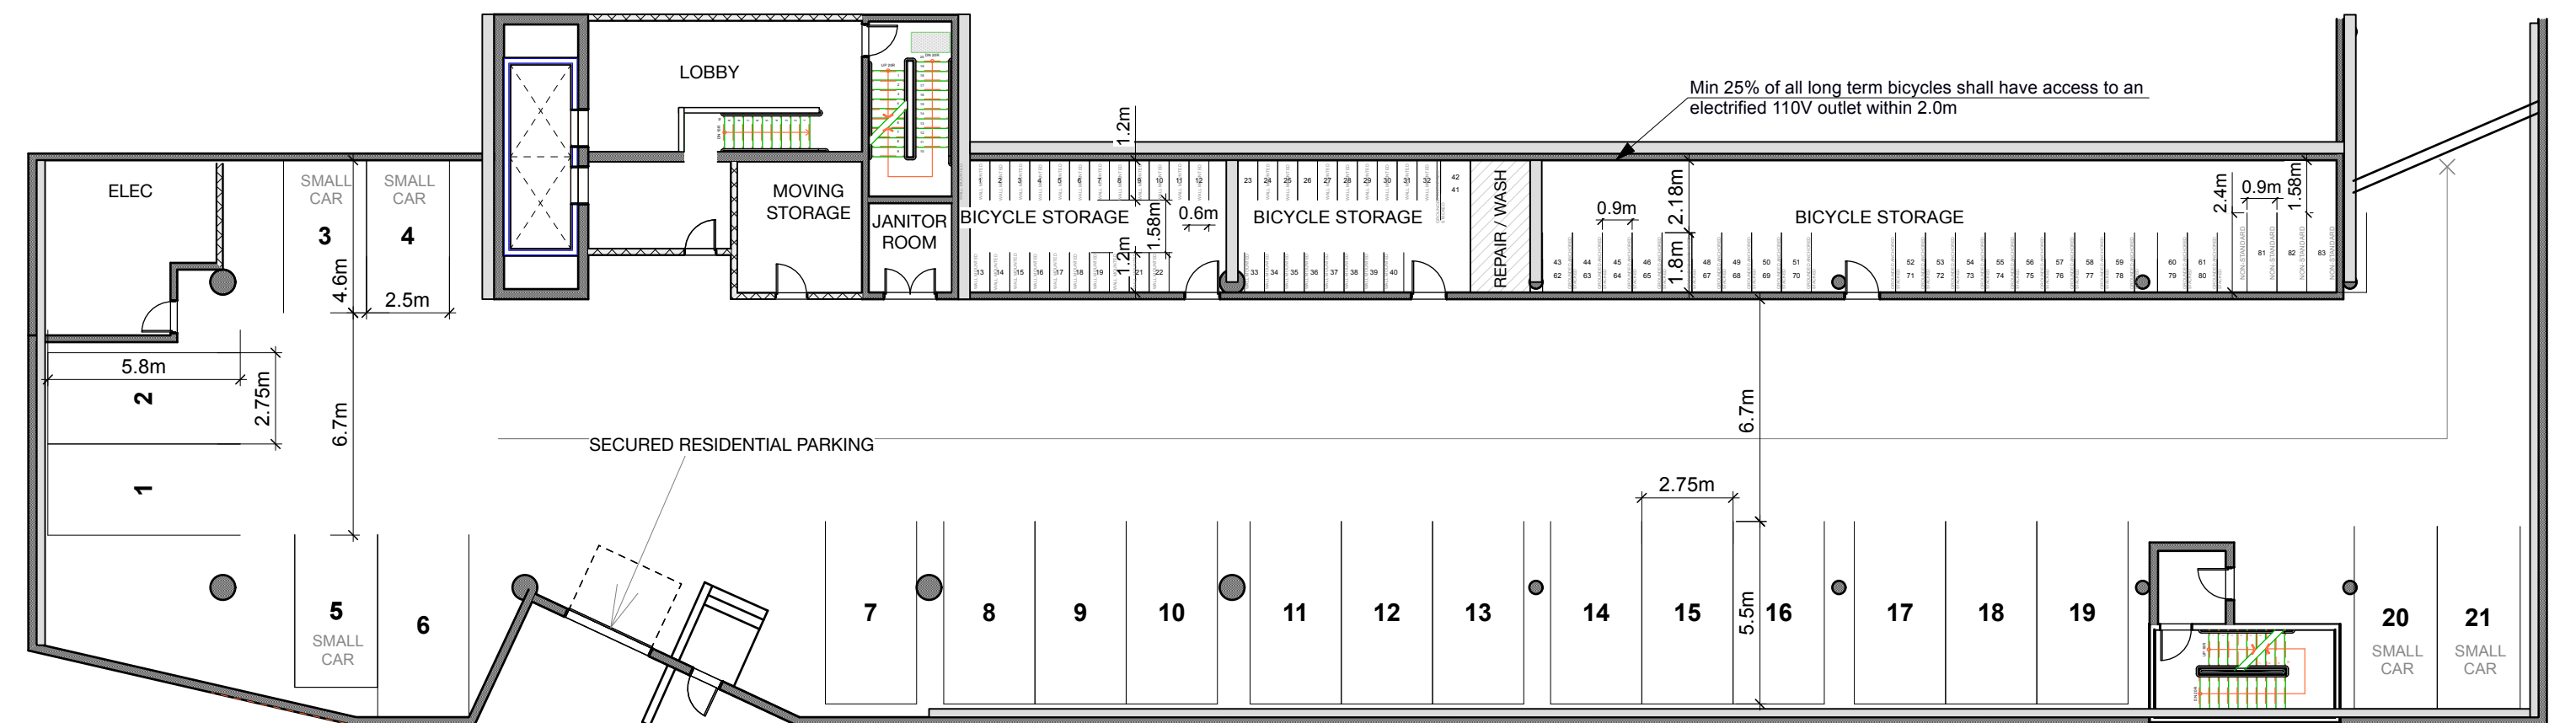

1
A101
Parkade Plan: P3
Scale 1/16"= 1'0"

RECEIVED
DP1434
2026-AUG-27
Current Planning

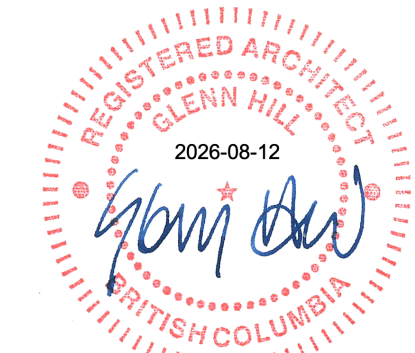

0 5'-0" 20'-0" 40'-0"
1/16" = 1'0"