Docusign Envelope ID: 63D66066-18C5-4442-B4EB-A50A8B1092A8

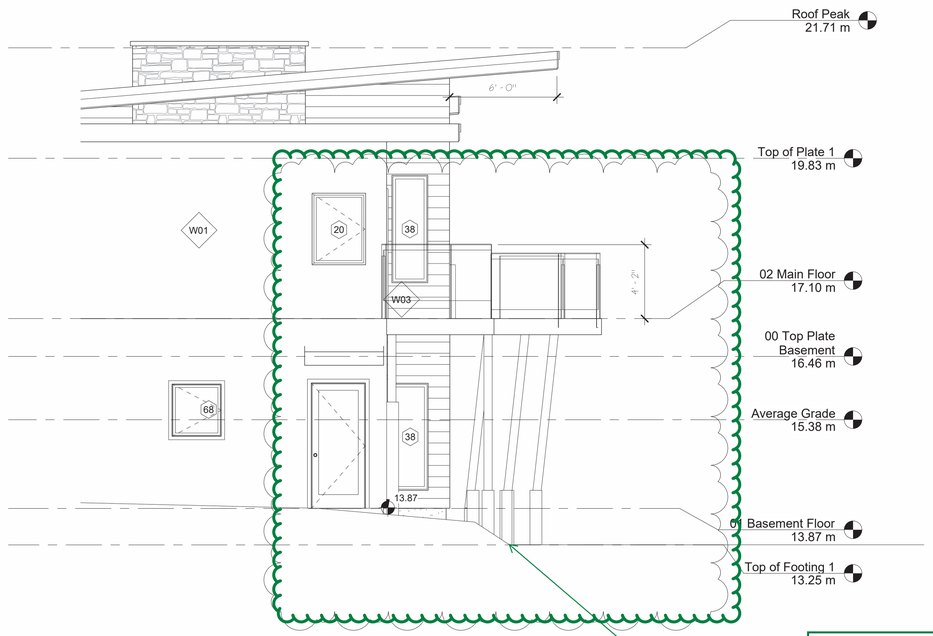

1 East Elevation Stairs
1/4" = 1'-0"

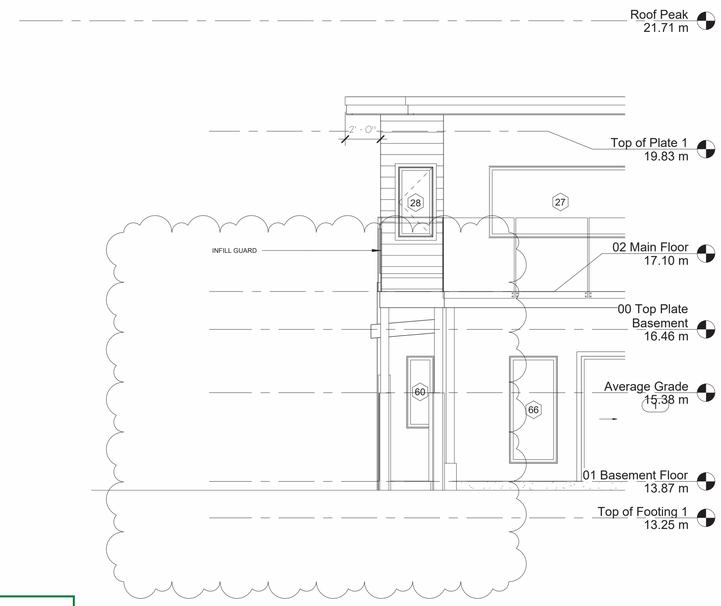

2 North Elevation Stairs
1/4" = 1'-0"

REVISED:
jstrauch 01/23/2025

- Layout of deck stairs revised.
- Add Structural Engineer's Schedule B and sealed design for frame-less glass guards.

REVISED:
ROKeefe
2025-03-26

REMOVE STAIRS

CITY OF NANAIMO
BUILDING INSPECTION SECTION
PLANS REVIEWED BY:
jstrauch
129243

RECEIVED
DVP480
2025-MAY-02
Current Planning

HOMES BY OLIVIA INC.

Olivia Spencer - Designer
(250) 268-6656
olivia@homesbyolivia.org

KEN AND NORLEEN RUTLAND
NEW SINGLE FAMILY DWELLING
3974 HAMMOND BAY ROAD

No.	Description	Date
2	Revision 3	12/01/2023
5	Revision 6	05/16/2024

Stair Elevations

Project number	2022-002
Date	2023-02-28
Drawn by	OS
Checked by	OS

A113

Scale 1/4" = 1'-0"