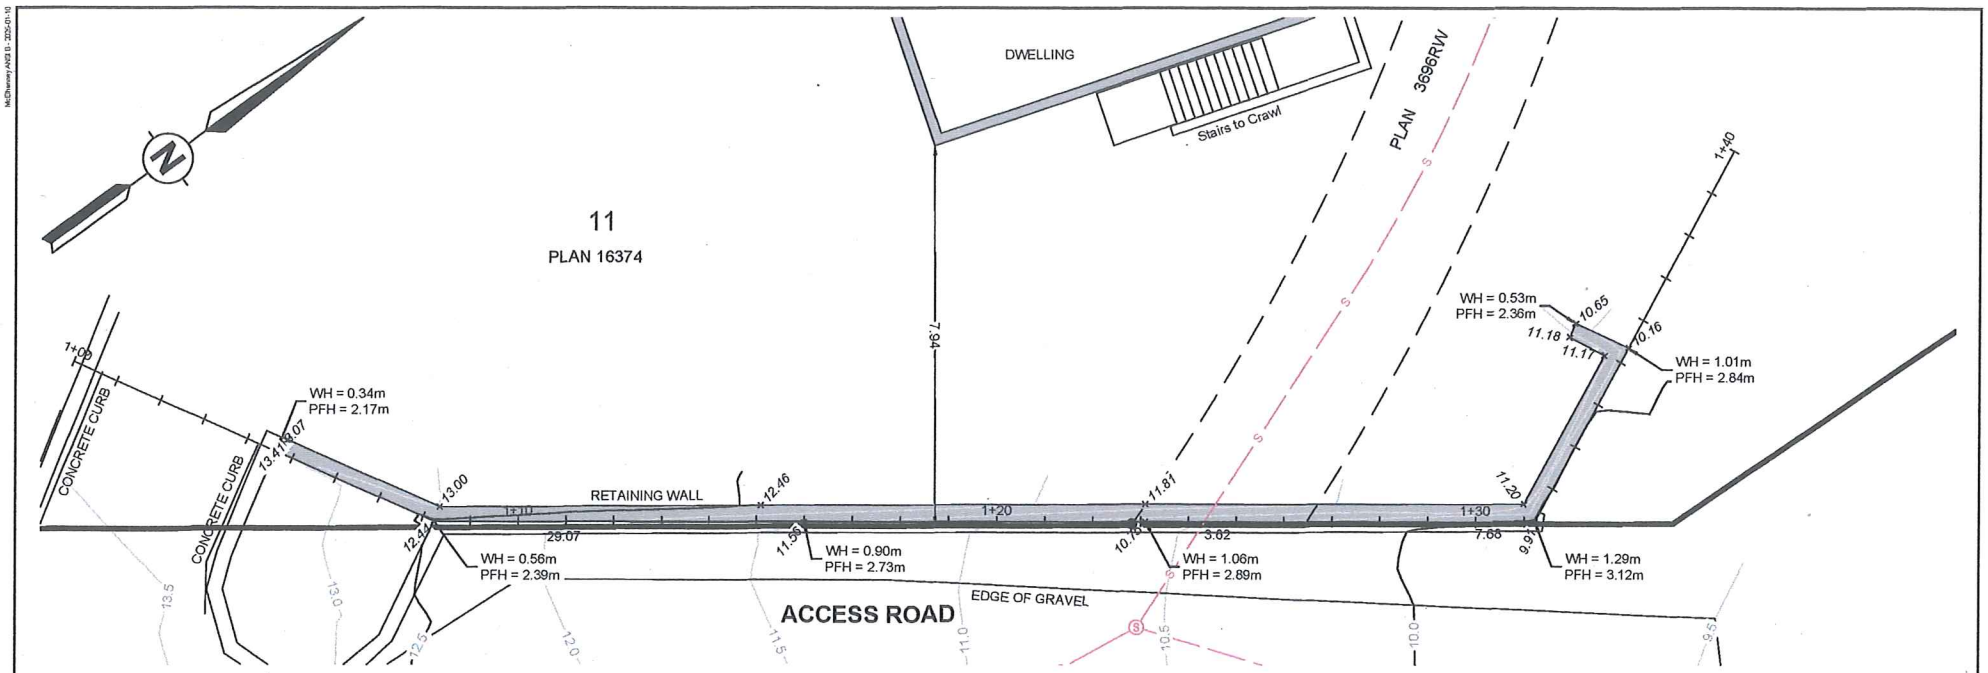

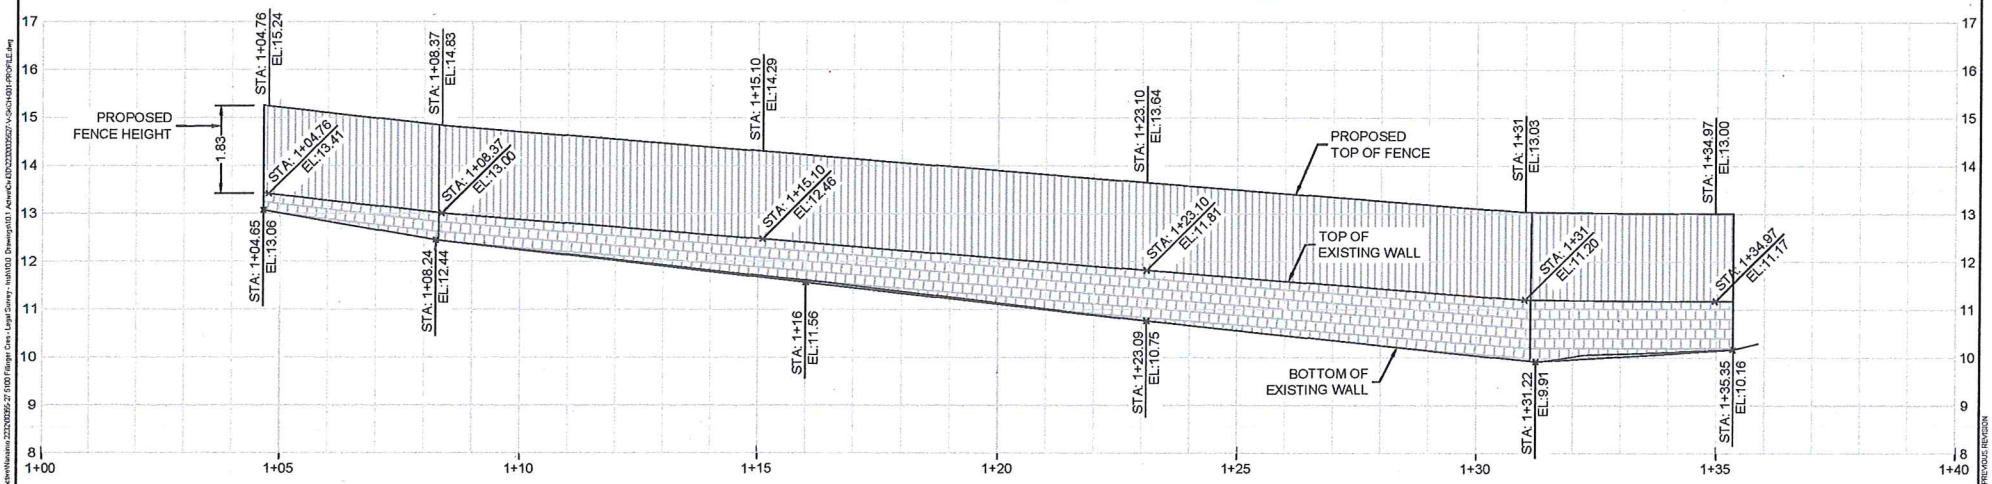

Rev	Date	Description	Drawn	Design	App'd
PA	2025-02-27	FOR REVIEW			

THIS DRAWING AND DESIGN IS THE PROPERTY OF McELHANNEY AND SHALL NOT BE USED, REUSED OR REPRODUCED WITHOUT THE CONSENT OF McELHANNEY. McELHANNEY WILL NOT BE HELD RESPONSIBLE FOR THE IMPROPER OR UNAUTHORIZED USE OF THIS DRAWING AND DESIGN.

THIS DRAWING AND DESIGN HAS BEEN PREPARED FOR THE CLIENT IDENTIFIED, TO MEET THE STANDARDS IN WHICH EXISTED AT THE APPLICABLE PUBLIC AGENCIES AT THE TIME OF PREPARATION. THE CLIENT AND THEIR CONSULTANTS, CONTRACTORS AND AGENTS ARE LIABLE FOR ANY LOSSES OR CONSEQUENCES RESULTING FROM THE USE OR RELIANCE UPON OR ANY CHANGES MADE TO THIS DRAWING BY ANY THIRD PARTY, INCLUDING CONTRACTORS, SUPPLIERS, CONSULTANTS AND STAKEHOLDERS, OR THEIR EMPLOYEES OR AGENTS, WITHOUT McELHANNEY'S PRIOR WRITTEN CONSENT.

INFORMATION ON EXISTING UNDERGROUND FACILITIES MAY NOT BE COMPLETE OR ACCURATE. McELHANNEY, ITS EMPLOYEES AND DIRECTORS ARE NOT RESPONSIBLE NOR LIABLE FOR THE LOCATION OF ANY UNDERGROUND CONDUITS, PIPES, CABLES OR OTHER FACILITIES WHETHER SHOWN OR OMITTED FROM THE PLAN. PRIOR TO CONSTRUCTION CONTRACTOR SHALL EXPOSE LOCATIONS OF ALL EXISTING FACILITIES BY HAND DIGGING OR HYDROVAC AND ADVISE THE ENGINEER OF POTENTIAL CONFLICTS.

NOTES:
ALL ELEVATION REFER TO CONTROL MONUMENT. -
LOCATED AT. -
ELEVATION. -

0 1:100 5

ORIGINAL DWG SIZE ANSI B (11" x 17")

McElhanney
1 - 1351 Estevan Road,
Nanaimo BC V9S 3Y3
Tel: 250 716 3336

RUSS IRISH

5100 FILLINGER CRESCENT
NANAIMO, BC
RETAINING WALL & PROPOSED FENCE
PLAN AND PROFILE

Drawing No. SK__

Project Number 22320035527 | Rev. PA

DESTROY ALL PRINTS BEARING PREVIOUS REVISION

RECEIVED
DVP487
2025-AUG-21
Current Planning