


Electrical Requirements

120v 277v 347v

Sign #1
Sign Area
0.756m2

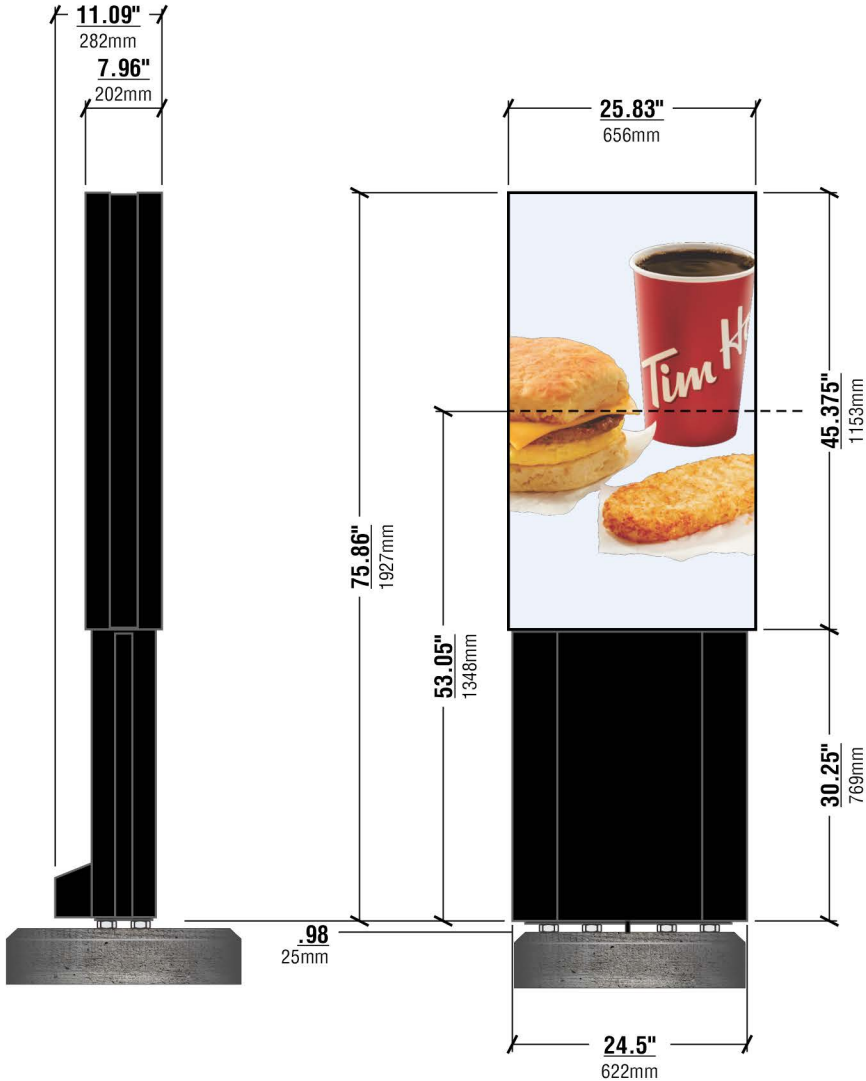

NOTES

MATERIAL SPECIFICATIONS

1. INTERNAL FRAME MATERIALS: 11 GA GALVANNEAL CS, POWDER COATED PANTONE PMS 425 (MATTE GREY)
2. BASEPLATE MATERIAL: 3/8" HSLA 44W, GALVANIZED AND POWDER COATED RAL9005 (MATTE BLACK)
3. EXTERNAL COVERS: 11 GA ALUMINUM, POWDER COATED RAL9005 (MATTE BLACK)
4. SECURITY: TAMPER RESISTANT RECESSED SECURITY MACHINE THREADED FASTENERS ON ALL EXTERIOR PANELS.
5. DIGITAL DISPLAY EQUIPMENT: LG OUTDOOR DISPLAY MODEL 49XE4F

POWER & DATA REQUIREMENTS

1. POWER SUPPLY: BRANCH CIRCUIT 120V SINGLE PHASE 60HZ 20A
2. DATA FEED: CAT6 CABLES WITH RG45 TERMINATION, 1 PER DISPLAY, 1 PER MEDIA PLAYER (IF PRESENT), AND REDUNDANT CABLES AS DESIRED.

TOTAL CABINET AREA = 0.756m2

RECEIVED
DVP501
2026-SEP-25
Current Planning

☐ Preliminary Artwork
☒ Approved for Production
October 29, 2025 T. Dodge



PRIDE SIGNS®

THIS ARTWORK IS THE PROPERTY OF PRIDE SIGNS LTD. AND MAY NOT BE USED IN WHOLE OR IN PART WITHOUT WRITTEN CONSENT FROM PRIDE SIGNS LTD. © 2019
255 PINEBUSH ROAD CAMBRIDGE ONTARIO CANADA TEL: 519.622.4040 FAX: 519.622.4031 WWW.PRIDESIGNS.COM





200-2980 Island Hwy, Nanaimo, BC V9T 5V4

Tim Hortons

DRAWN BY: T. Dodge
DATE: August 26, 2024


Graphic rendition is representative of specific signage. Colour / dimensional / material details should be verified using reference drawing specifications. Pride Signs Ltd. is not responsible for inherent variations caused by display and/or print variations.

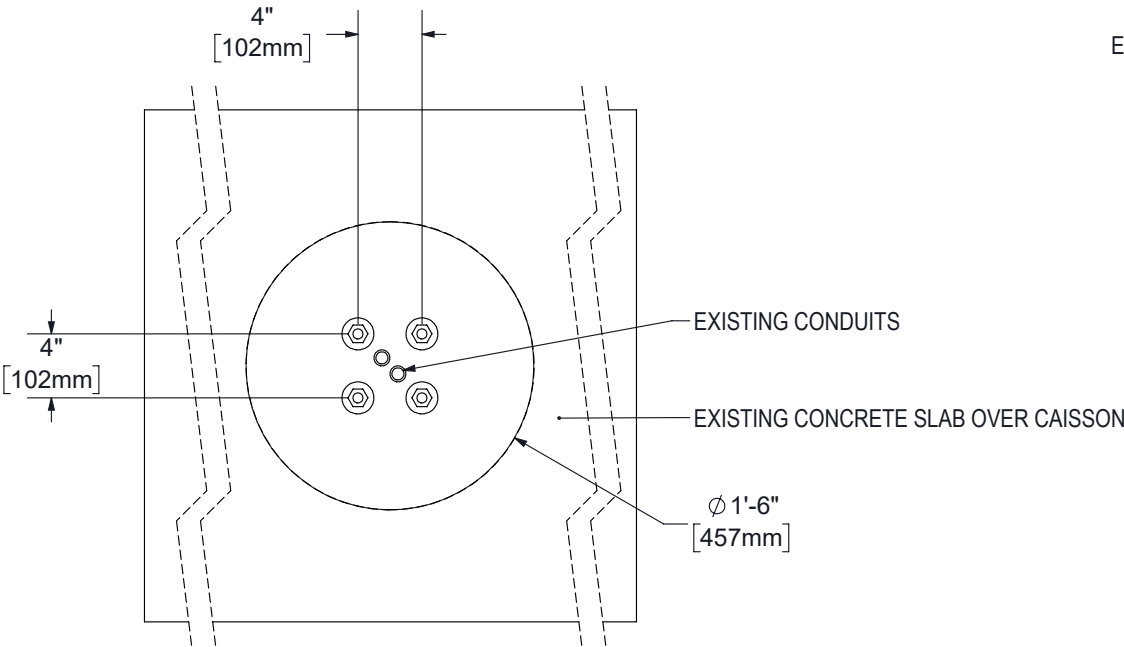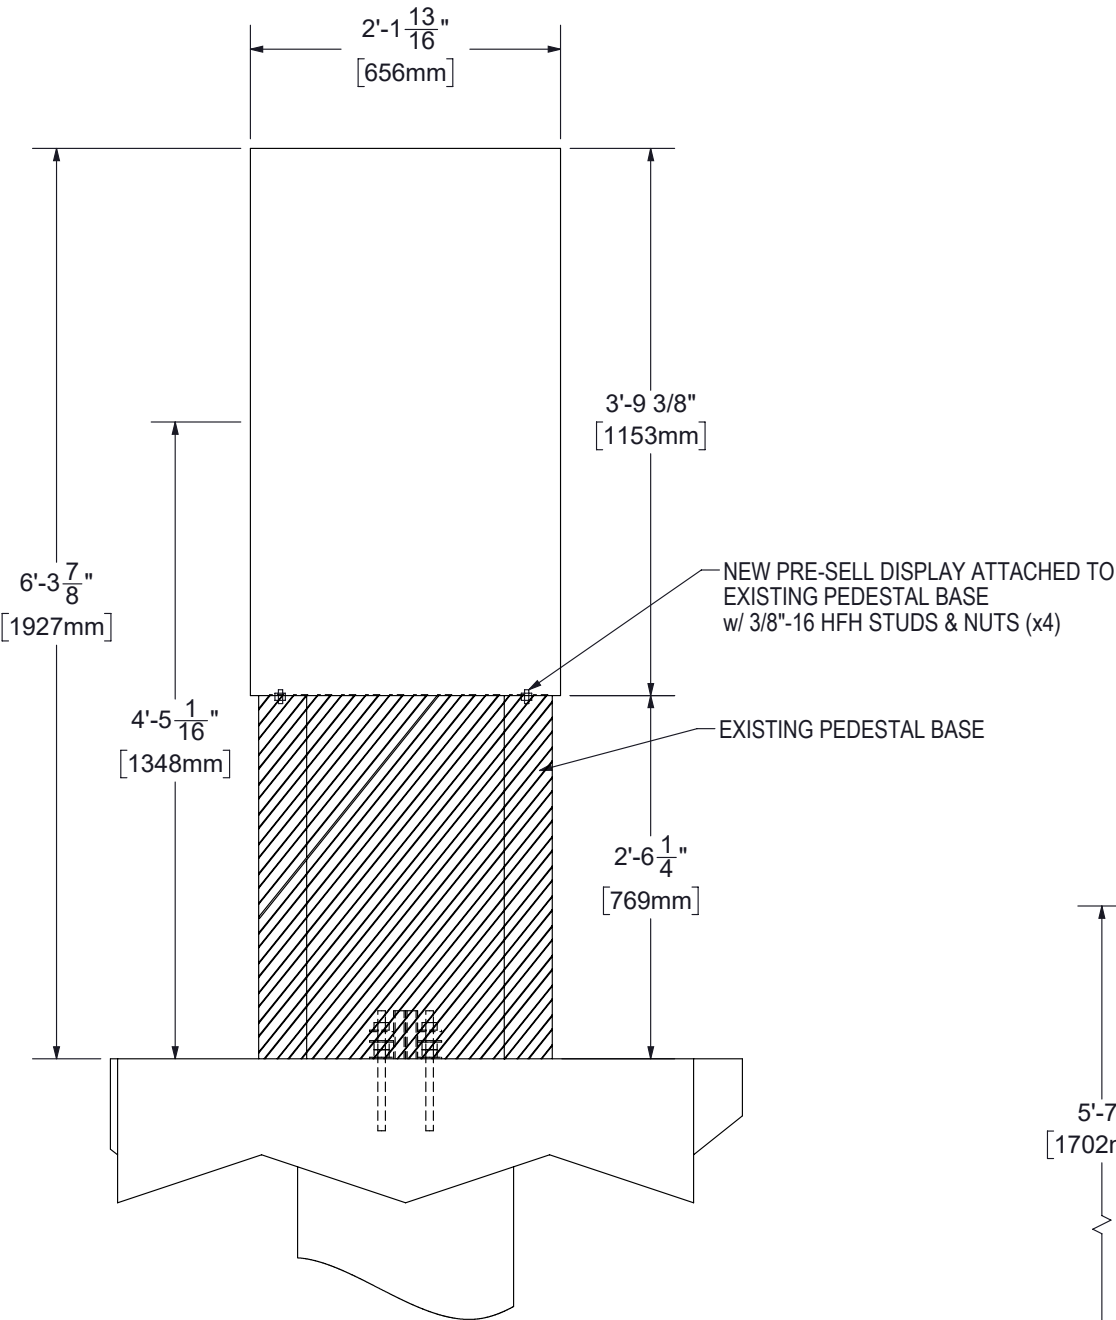

EXISTING PRE-SELL DISPLAY=13.61SF
NEW PRE-SELL DISPLAY = 13.96 SF

DESIGN NOTES:
LOADS AS PER BCBC - 2024 FOR
Nanaimo, AREA:

WIND $q(1/50) = 0.48 \text{ kPa}$
SNOW $S_s = 2.1 \text{ kPa}$
 $S_r = 0.4 \text{ kPa}$

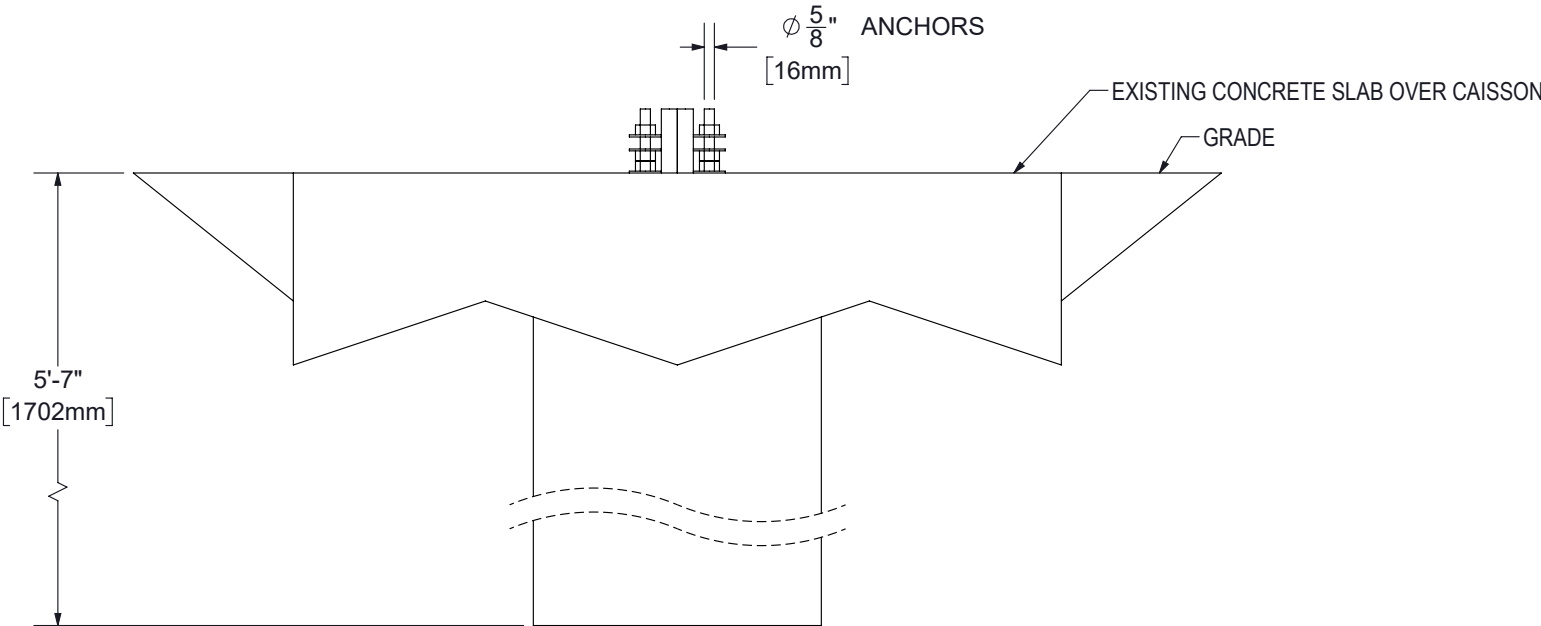

EXISTING CONCRETE
ANCHOR BOLTS

RECEIVED
DVP501
2026-SEP-25
Current Planning


Scale: 3/4" = 1'-0"

Drawing No.
ODMB_49 - Triple LG Display

Electrical Requirements

120v 277v 347v

Sign #2
Sign Area
2.286m²

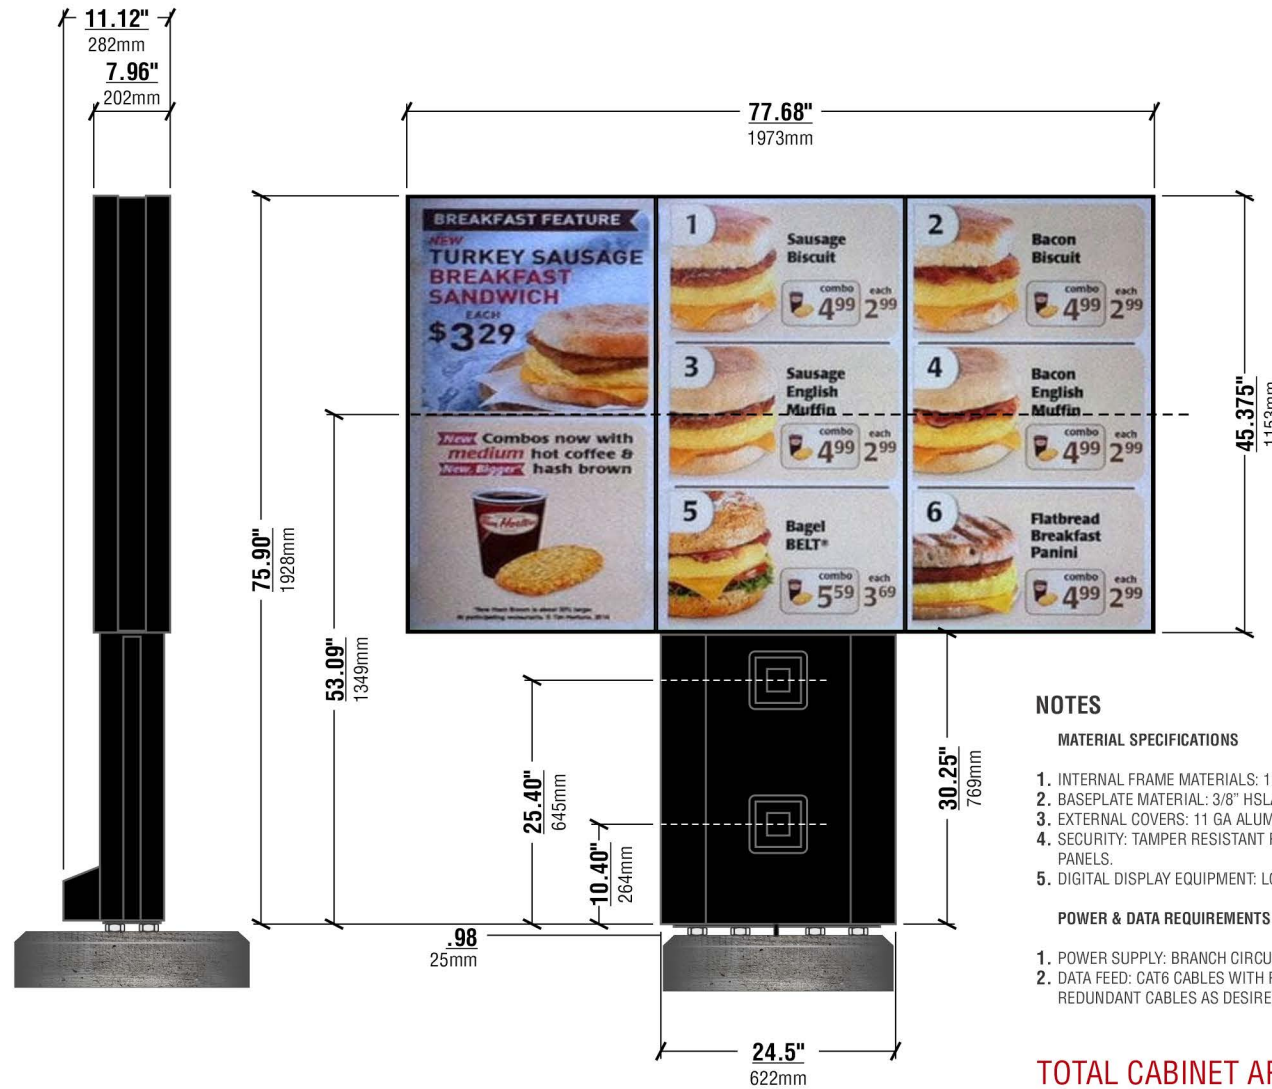

NOTES

MATERIAL SPECIFICATIONS

1. INTERNAL FRAME MATERIALS: 11 GA GALVANEAL CS, POWDER COATED PANTONE PMS 425 (MATTE GREY)
2. BASEPLATE MATERIAL: 3/8" HSLA 44W, GALVANIZED AND POWDER COATED RAL9005 (MATTE BLACK)
3. EXTERNAL COVERS: 11 GA ALUMINUM, POWDER COATED RAL9005 (MATTE BLACK)
4. SECURITY: TAMPER RESISTANT RECESSED SECURITY MACHINE THREADED FASTENERS ON ALL EXTERIOR PANELS.
5. DIGITAL DISPLAY EQUIPMENT: LG OUTDOOR DISPLAY MODEL 49XE4F

POWER & DATA REQUIREMENTS

1. POWER SUPPLY: BRANCH CIRCUIT 120V SINGLE PHASE 60HZ 20A
2. DATA FEED: CAT6 CABLES WITH RG45 TERMINATION, 1 PER DISPLAY, 1 PER MEDIA PLAYER (IF PRESENT), AND REDUNDANT CABLES AS DESIRED.

TOTAL CABINET AREA = **2.286**m²

RECEIVED
DVP501
2026-SEP-25
Current Planning

 Preliminary Artwork Approved for Production

October 29, 2025

Dodge

Graphic rendition is representative of specific signage. Colour / dimensional / material details should be verified using reference drawing specifications. Pride Signs Ltd. is not responsible for inherent variations caused by display and / or print variations.

**PRIDE SIGNS®**

THIS ARTWORK IS THE PROPERTY OF PRIDE SIGNS LTD. AND MAY NOT BE USED IN WHOLE OR IN PART WITHOUT WRITTEN CONSENT FROM PRIDE SIGNS LTD. © 2019

255 PINEBUSH ROAD CAMBRIDGE ONTARIO CANADA TEL: 519.622.4040 FAX: 519.622.4031 WWW.PRIDESIGNS.COM



sacace
SOCIÉTÉ ASSURÉE EN CROISSANCE



200-2980 Island Hwy, Nanaimo, BC V9T 5V4




Tim Hortons

DRAWN BY: T. Dodge
DATE: August 26, 2024

EXISTING MENU BOARD = 39.6 SF
NEW MENU BOARD = 29.72 SF

DESIGN NOTES:
LOADS AS PER BCBC - 2024 FOR
Nanaimo, AREA:

WIND $q(1/50) = 0.48 \text{ kPa}$
SNOW $S_s = 2.1 \text{ kPa}$
 $S_r = 0.4 \text{ kPa}$

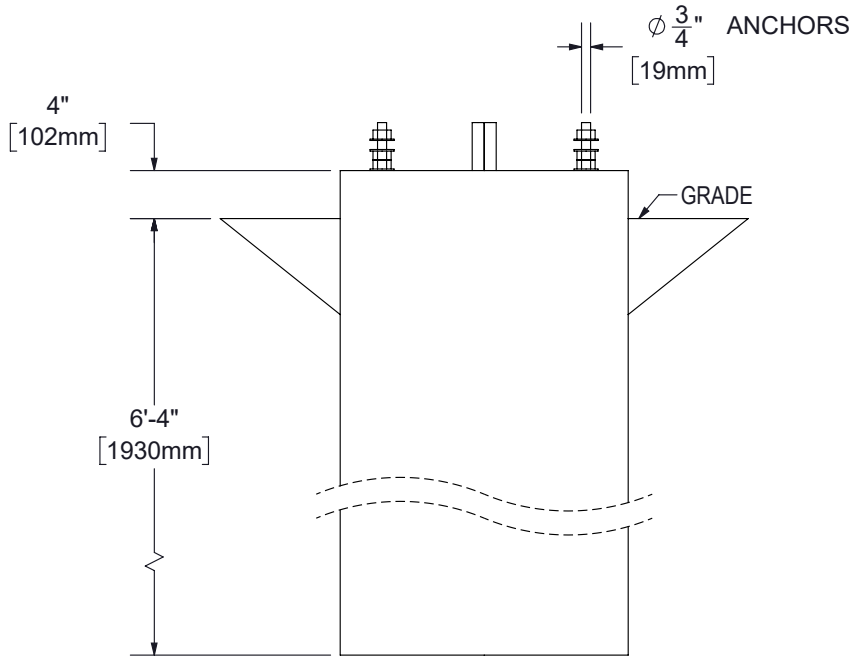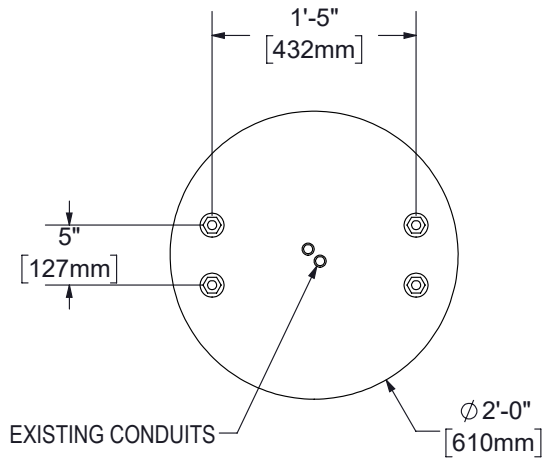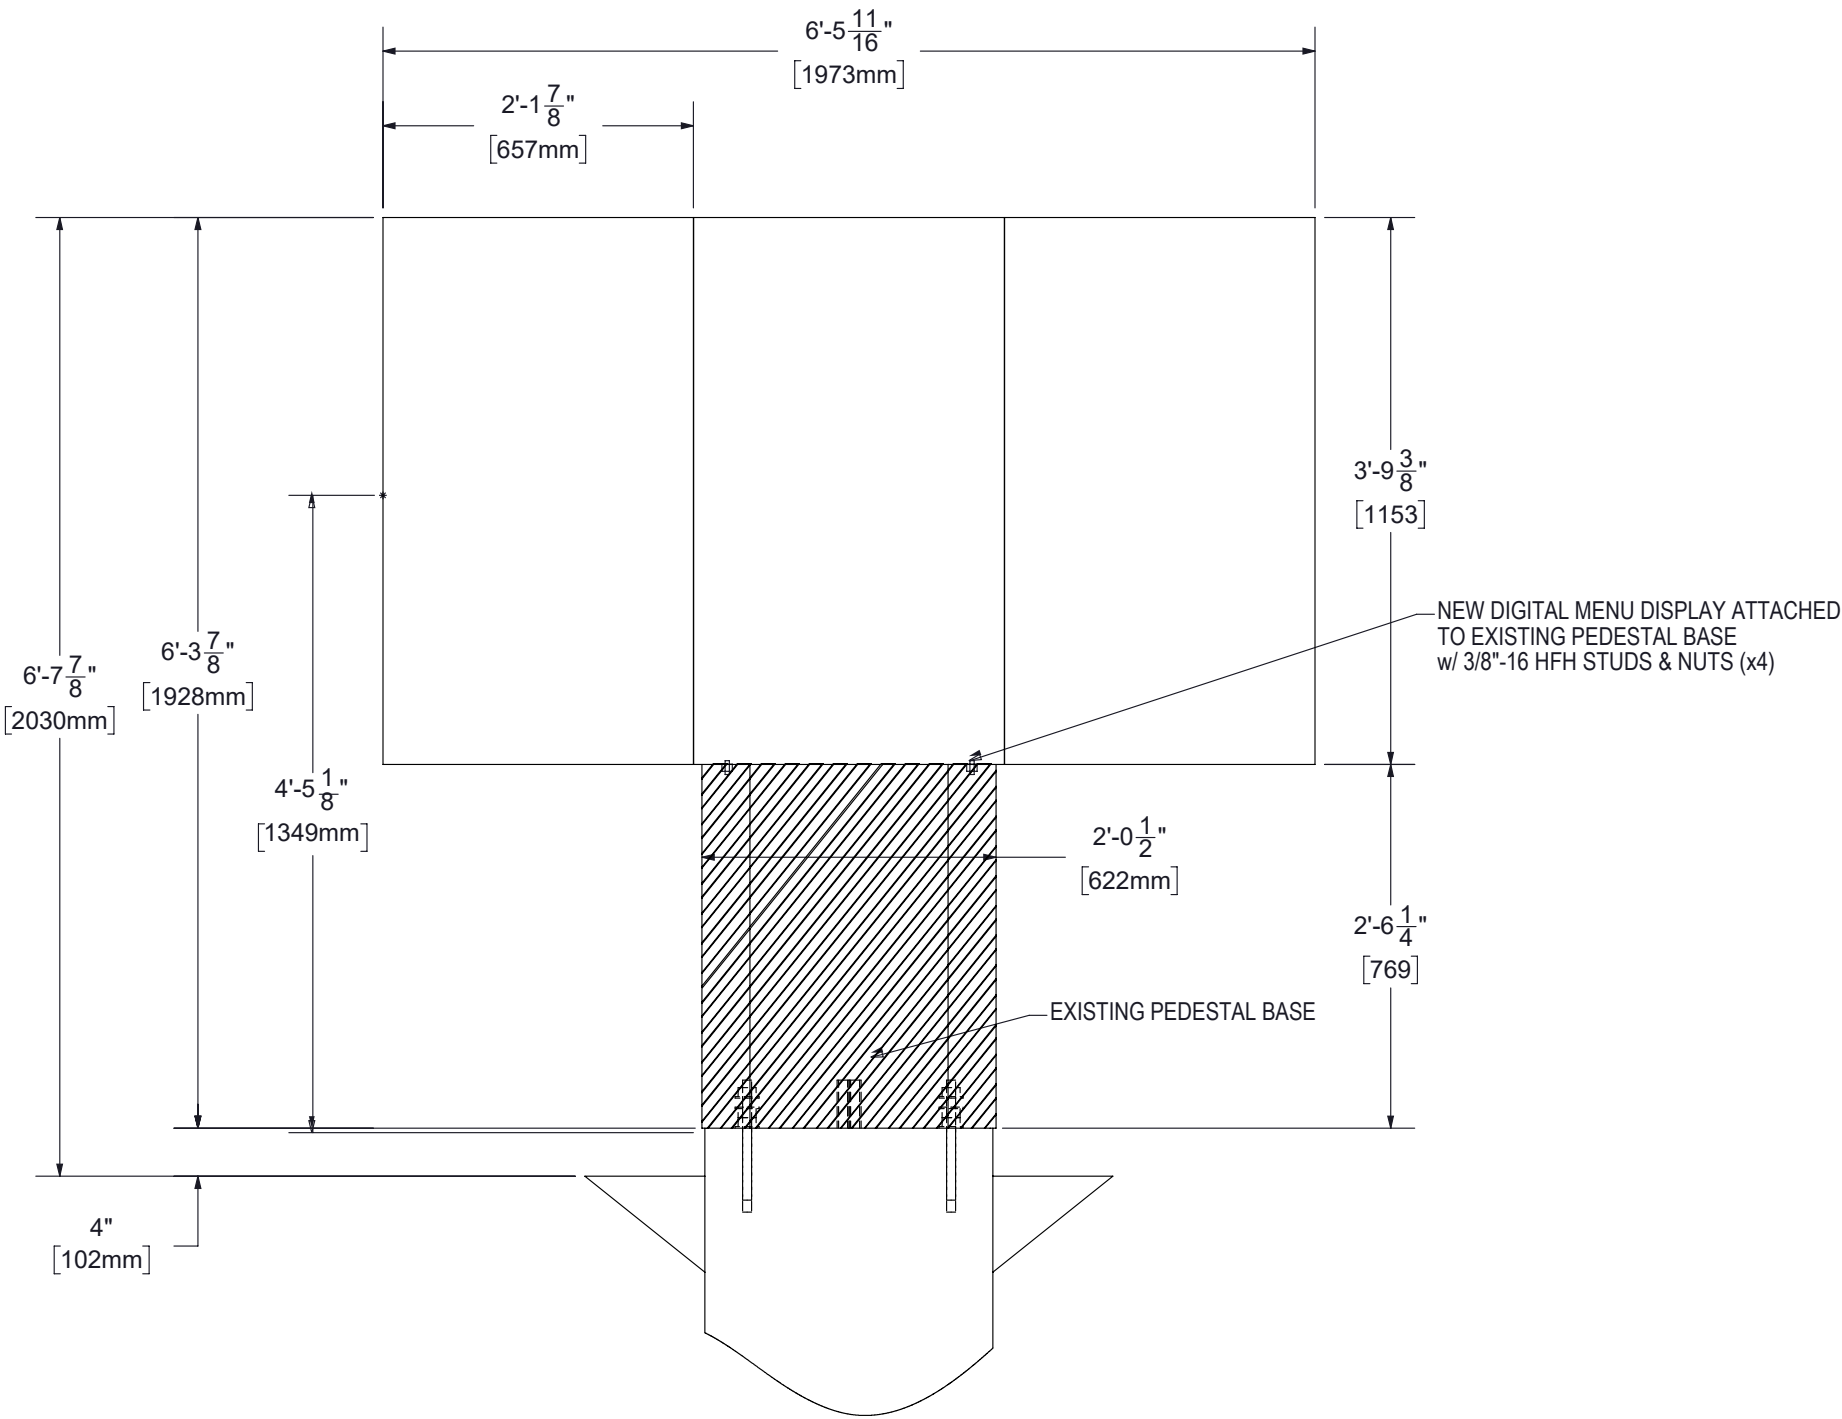

EXISTING CONCRETE
CAISSON / ANCHOR BOLTS

RECEIVED
DVP501
2026-SEP-25
Current Planning