ELEVATION FROM DRIVEWAY (SIDE)
scale 1/8"=1'-0"

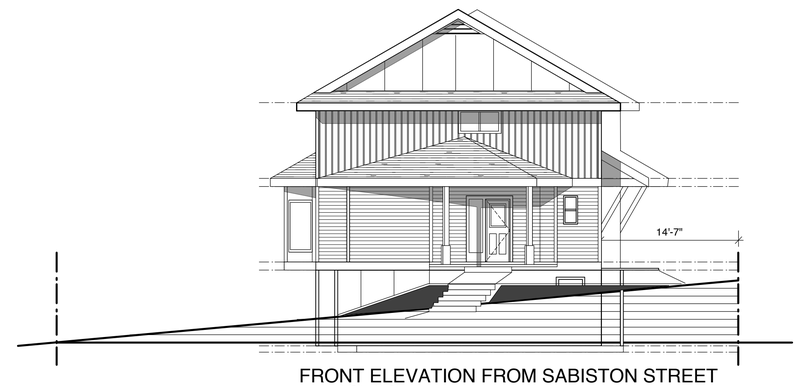

FRONT ELEVATION FROM SABISTON STREET
scale 1/8"=1'-0"

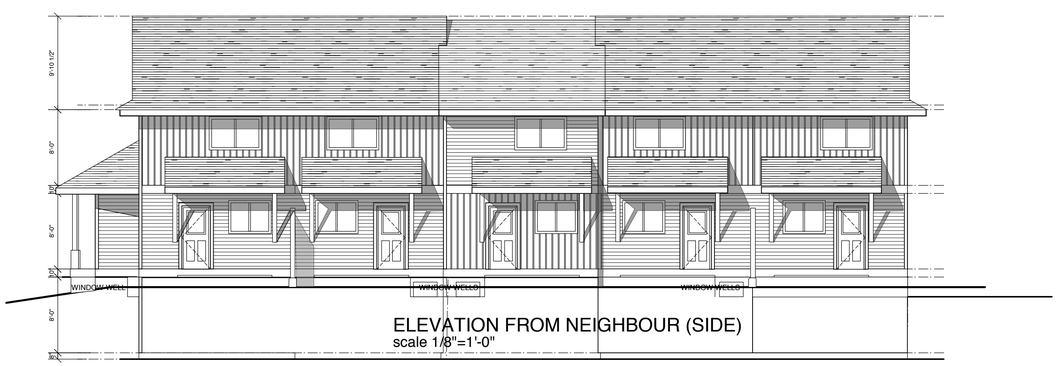

ELEVATION FROM NEIGHBOUR (SIDE)
scale 1/8"=1'-0"

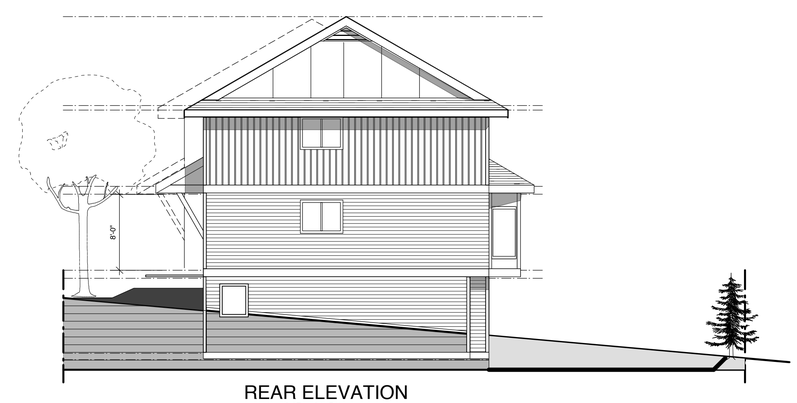

REAR ELEVATION
scale 1/8=1'-0"

Copyright reserved. These plans and designs are at all times the property of the architect to be used for the project shown. Written consent is required from the architect before any reproduction. Contractor to verify all lines, levels, surveys, dimensions, specifications, location of building on site, and location of all services prior to construction. All work to be done in accordance with the B.C. Building Code, current edition, and all local building bylaws.

NO:	DATE:	
REVISION:		
	FEB. 23 2018	P REZONING APP

RESIDENTIAL DEVELOPMENT
215 SABISTON STREET
NANAIMO, B. C.

50 haig road
gabriola, b.c. V0R 1X1
business: (250) 247-8585
ellinsarchitect@shaw.ca
ellins architect inc.
architecture • planning • interior design

DRAWING:

RECEIVED
RA390
2018-FEB-23
Current Planning & Subdivision

DRAWN BY:
DATE: NOVEMBER 2017
SCALE: NOTED

PROJECT NO. 2017-15
DRAWING NO.

ELEVATION FROM NEIGHBOUR (SIDE)
scale 1/4"=1'-0"

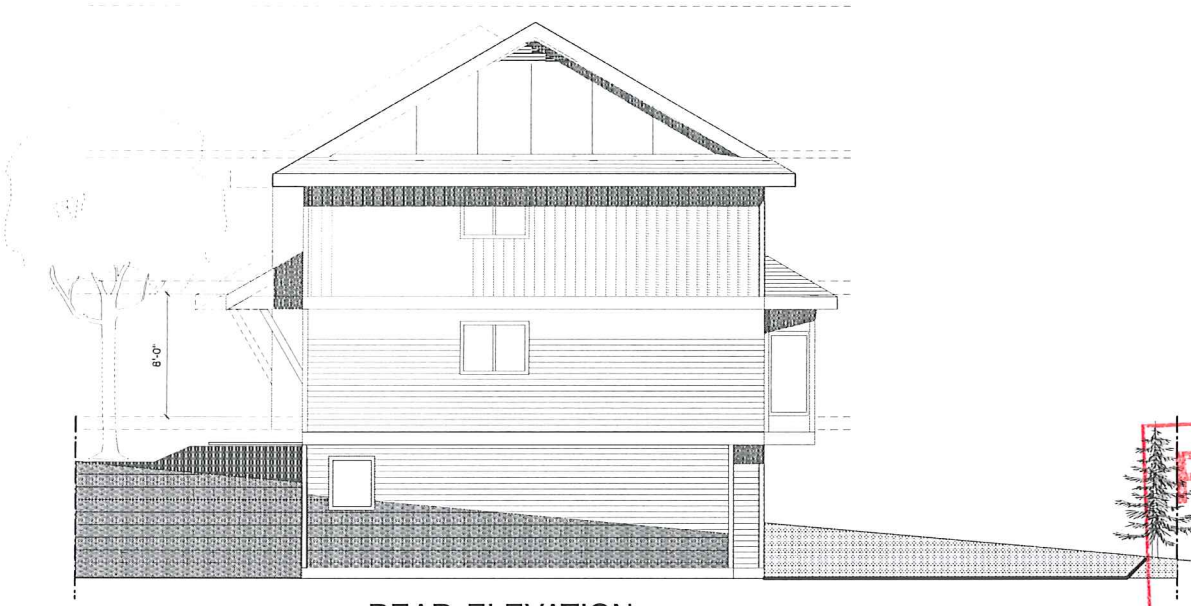

REAR ELEVATION
scale 1/4"=1'-0"

RECEIVED
RA390
FEB 23 2018
CITY OF NANAIMO
COMMUNITY DEVELOPMENT

Copyright reserved. These plans and designs are at all times the property of the architect to be used for the project shown. Written consent is required from the architect before any reproduction. Contractor to verify all lines, levels, surveys, dimensions, specifications, location of building on site, and location of all services prior to construction. All work to be done in accordance with the B.C. Building Code, current edition, and all local building bylaws.

NO:	DATE:	REVISION:
	JULY , 2005	PRELIM.

RESIDENTIAL DEVELOPMENT
215 SABISTON STREET
NANAIMO, B. C.

50 haig road
galiano, b.c. V0N 1X1
business: (250) 247 8585
e-mail: architect@shaw.ca
ellins architect inc.
architecture • planning • interior design

DRAWING:
ELEVATIONS

DRAWN BY:
DATE: NOVEMBER 2017
SCALE: NOTED

PROJECT NO. 2017-15
DRAWING NO. A5

ELEVATION FROM DRIVEWAY (SIDE)
scale 1/4"=1'-0"

FRONT ELEVATION FROM SABISTON STREET
scale 1/4"=1'-0"

Copyright reserved. These plans and designs are at all times the property of the architect to be used for the project shown. Written consent is required from the architect before any reproduction. Contractor to verify all lines, levels, heights, dimensions, specifications, location of building on site, and location of all services prior to construction. All work to be done in accordance with the B.C. Building Code, current edition, and all local building bylaws.

NO:	DATE:	REVISION:
	JULY, 2005	PRELIM.

RESIDENTIAL DEVELOPMENT
215 SABISTON STREET
NANAIMO, B. C.

59 haig road
galiano, b.c. V0N 1K1
business: (250) 247 8585
e-mail: architect@shaw.ca
ellins architect inc.
architecture • planning • interior design

DRAWING:

DRAWN BY:
DATE: NOVEMBER 2017
SCALE: NOTED
PROJECT NO. 2017-15
DRAWING NO.

RECEIVED
RA390
FEB 23 2018
CITY OF NANAIMO
COMMUNITY DEVELOPMENT