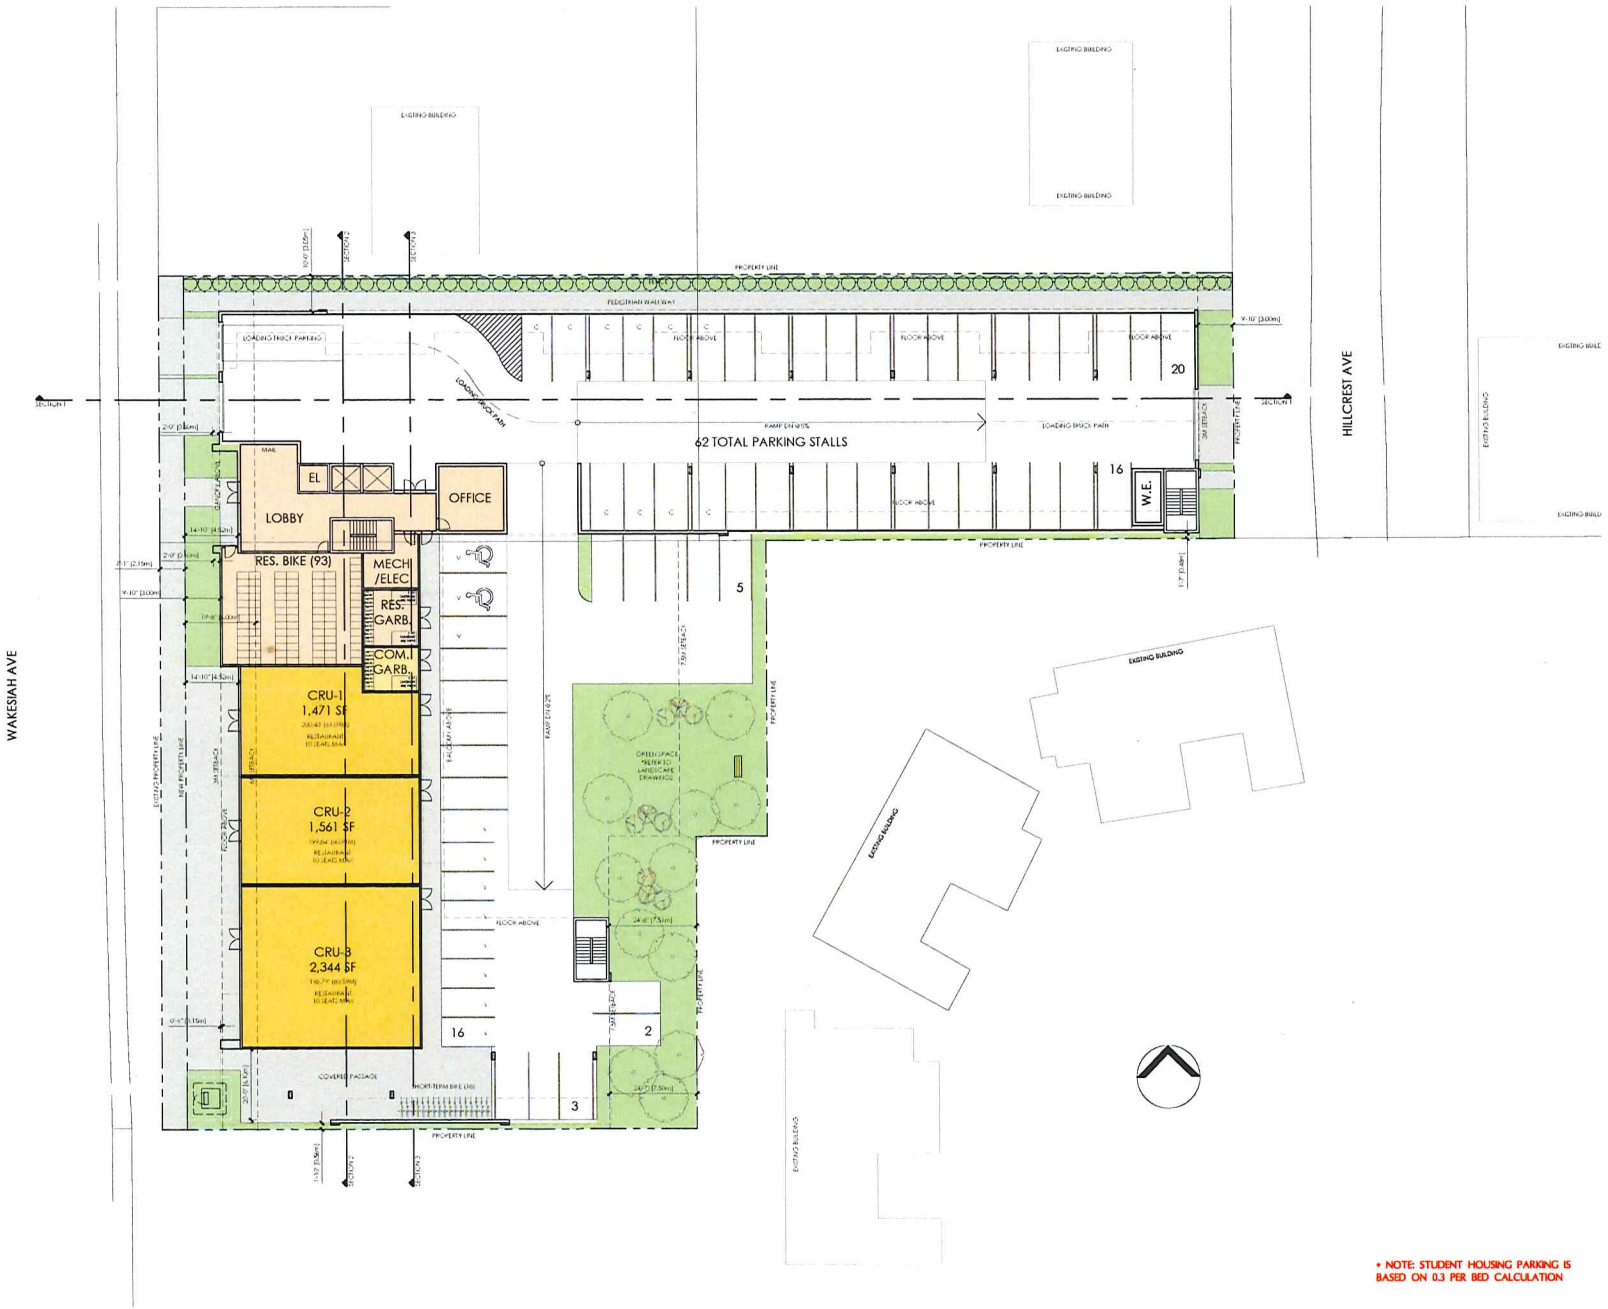

* NOTE: STUDENT HOUSING PARKING IS BASED ON 0.3 PER BED CALCULATION

Copyright reserved. All parts of this drawing are the exclusive property of Wensley Architecture Ltd. and shall not be used without the Architect's permission. All dimensions shall be verified by the Contractor before commencing work.

SEAL

OWNER/CLIENT

IWCD

NO	REVISION	MO/Y
01	ISSUED FOR RE-ZONING	06/25/18

PROJECT NAME

WAKESIAH RESIDENTIAL

PROJECT ADDRESS:

307 HILLCREST AVE
NANAIMO, BC

WA
WENSLEY ARCHITECTURE LTD

CONSULTANTS:

STRUCTURAL NA
MECHANICAL NA
ELECTRICAL NA
CIVIL NA
LANDSCAPE NA

DRAWING TITLE

SITE PLAN GROUND LEVEL

PROJECT NO	17018	DRAWN BY	KA
SCALE	1/16"=1'-0"	REVIEW BY	DM
DATE	JUNE 2018	DRAWING NO	A101