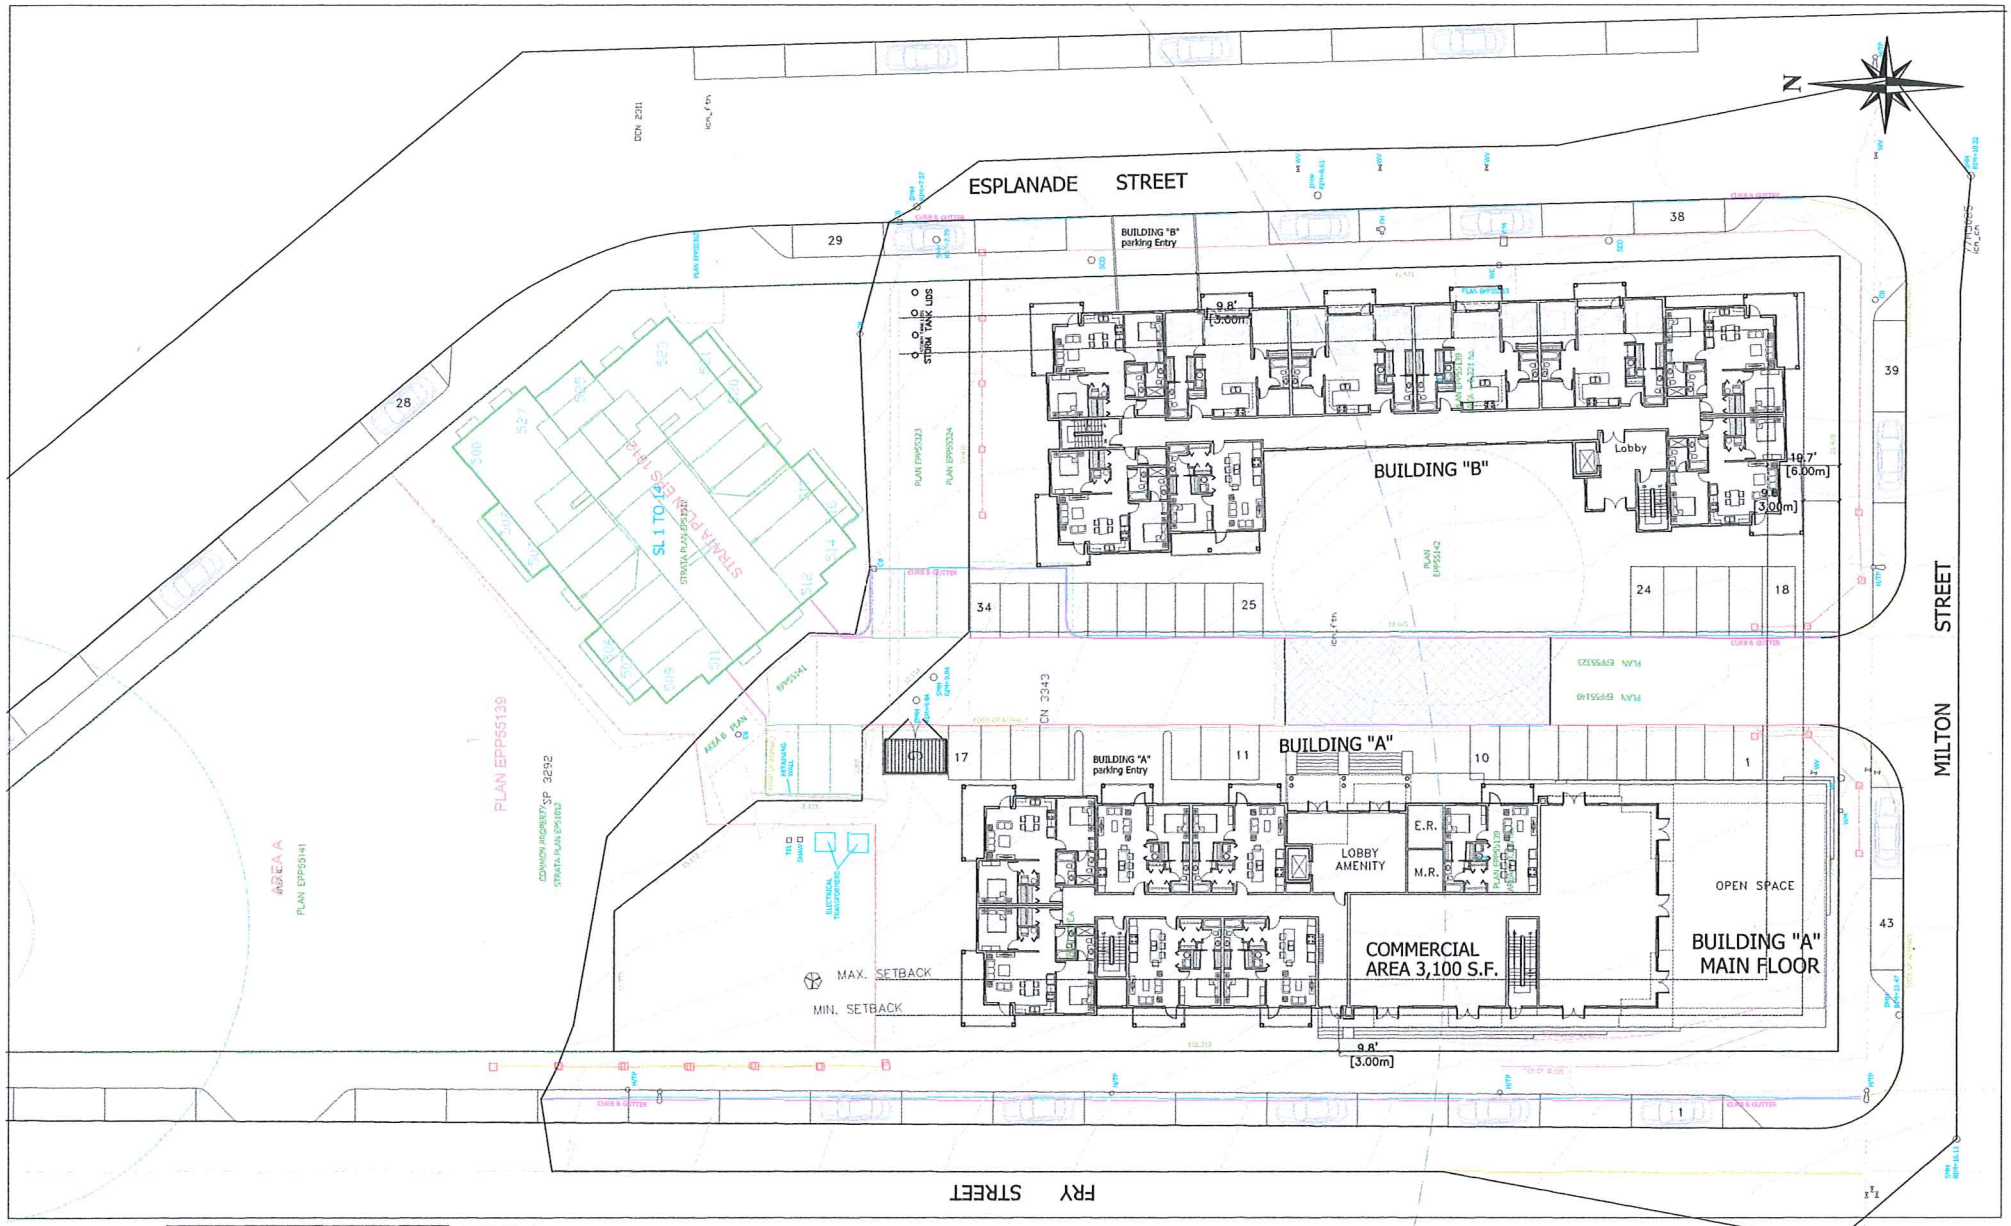

NOTE:

This drawing as an instrument of service is the property of the D-ARCHITECTURE. It may not be reproduced without their permission and unless the reproduction carries their name, as designer, and the date of original issue, as given on the title sheet, on the specified ground area, or shall not be used elsewhere without written permission of the office.

Written dimensions and their precedence over scaled dimensions. Contractors shall verify and be responsible for all dimensions and conditions on the site. Report to the office of discrepancies and conditions shown on the drawing. Shop drawings shall be submitted to the office for approval before proceeding with fabrication.

NO	DATE	REVISIONS
-	-	-

PRELIMINARY

D-ARCHITECTURE
6377 ICARUS DRIVE, NANAIMO, BC V9V 1N4
T: 250-933-1991, E: FIROUZLI@SHAW.CA

SEAL

CONSULTANT LOGO

SCALE: 1/16"=1'-0"

DRAWN:

CHECKED:

DATE: 21 OCT 18

PROJECT: 155 FRY STREET
150 ESPLANADE,
NANAIMO, BC

CLIENT: 0742637 b.c. Ltd.

PROJECT NO. 2858

SHEET TITLE: SITE PLAN

SHEET NO. A1.1

REVISION: —