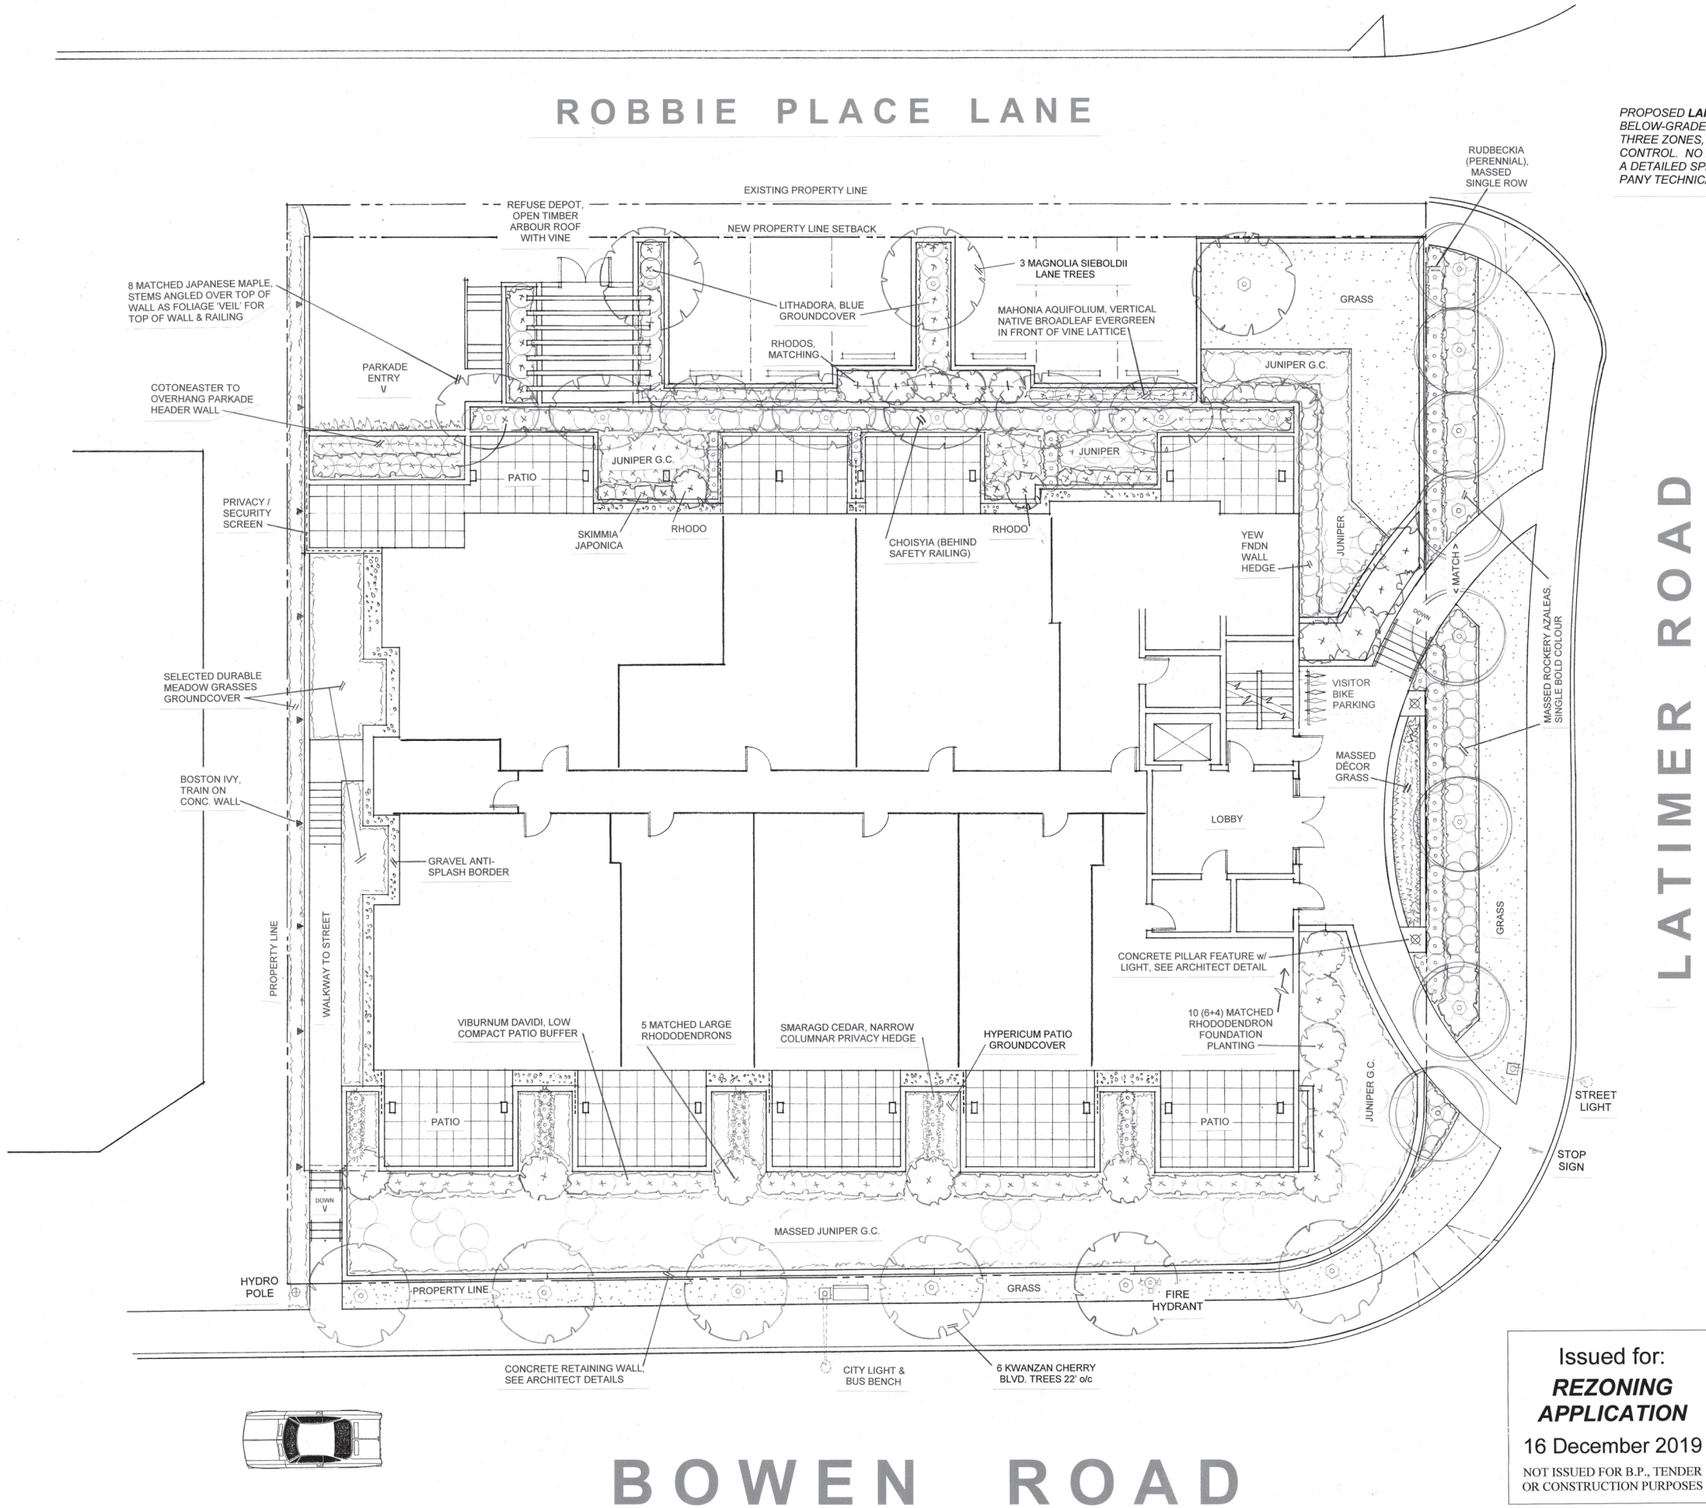

*PROPOSED **LANDSCAPE IRRIGATION** IS A BELOW-GRADE DRIP SYSTEM, MINIMUM THREE ZONES, ALL ON SEASONAL TIMER CONTROL. NO POP-UP OR SPRAY HEADS. A DETAILED SPECIFICATION WILL ACCOMPANY TECHNICAL LANDSCAPE DWGS.*

~ AZALEA APARTMENTS, NANAIMO ~

PLANT LIST: **16 Dec. 2019** FRED BROOKS BCLA 250 751 0950

LINE	KEY	QTY.	TREES - DECIDUOUS	COMMON NAME	SIZE GAL.
1	MAG	3	Magnolia sieboldii	Oyama magnolia	7
2	JPN-G	8	Acer palm. Osakasuki	green Japan maple	15
3	CHRY	8	Prunus serrulata shiritae	Mt. Fuji flwr cherry	15
4	KWA	6	Prunus serrulata kwanzan	Kwanzan flwr cherry	15
5		25			
6					
7			**CONIFEROUS PLANTS**		
8	JUNIP	152	Juniperus chinensis	Juniper, spreading gr.cvr	3
9	SMAR	37	Thuja occid. Smaragd	Smaragd cedar hedge	2
10	YEW	16	Taxus media hatfieldii	Yew, hedge form	2
11		205			
12					
13			**SHRUBS - BROAD LEAF EVERGREEN**		
14	RHO	22	Rhodo - selected, matched	large growing	5
15	AZA-J	84	Azalea japonica	Rockery azalea,mass pink	2
16	CHOIS	44	Choiysia	Mex. mock orange	2
17	PIE	9	Pieris japonica	Lily Valley Shrub	3
18	SKIM	10	Skimmia japonica	skimmia	2
19	DAV	30	Viburnum davidi	viburnum	3
20		199			
21					
22			**GROUNDCOVER**		
23	HYP	90	Hypericum calycinum	St John wort	4"
24	COTON	10	Cotoneaster sal. repens	contoneaster, over wall	1
25	LITH	8	Lithadora diffusa	Blue star creeper	2
26	MEADW	-	Meadow mix	Seeded gr.cov. + fescue	bag
27		108			
28					
29			**PERENNIALS**		
30	RUDB	36	Rudbeckia	B.E.S., leucsmithium	1
31					
32			**GRASSES**		
33	GRAS-1	18	(To be selected at planting time)		2
34					
35			**VINES**		
36	▲	10	Parthenocissus tricusp.	Boston ivy,train on walls	1
37	TRUMP	2	Campsis radicans	Trumpet vine (refuse)	1
38		12			

LANDSCAPE CONCEPT PLAN

Scale: 1"=8' ◈ 16 December 2019

BAR SCALE ORIGINAL DRAWING SCALE: 1" = 8 Feet

0.' 5.0' 10.0' 20.0' 30.0' 40.0'

Issued for:
REZONING APPLICATION
16 December 2019
NOT ISSUED FOR B.P., TENDER OR CONSTRUCTION PURPOSES

RECEIVED
RA452
2019-DEC-27
Current Planning

FRED BROOKS BCSLA CSLA
Landscape Architect
4845 Laguna Way, Nanaimo, B.C. V9T 5C2
Tel/fax: 250 751 0950 email: fbla@shaw.ca

Architect: Rafii Architects Inc., Vancouver, B.C.