SITE PLAN

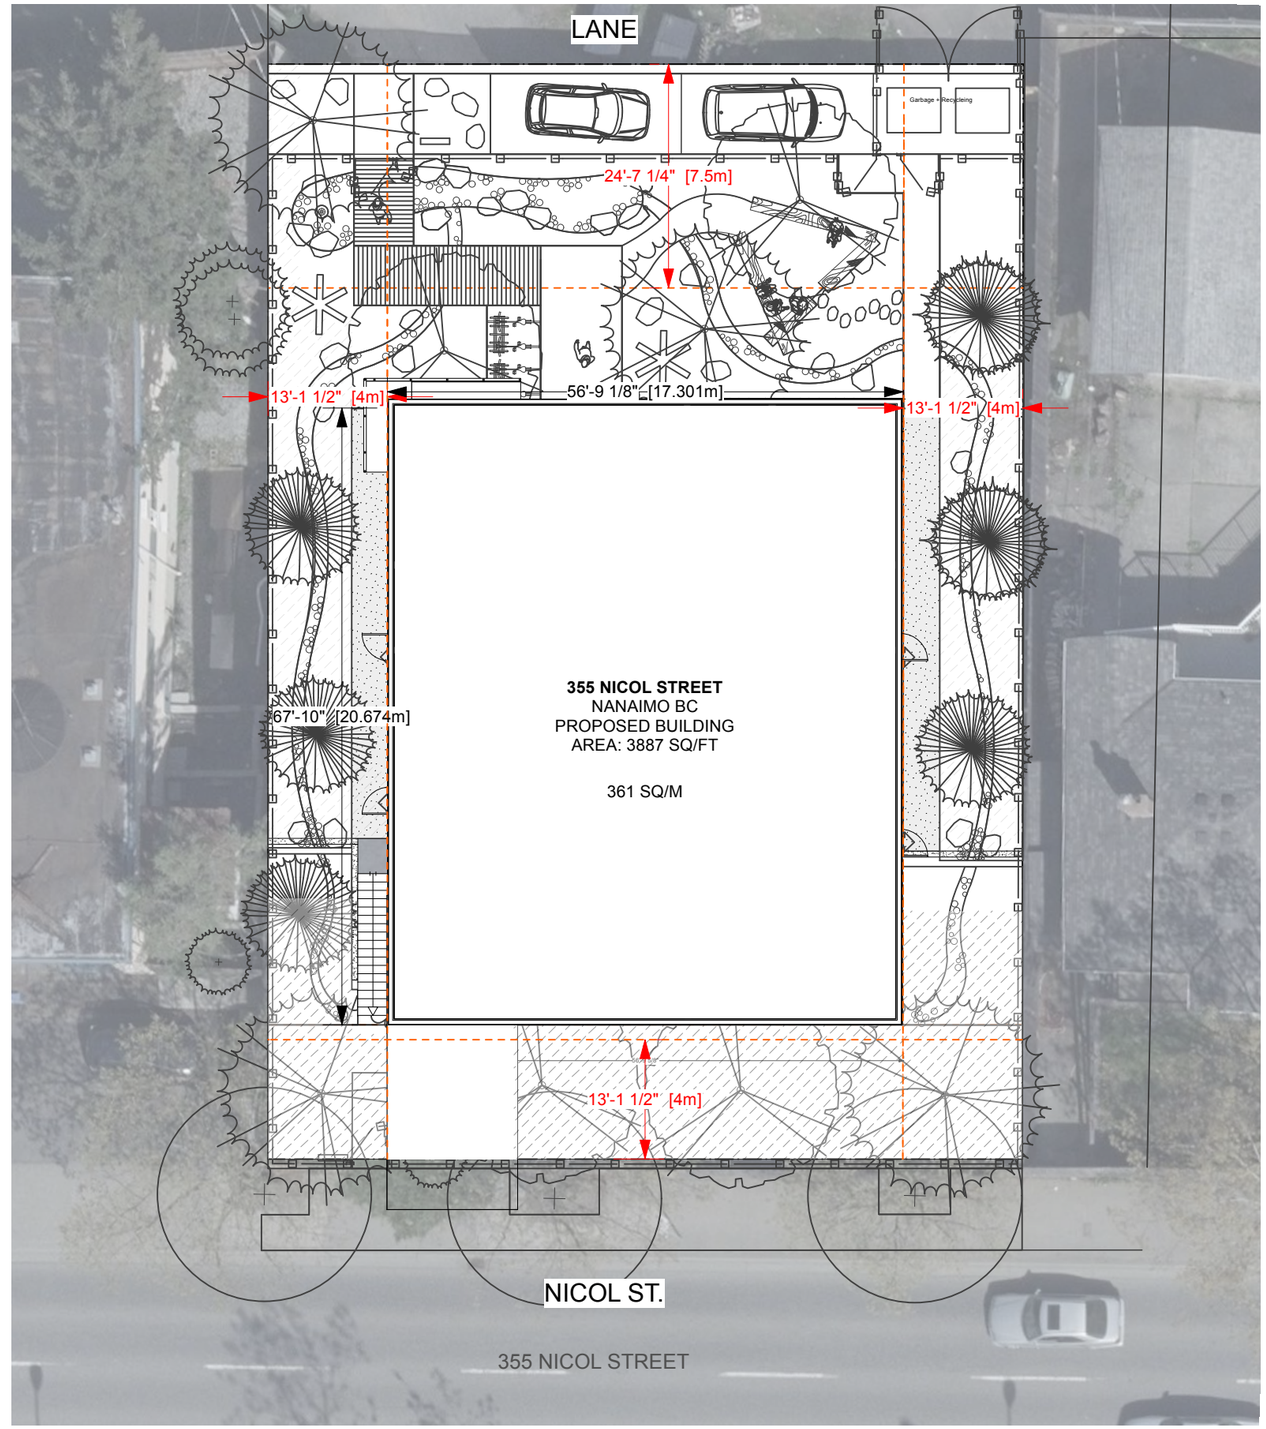

2 Site Plan
Scale: 1:200

MHA

MacDonald Hagarty Architect Ltd.
1822 Comox Ave.
Comox BC
V9M 3M2

355 Nicol St
BC Housing

SHEET TITLE
SITE PLAN

DRAWING NO.
SK-02