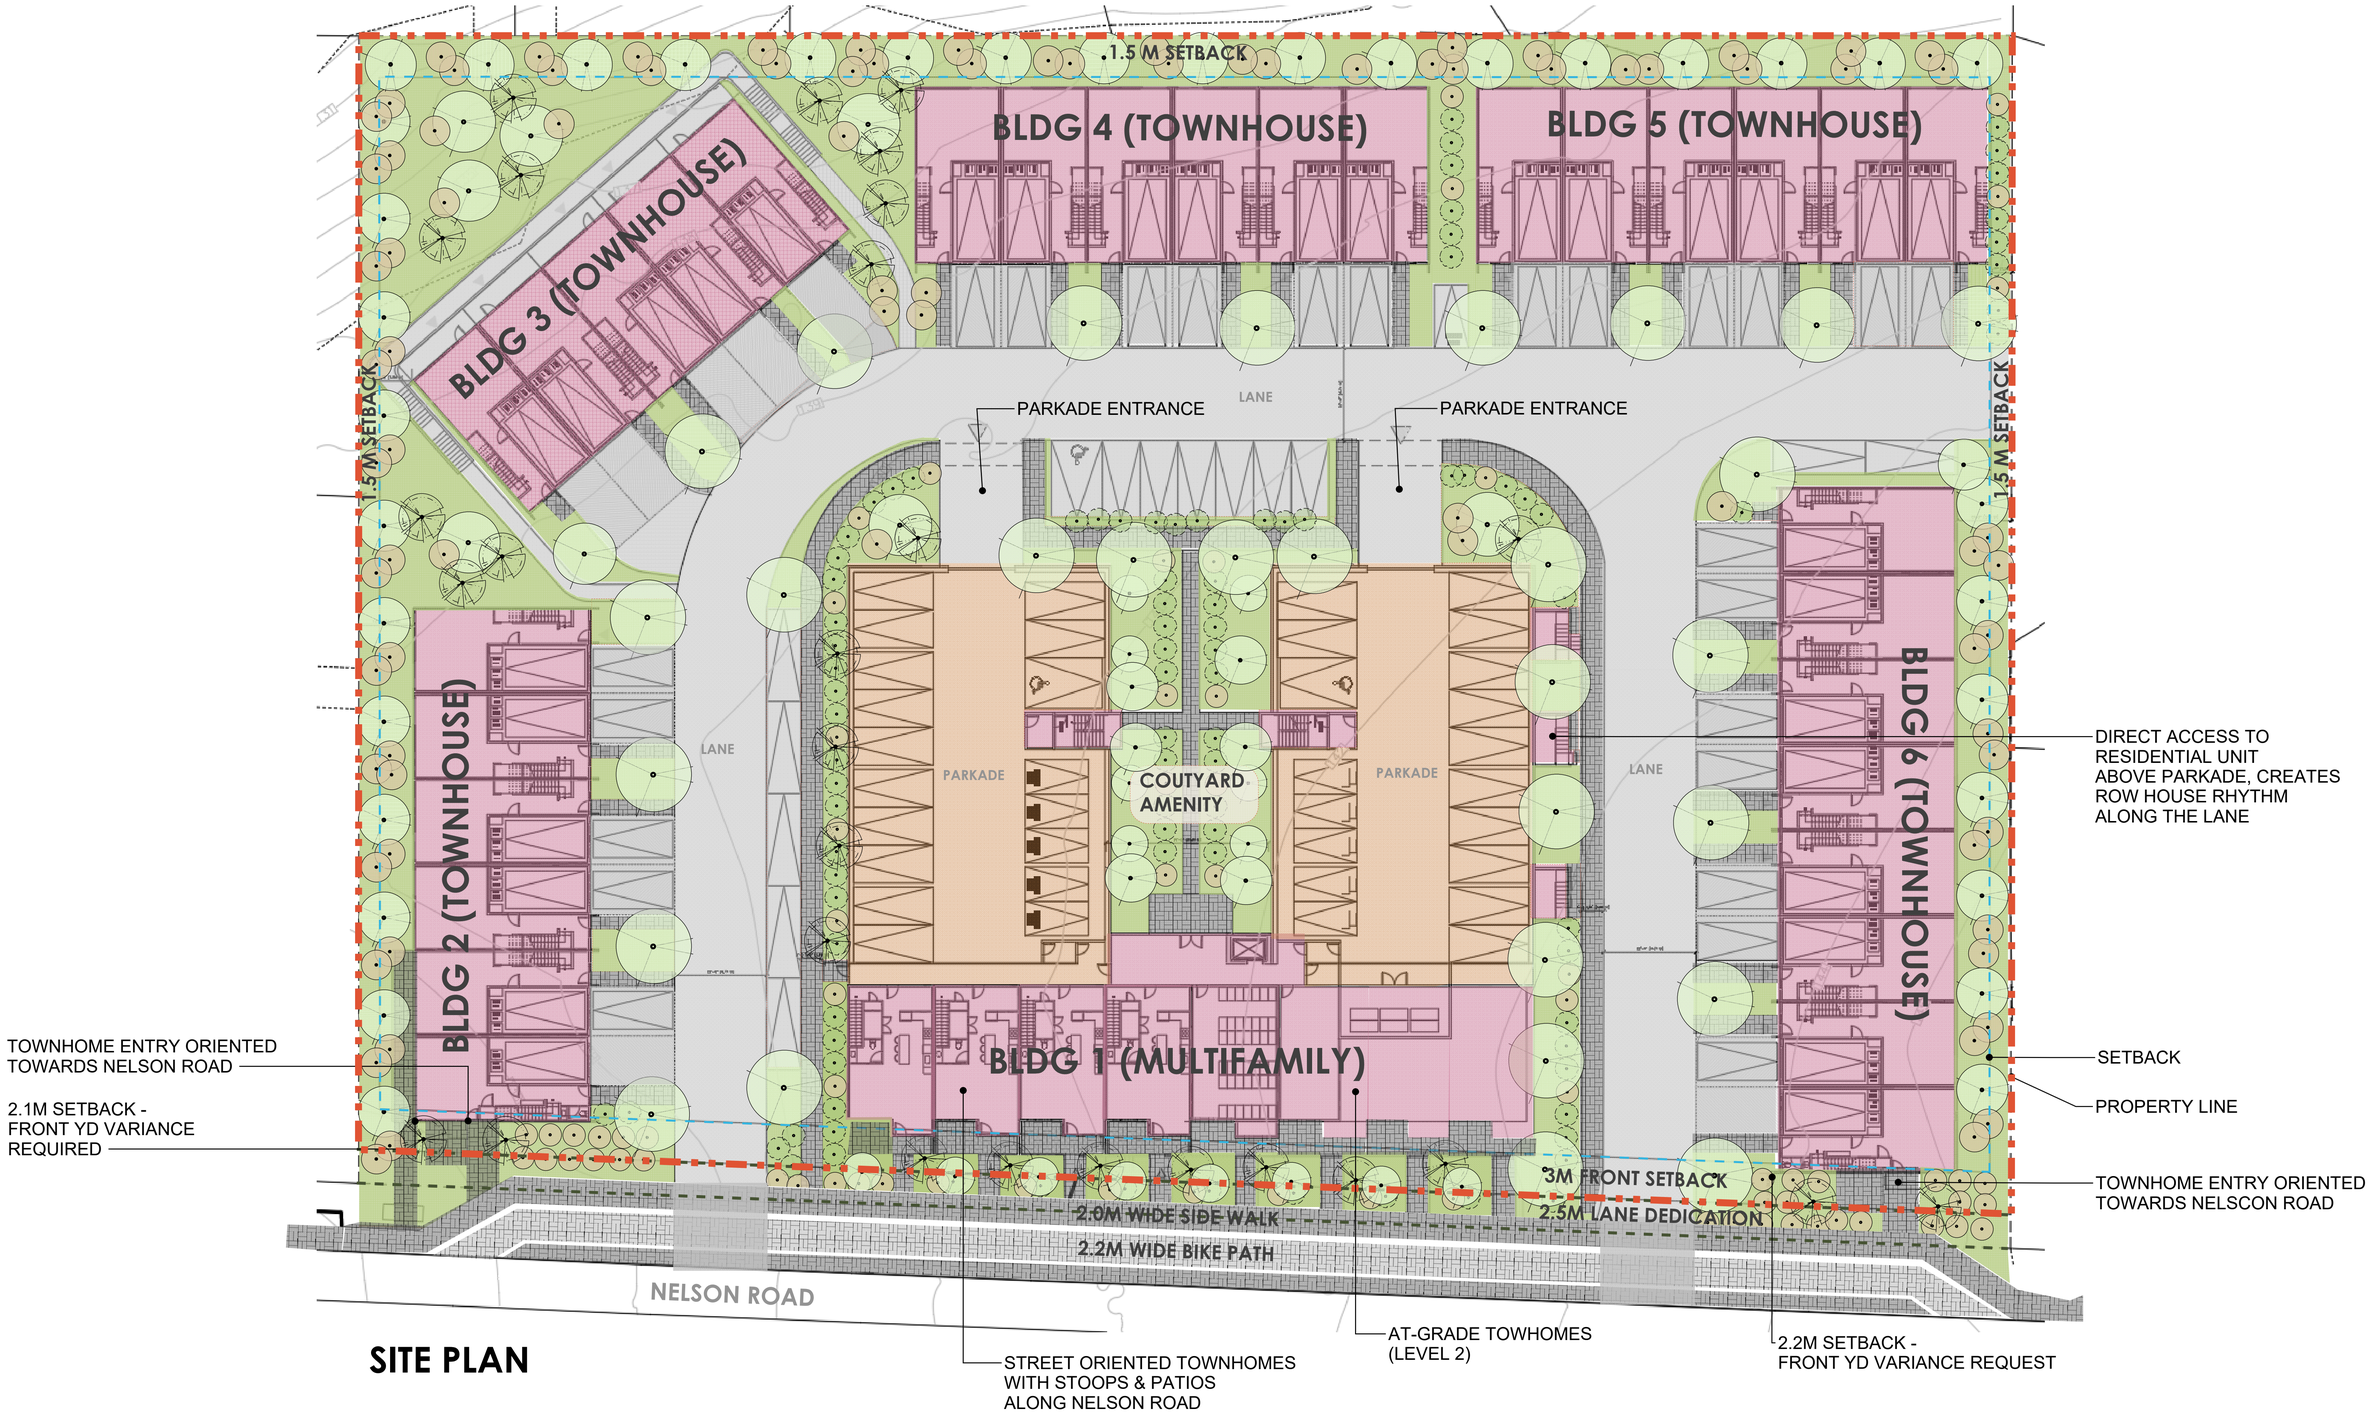

SITE PLAN

JOYCE REID TROOST ARCHITECTURE
2515 GLENAYR DRIVE
NANAIMO, BC V9S 3R9

joyce@jrtarchitecture.com

250.714.8749

jrtarchitecture.com

THE DRAWINGS, DESIGN IDEAS AND FEATURES OF CONSTRUCTION DEPICTED HEREIN ARE THE EXCLUSIVE PROPERTY OF JOYCE REID TROOST ARCHITECT. ALL COMMON-COPY AND PROPERTY RIGHTS ARE EXPRESSLY RESERVED. THEY ARE NOT TO BE REUSED, COPIED, REPRODUCED, OR USED FOR ANY PURPOSES NOR ARE THEY TO BE ASSIGNED TO A THIRD PARTY WITHOUT EXPRESSED WRITTEN CONSENT. IN THE EVENT OF ANY UNAUTHORIZED USE OF THESE PLANS BY A THIRD PARTY, THE THIRD PARTY SHALL NOT HOLD JOYCE REID TROOST ARCHITECT RESPONSIBLE.

ARCH. STAMP

REGISTERED ARCHITECT JOYCE REID TROOST BRITISH COLUMBIA

RECEIVED
RA532
2025-AUG-29
Current Planning

6060 Nelson Road

6060 NELSON ROAD, NANAIMO, BC

CLIENT

Momentum Design Build

REV. DATE	NUMBER	DESCRIPTION
JUL 30, 2025	4	REZONE SUBMISSOIN
AUG 6, 2025	5	REZONE SUBMISSOIN REV 1
AUG 19, 2025	6	REZONE SUBMISSOIN REV 2

DATE JUL 3, 2025

SCALE SEE DRAWING

DRAWN BY JRT DRAWN BY JRT

SITE PLAN

A100