SCHEDULE A

REM. DL 50
AMENDMENT - 2023
SITE AREA = 23.18 ha
PHASE 1 = 3.19 ha
PHASE 2 = 7.92 ha
==========
REM DL 50 = 12.07 ha
PHASE 3 = 2.86 ha
==========
REM DL 50 = 9.21 ha

CITY OF NANAIMO
PRELIMINARY LAYOUT ACCEPTANCE

2026-MAR-26
Date

Approved By

Expiry Date: 2027-MAR-26

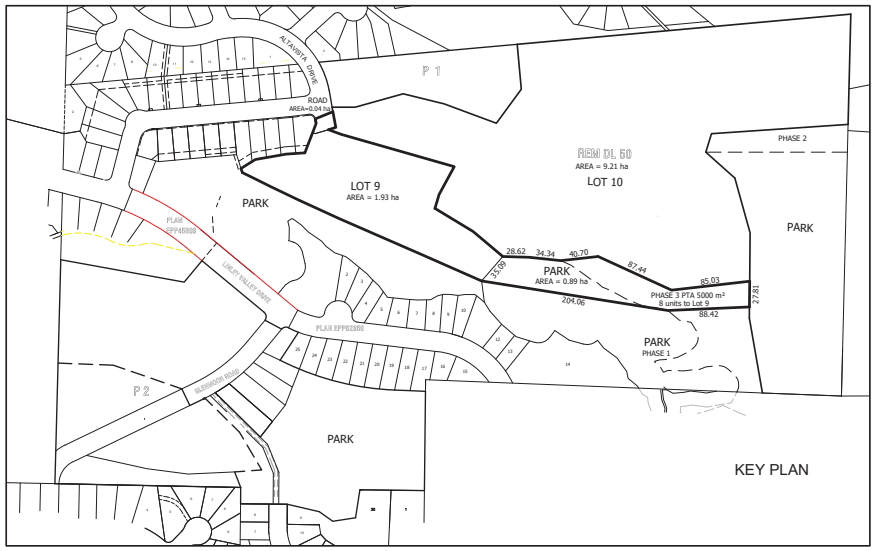

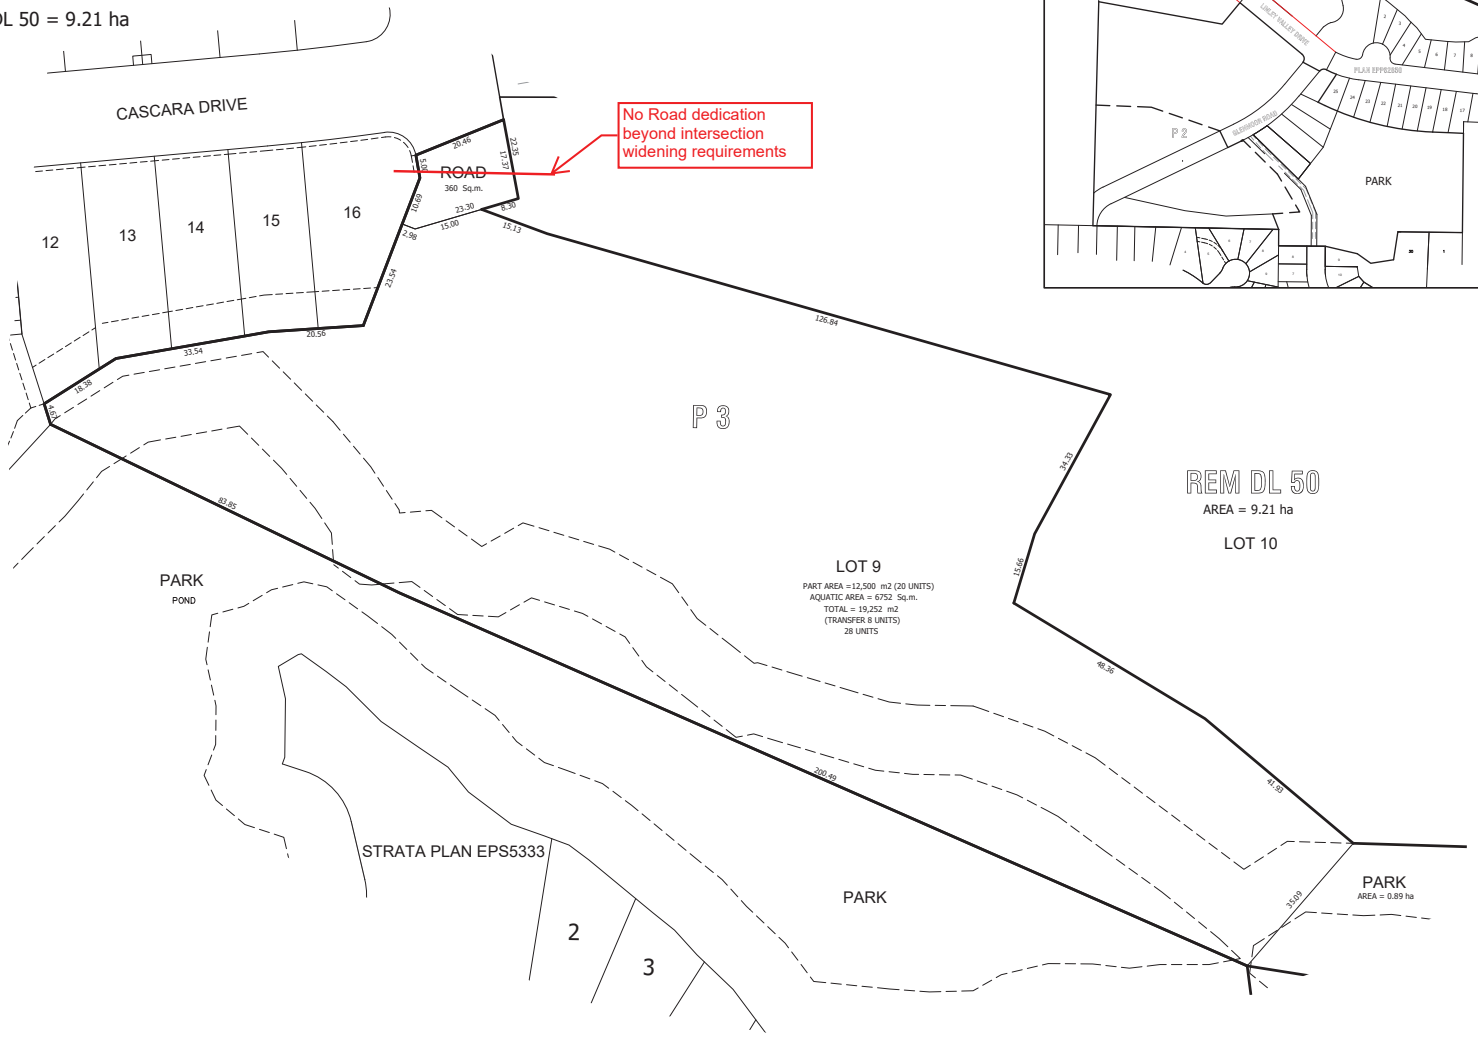

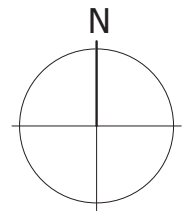

SCALE 1:500
0 10 20 30 50 metres
ALL DISTANCES ARE IN METRES.

NO.	DATE	REVISION
00	FEB 28/24	FIRST ISSUE
01	DEC. /24	REVISE PHASE NUMBERS
02	JAN. 6/25	CORRECT TRANSFER DESCRIPTION

PROJECT: LINLEY PARK ESTATES
5420 ALTAVISTA DRIVE

CLIENT: MOUNT BENSON
DEVELOPMENTS INC.

DRAWING: PLA, PHASE 3, 2023

DATE: SEP 17, 2023
SCALE: 1:500
DRAWN: CH
FILE: 06112-88
BASEPLAN: 06112

WILLIAMSON & ASSOCIATES
PROFESSIONAL SURVEYORS
3088 BARONS ROAD NANAIMO B.C. V9T 4R5
PHONE: (250) 756-7723 FACSIMILE (250) 756-7724
EMAIL: WAPS@TELUS.NET