SCHEDULE A

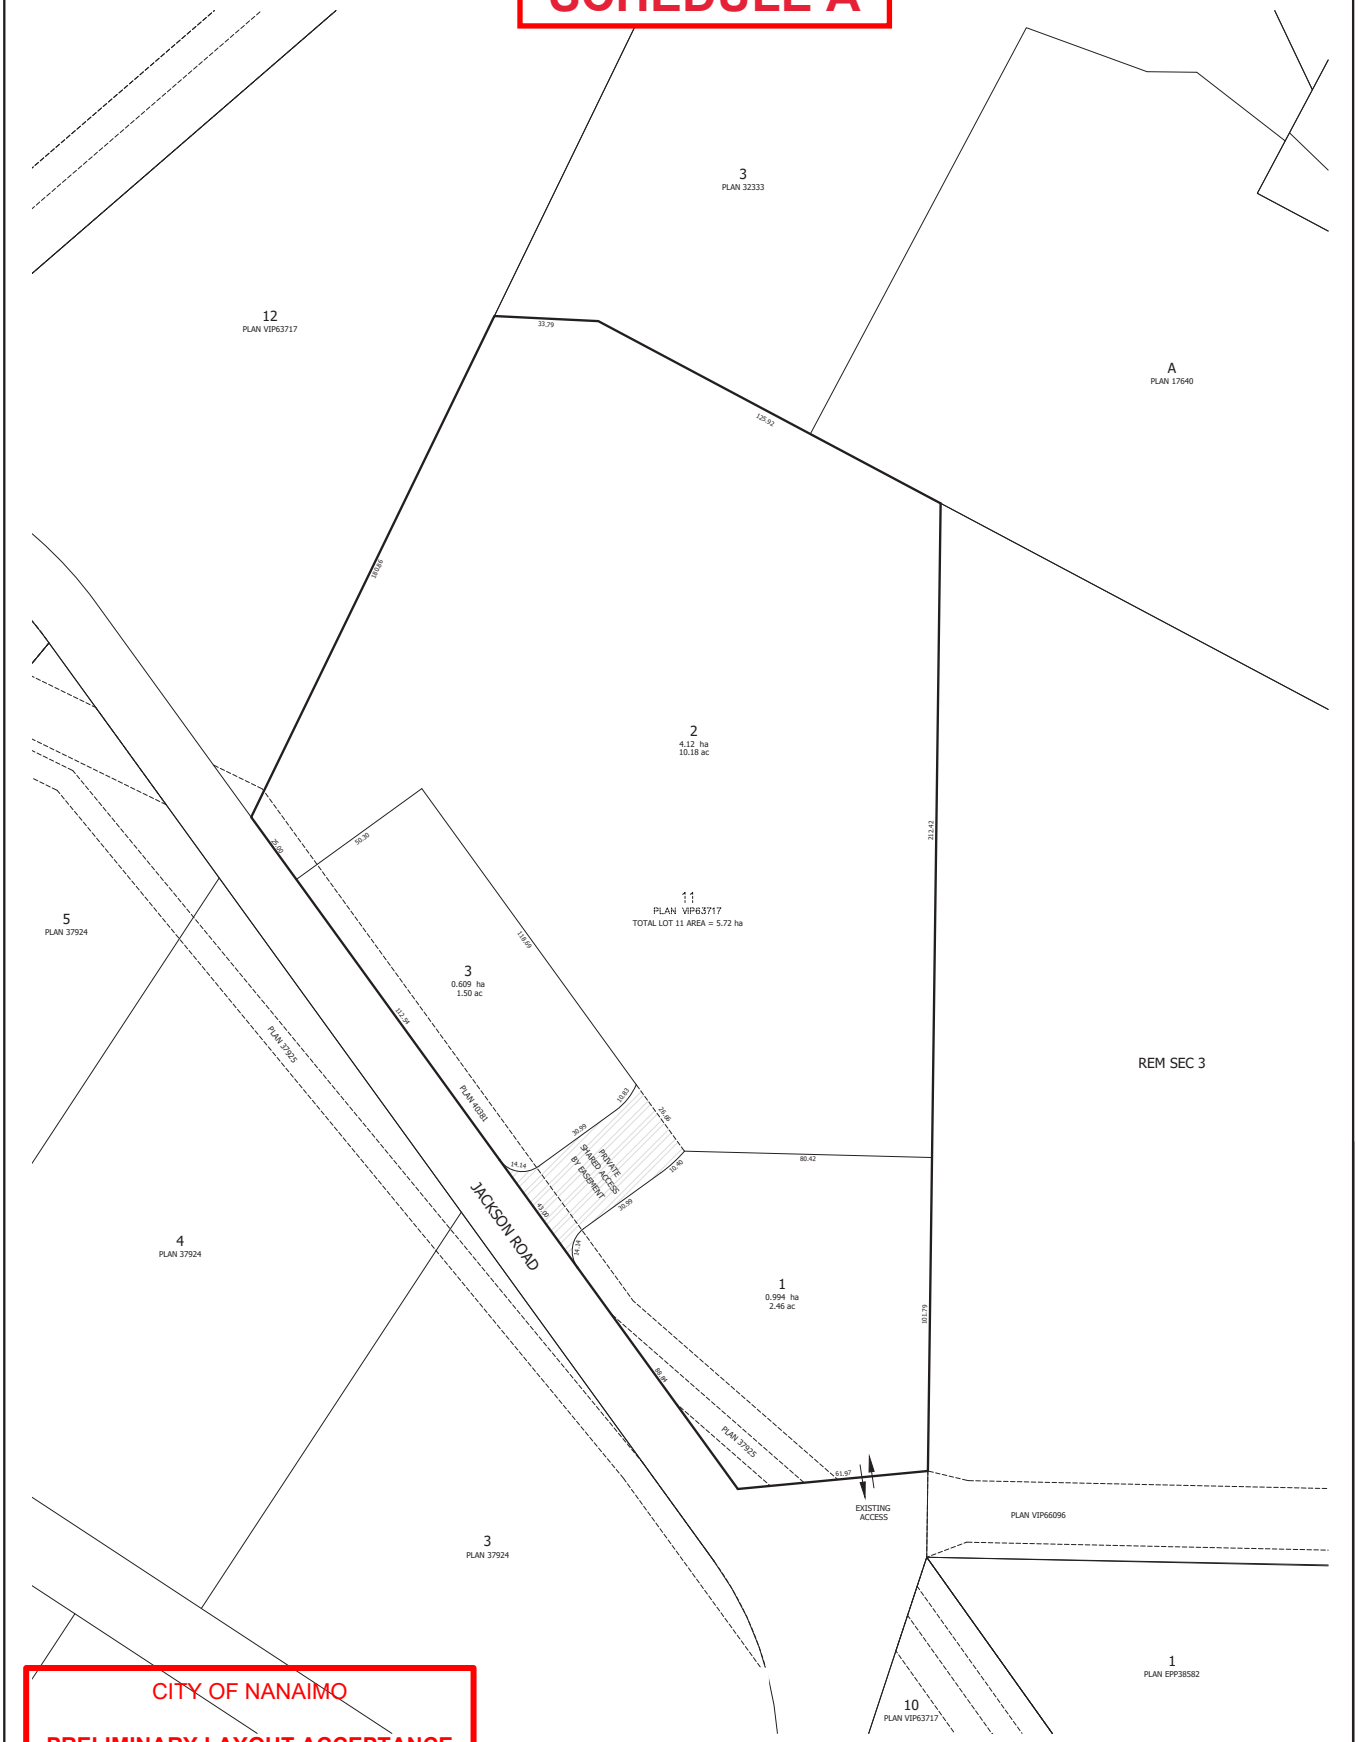

CITY OF NANAIMO

PRELIMINARY LAYOUT ACCEPTANCE

2025-APR-02

Date

Approved By

Expiry Date: 2026-APR-02

SCALE 1:750

0 10 20 30 40 80 metres

ALL DISTANCE ARE IN METRES.

NO.	DATE	REVISION
00	OCTOBER 05, 2023	FIRST ISSUE.
01	OCTOBER 18, 2023	REMOVE A LOT.
02	NOVEMBER 01, 2023	CHANGES TO LOT DESIGN.
03	NOVEMBER 02, 2023	CHANGES TO LOT DESIGN.
04	JANUARY 26, 2024	REVISE PANHANDLE WIDTH, ADD ACCESS POINTS.
05	JANUARY 30, 2024	REVISE PANHANDLE DEPTH.
06	MAY 28, 2024	CHANGES TO LOT DESIGN.
07	OCT 15, 2024	REVISE SHARED ENTRANCE ALIGNMENT.

PROJECT: 960 JACKSON ROAD

LEGAL ADDRESS: LOT 11, SECTION 3, RANGE 8, NANAIMO DISTRICT, PLAN VIP63717

CLIENT: HAZELWOOD CONSTRUCTION

DRAWING: PRELIMINARY LAYOUT APPROVAL

ZONE: I4

DRAWN: CH

FILE: 21136-3 PLA REV7

BASEPLAN: 21136

WILLIAMSON & ASSOCIATES
PROFESSIONAL SURVEYORS
3088 BARONS ROAD NANAIMO B.C. V9T 4B5
PHONE: (250) 756-7723 FACSIMILE (250) 756-7724
EMAIL: WAPS@VIBCLS.CA