SCHEDULE "A"

RENEWAL

CITY OF NANAIMO
PRELIMINARY LAYOUT ACCEPTANCE

2016-APR-06 — Date
Approved By
2017-APR-16 — Expiry Date

RENEWAL

CITY OF NANAIMO
PRELIMINARY LAYOUT ACCEPTANCE

2017-MAR-30 — Date
Approved By
2018-APR-16 — Expiry Date

CITY OF NANAIMO
PRELIMINARY LAYOUT ACCEPTANCE

2015-APR-16 — Date
Approved By
2016-APR-16 — Expiry Date

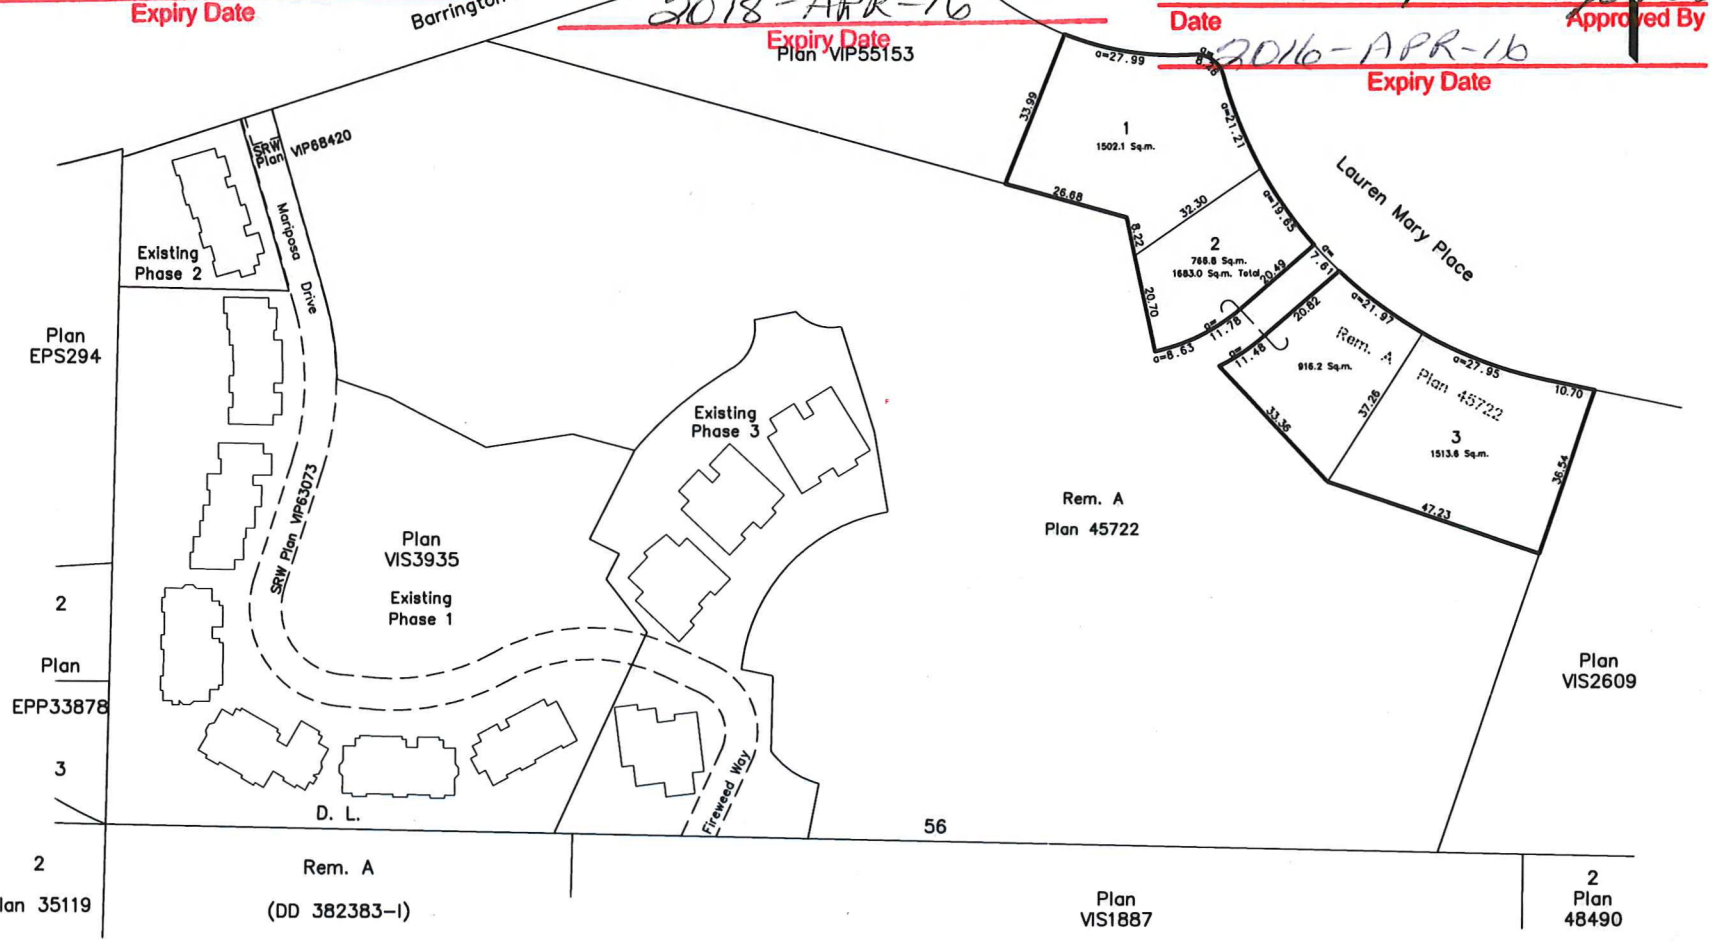

SUBD1098

Plan showing proposed subdivision of part of:
Lot A, District Lot 56, Wellington District, Plan 45722 except parts in Plan: VIP55153 and Strata Plan VIS3935 (Phases 1 to 3).

Client: Barrington Ridge Development | Civic Address: 3401 Barrington Road
File: 14-089 | Scale: 1:750 | Date: October 24th, 2014 | Drawn by: JCG

0 20 40 60
Scale 1:750
Distances are in metres.

Date	Revision
Oct. 17, 2014	First issue
Oct. 24, 2014	Revise bold outline for Rem. Parcel to include future private road area

Certified correct this 24th day of October, 2014.

B.C.L.S.

(This document is not valid unless originally signed and sealed.)

Turner & land surveying

250.753.9778
605 Comox Road
Nanaimo, BC V9R 3J4