# SCHEDULE "A"

SKETCH PLAN OF PROPOSED SUBDIVISION OF
LOT B, SECTION 1, NANAIMO DISTRICT, PLAN 4682,
EXCEPT PARTS IN PLANS 1225-R AND 50065.

0 5 10 20 30 40 50

The intended plot size of this plan is 432mm in width by 280mm in height, B size, when plotted at a scale of 1:500.

CITY OF NANAIMO
PRELIMINARY LAYOUT
ACCEPTANCE

2015-AUG-27 Approved By
Date
2016-AUG-27
Expiry Date

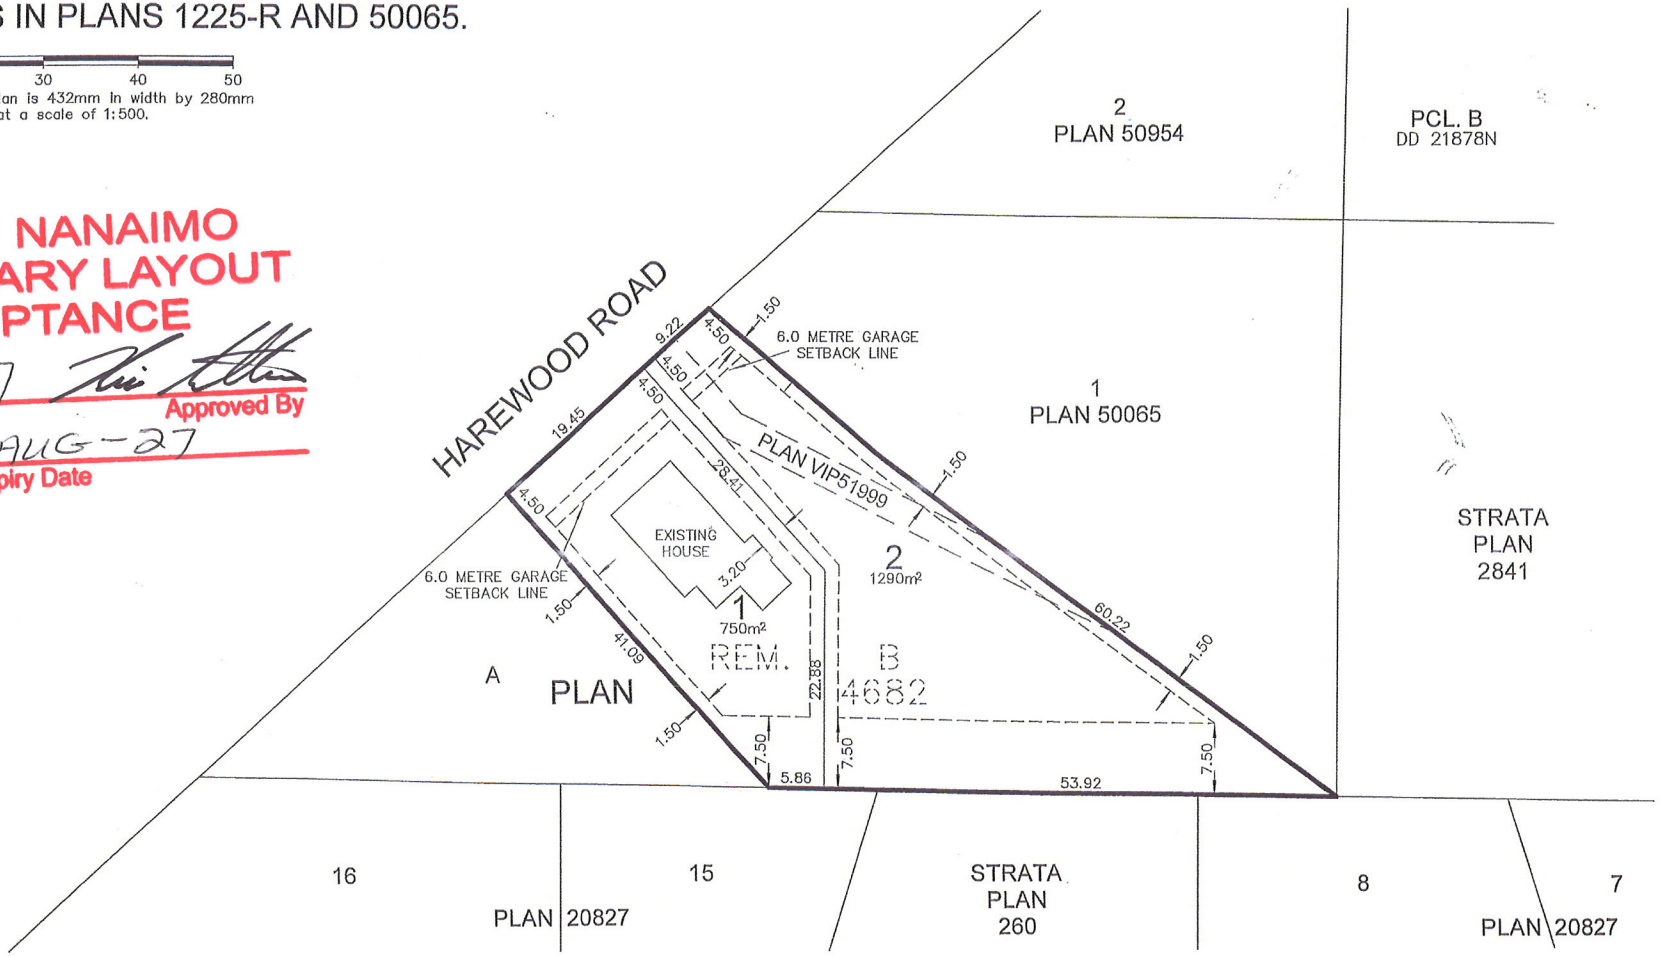


J.E. ANDERSON & ASSOCIATES
B.C. Land Surveyors – Consulting Engineers
Victoria – Nanaimo – Parksville, B.C.
File: 87702
Date: August 13, 2015

RECEIVED
AUG 13 2015
DVP363
CITY OF NANAIMO
COMMUNITY DEVELOPMENT