# MARY ELLEN INTERSECTION IMPROVEMENTS
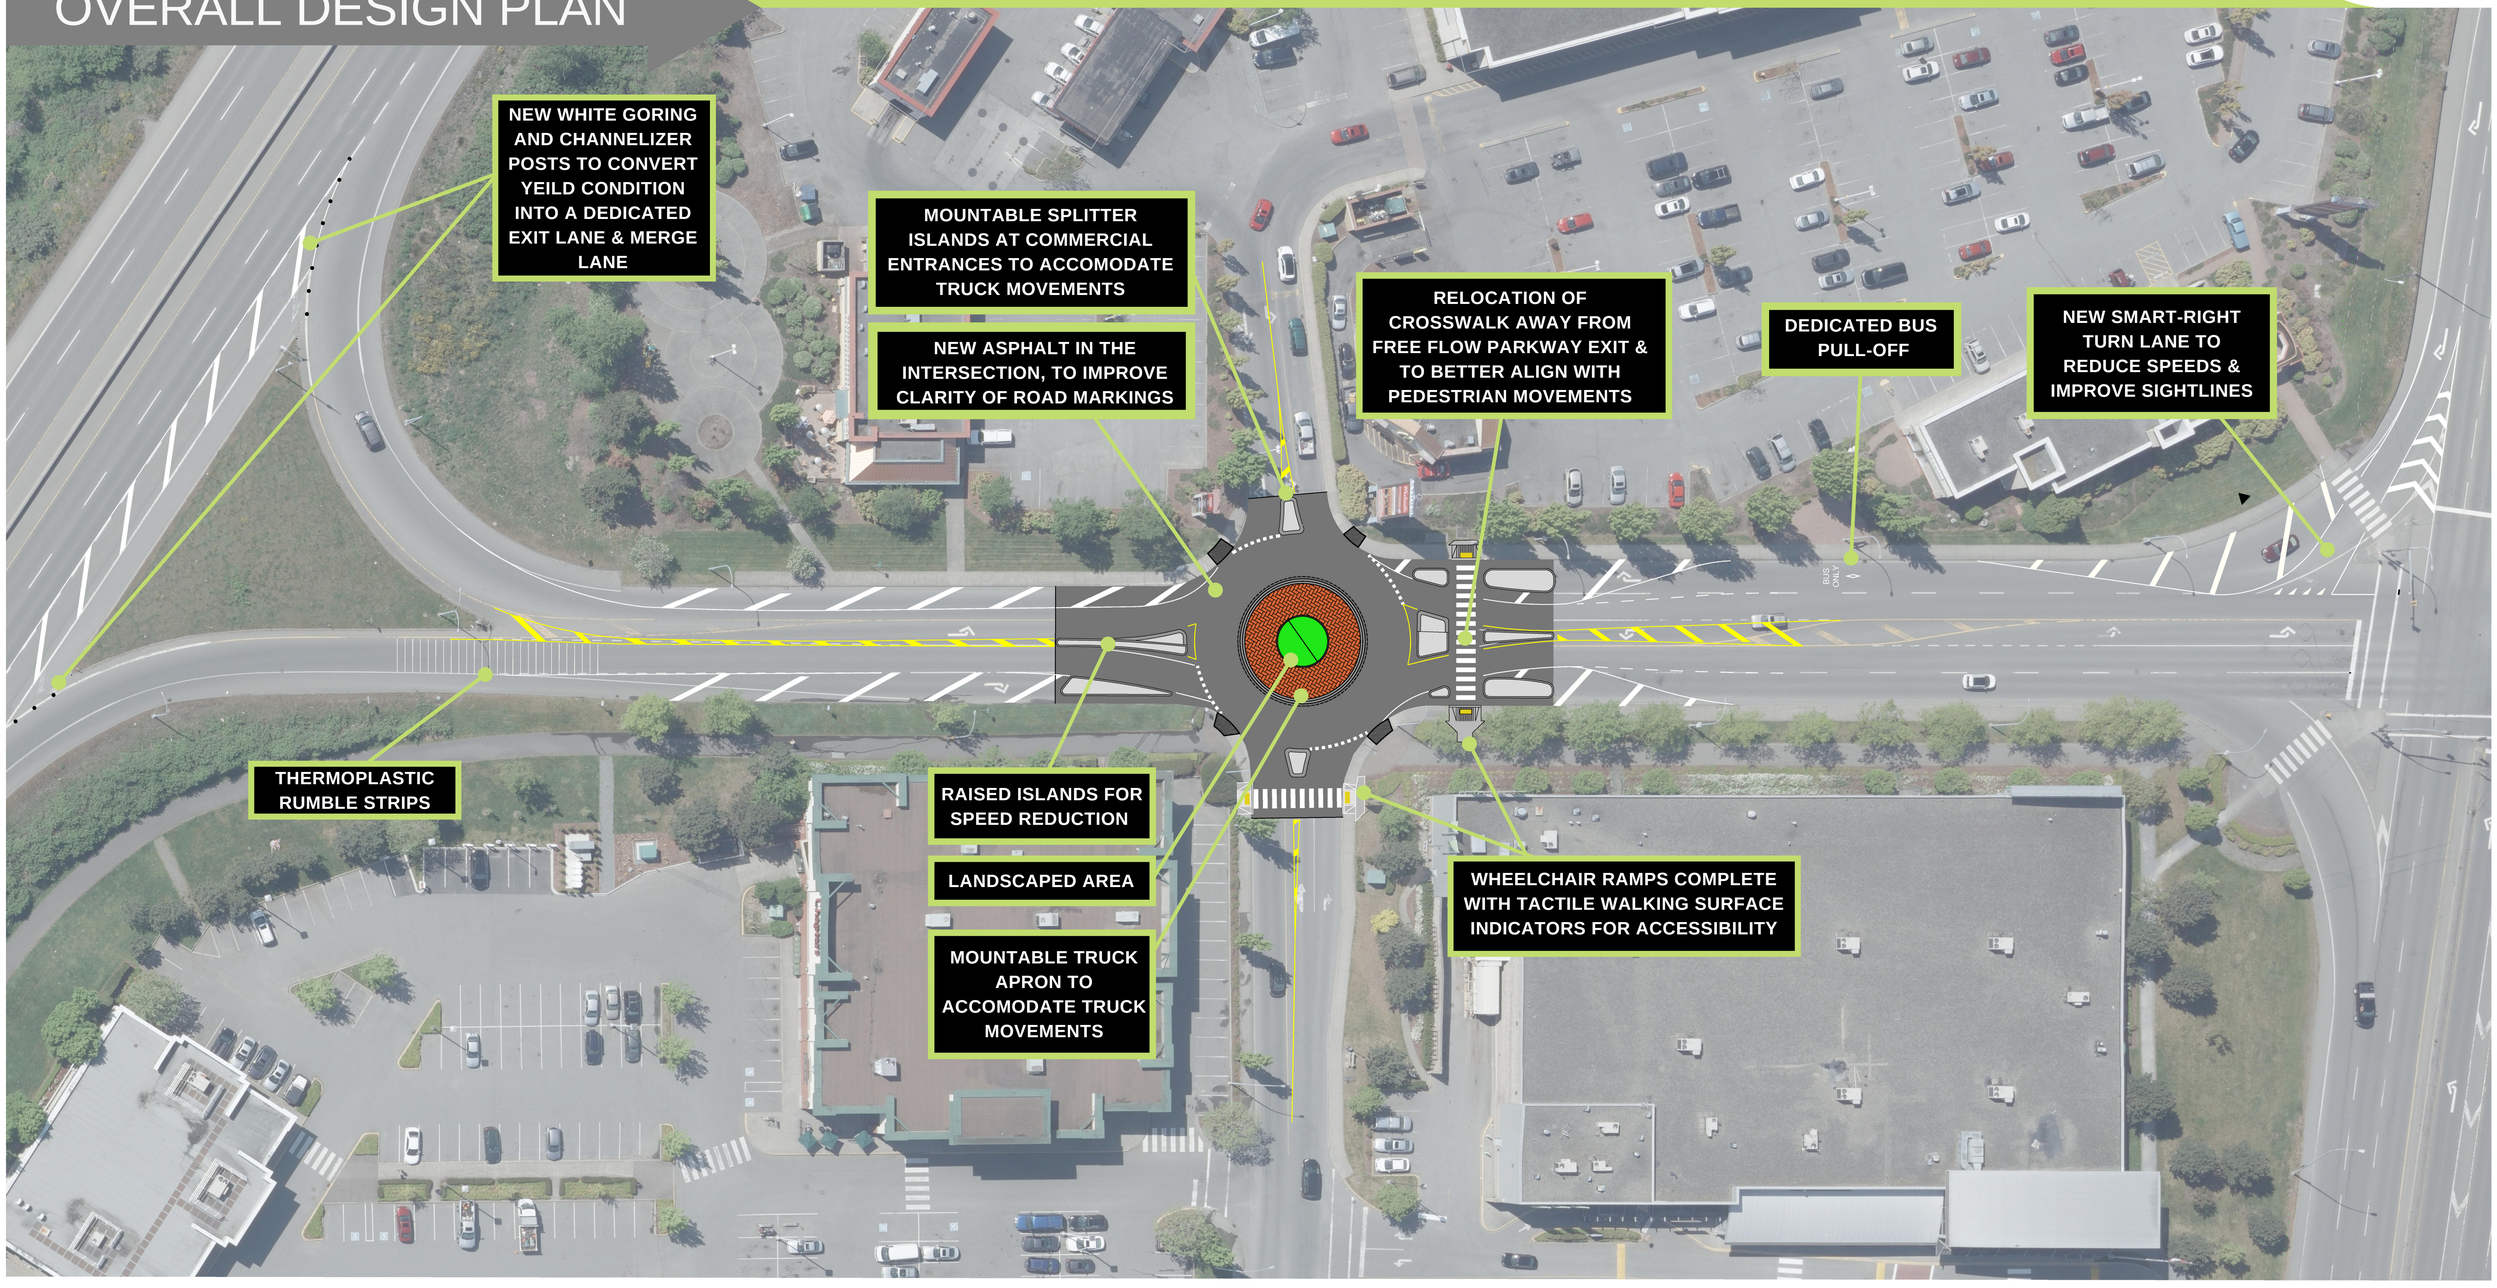
## OVERALL DESIGN PLAN