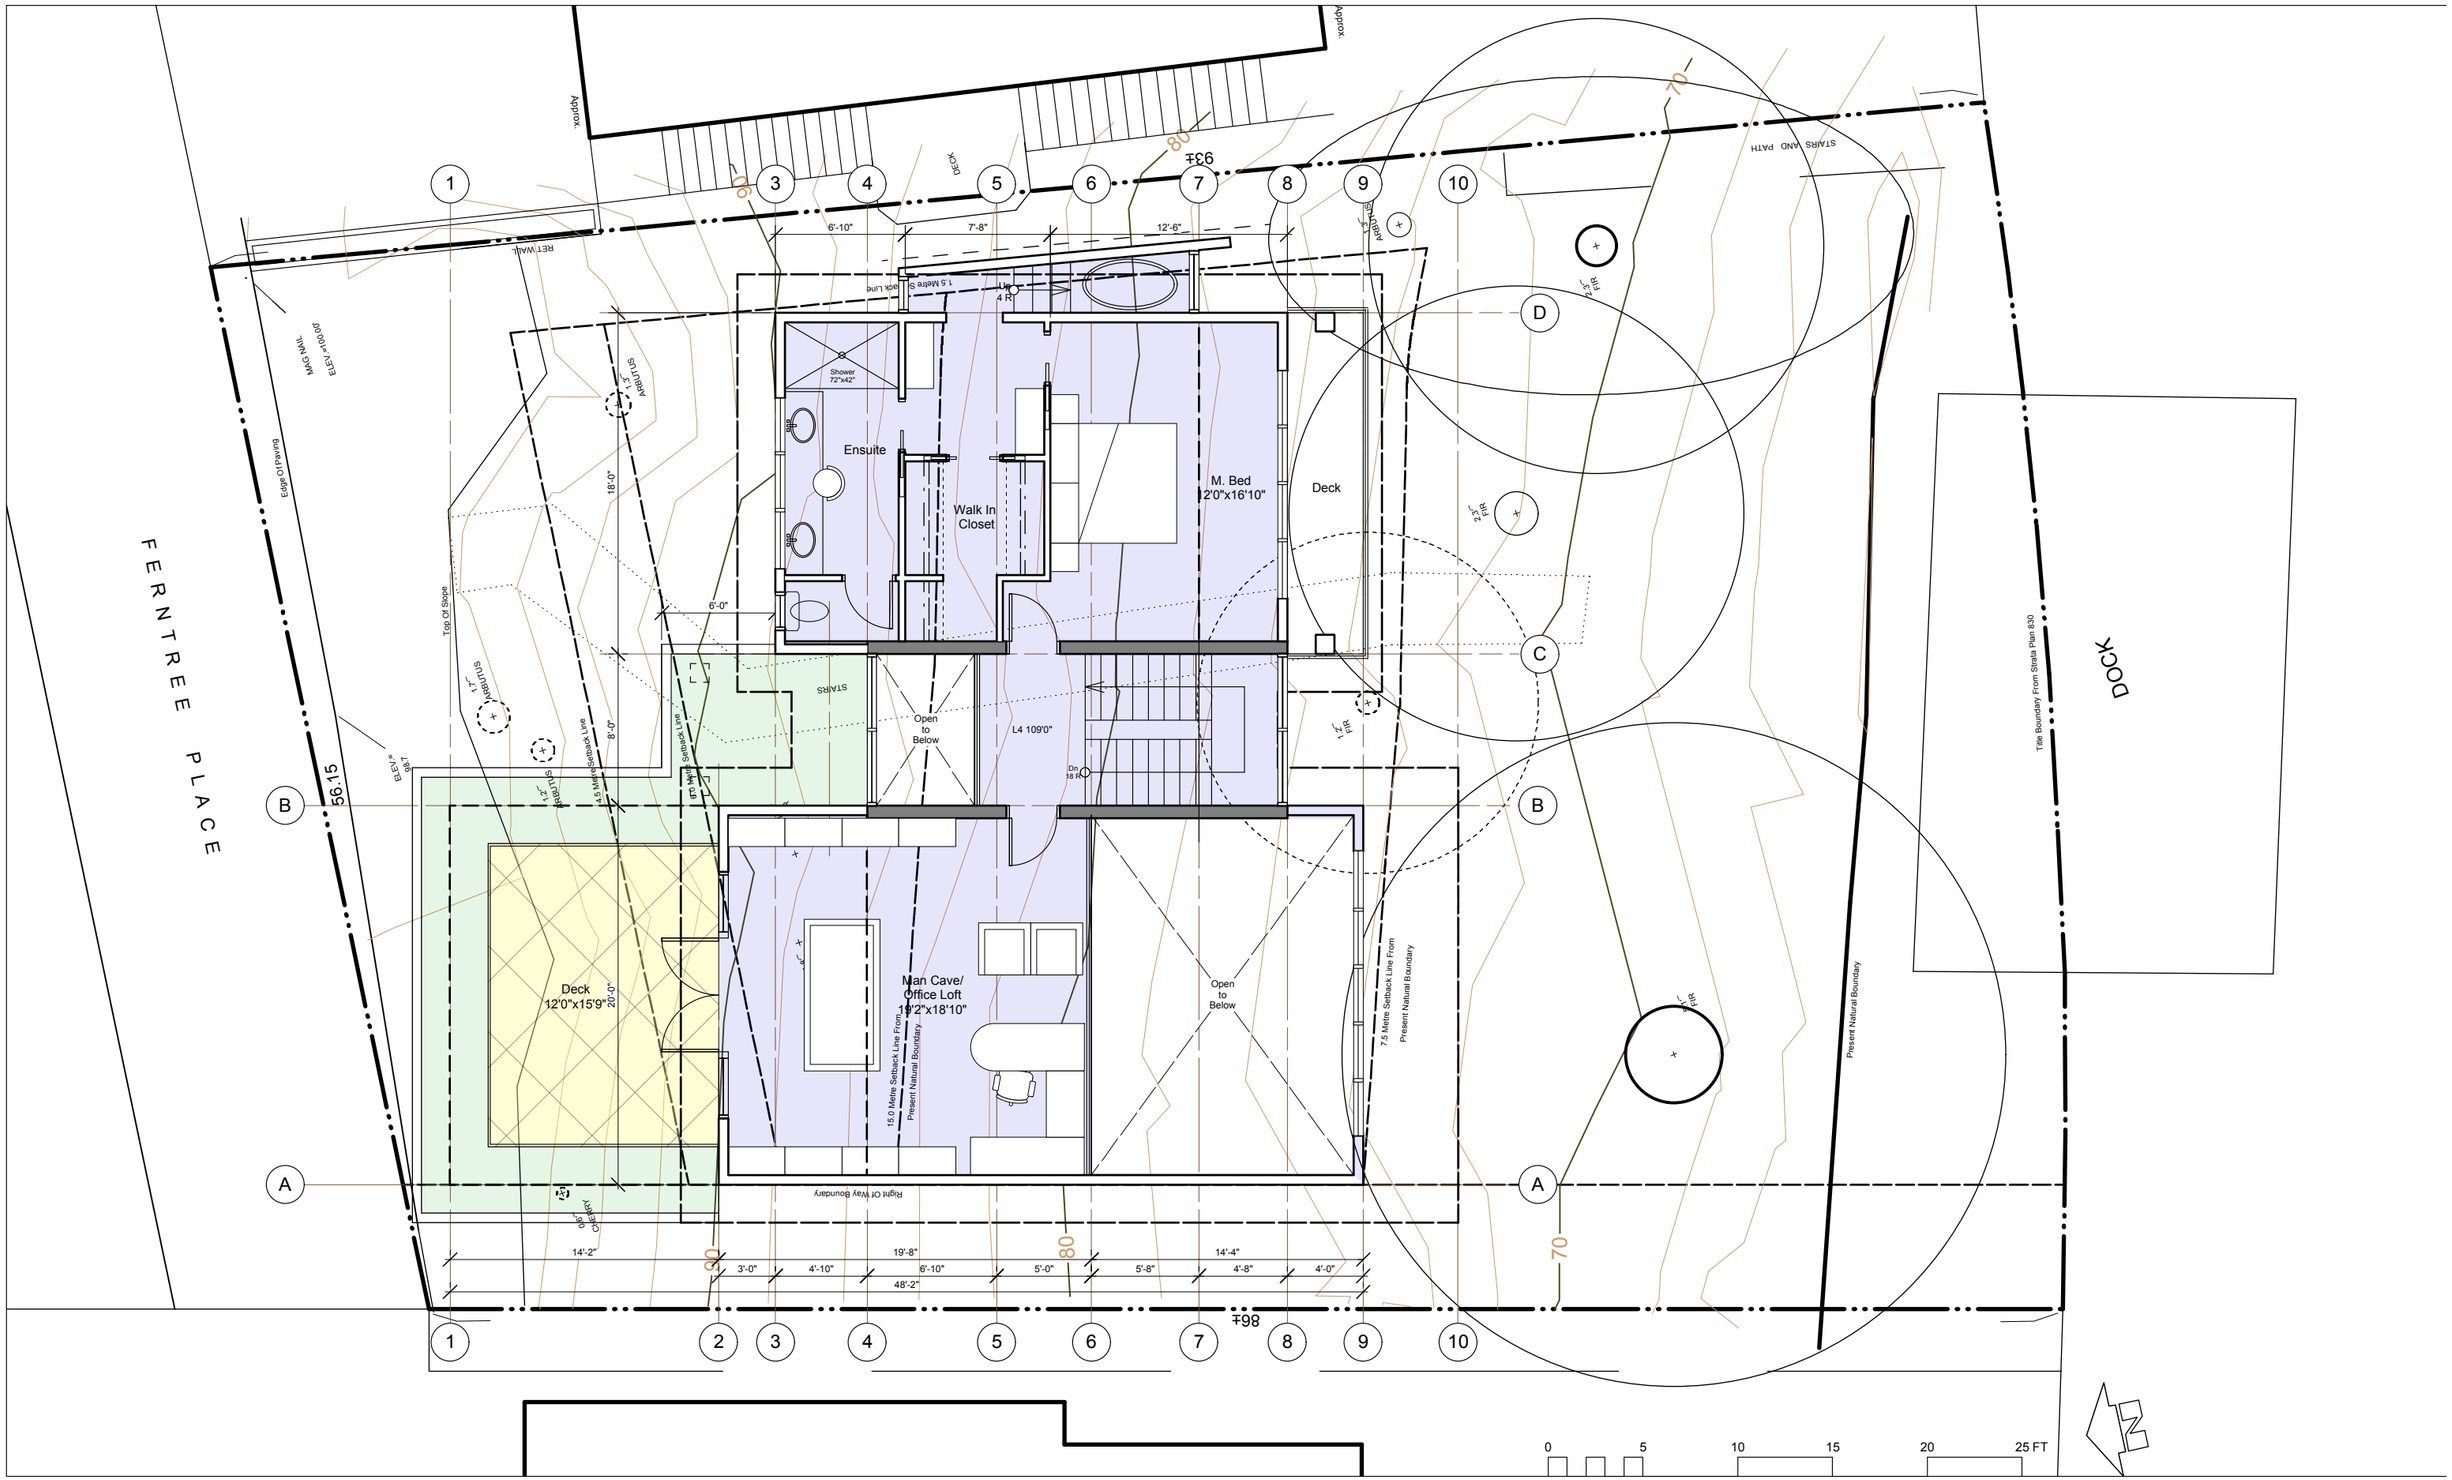

RAYMOND
de BEELD
ARCHITECT Inc.

ASPIN RESIDENCE

Plan L4

April 15, 2014

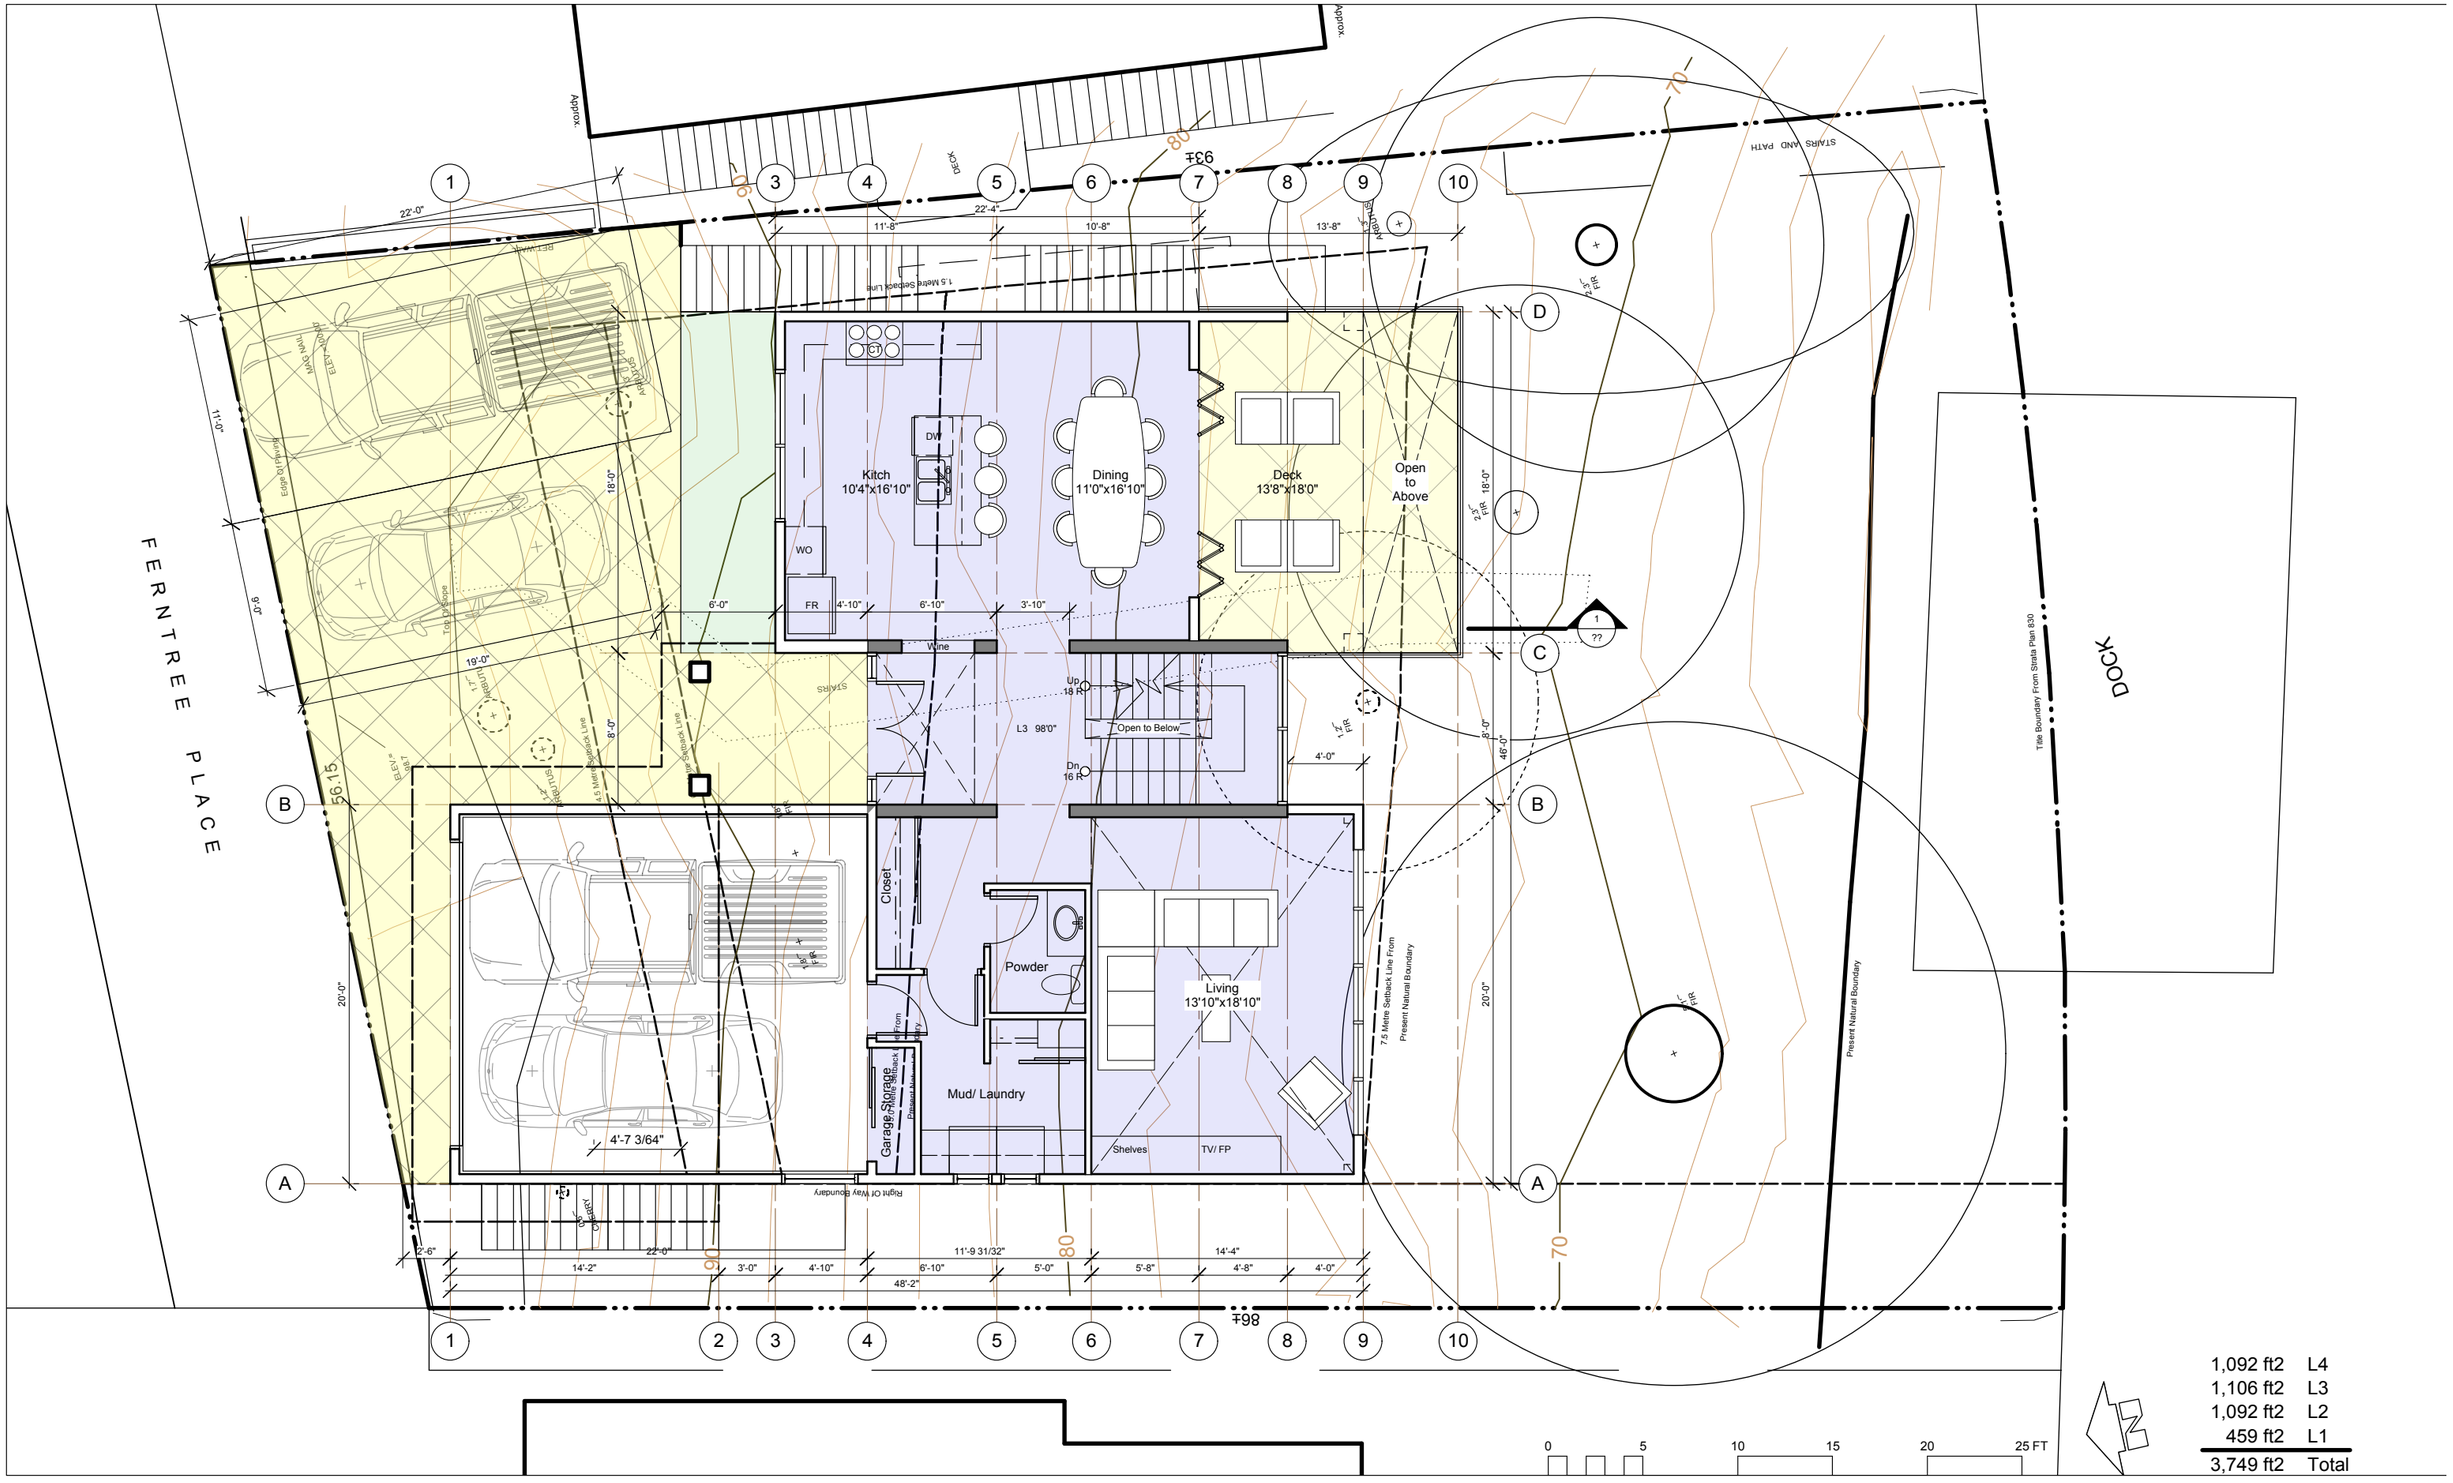

RAYMOND
de BEELD
ARCHITECT Inc.

ASPIN RESIDENCE

Plan L3

April 15, 2014

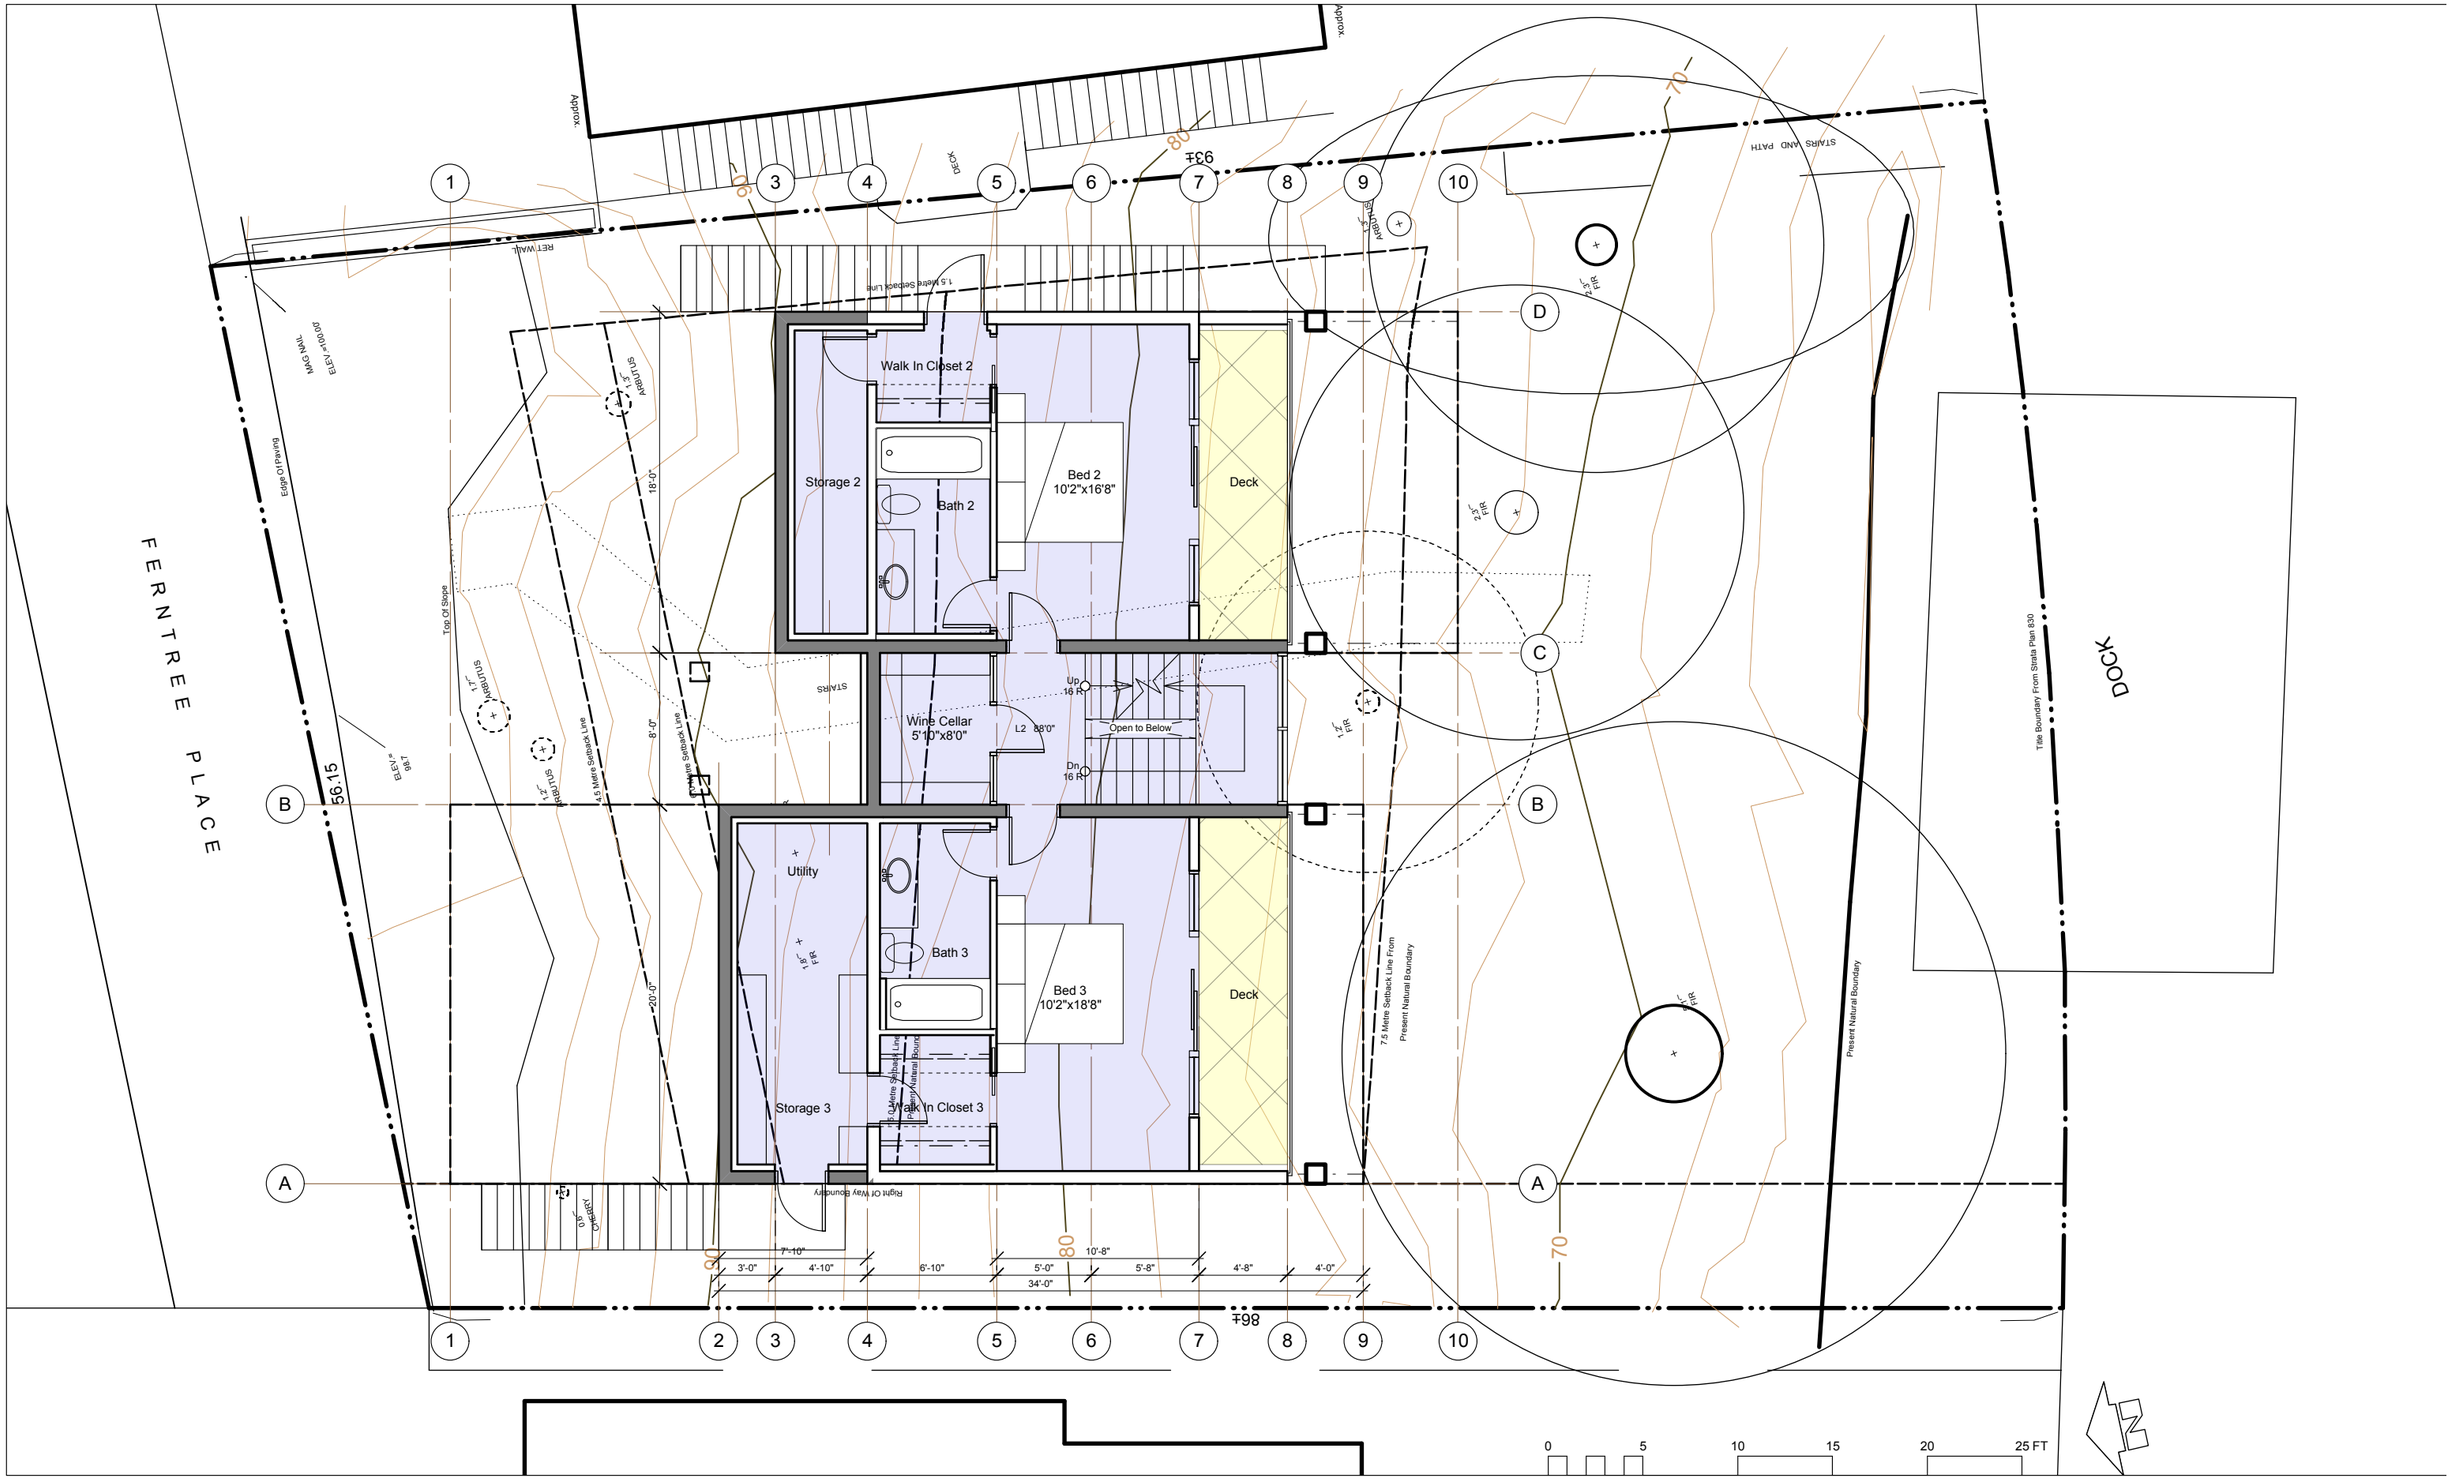

RAYMOND
de BEELD
ARCHITECT Inc.

ASPIN RESIDENCE

Plan L2

April 15, 2014

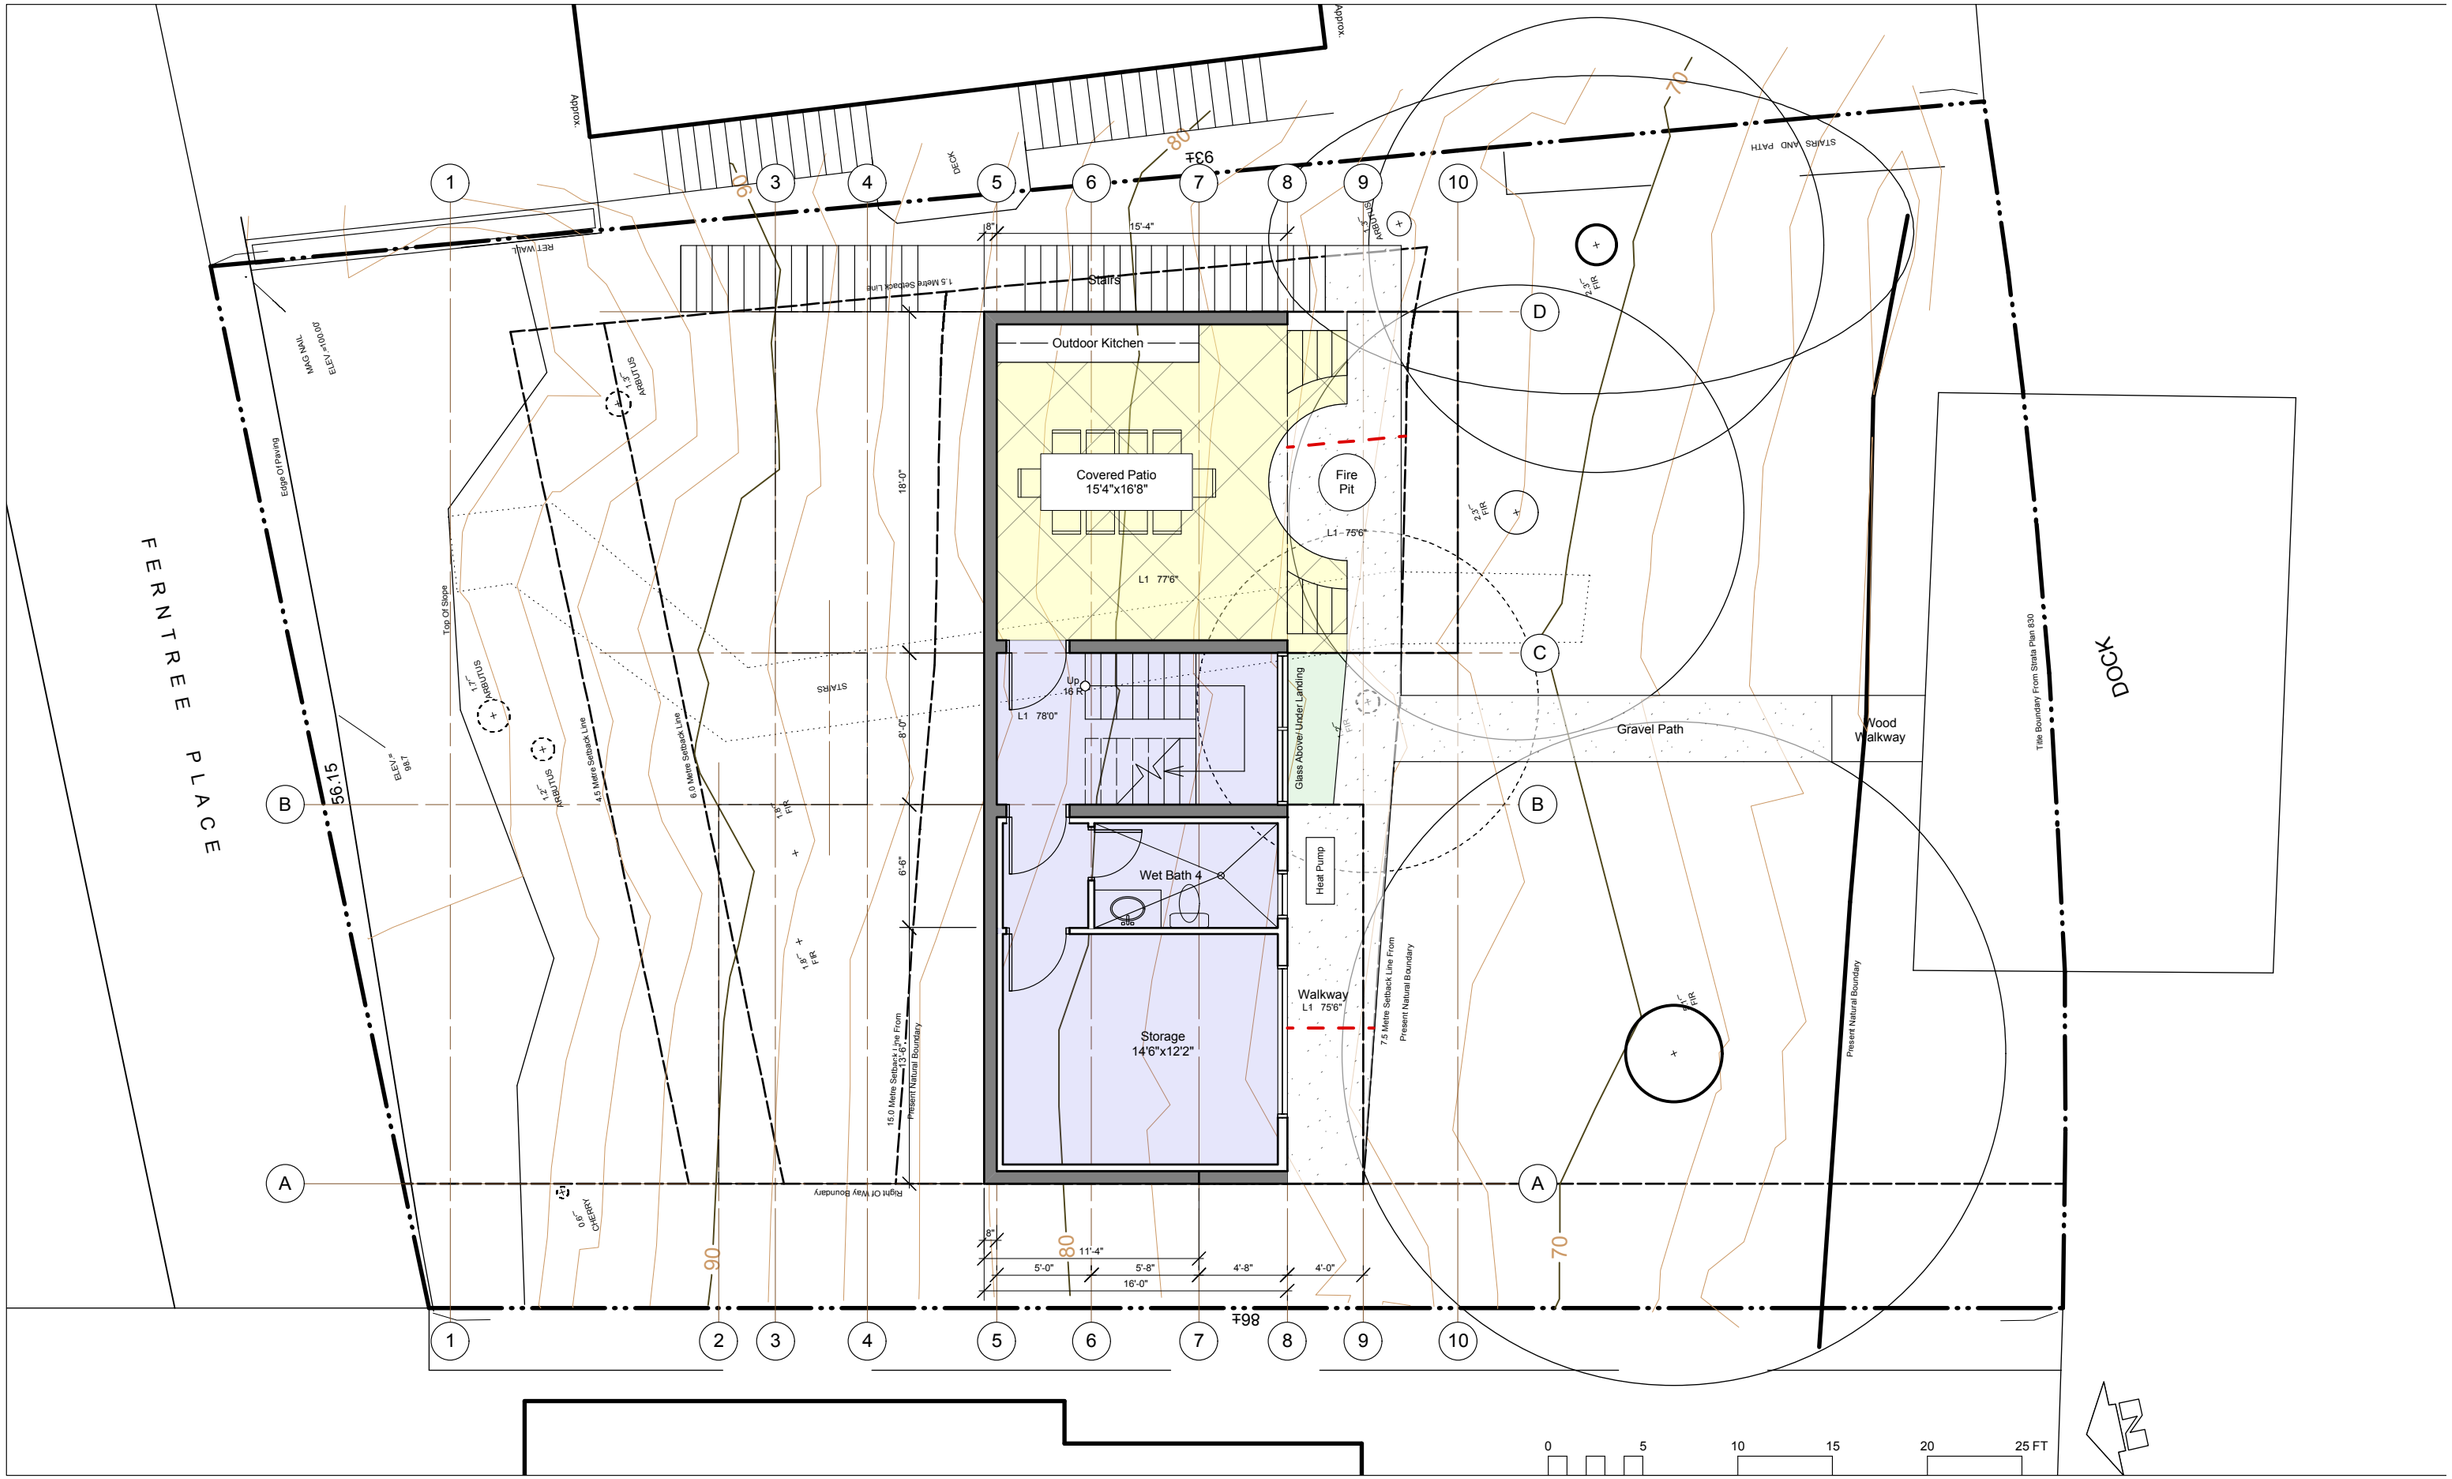

RAYMOND
de BEELD
ARCHITECT Inc.

ASPIN RESIDENCE

Plan L1

April 15, 2014

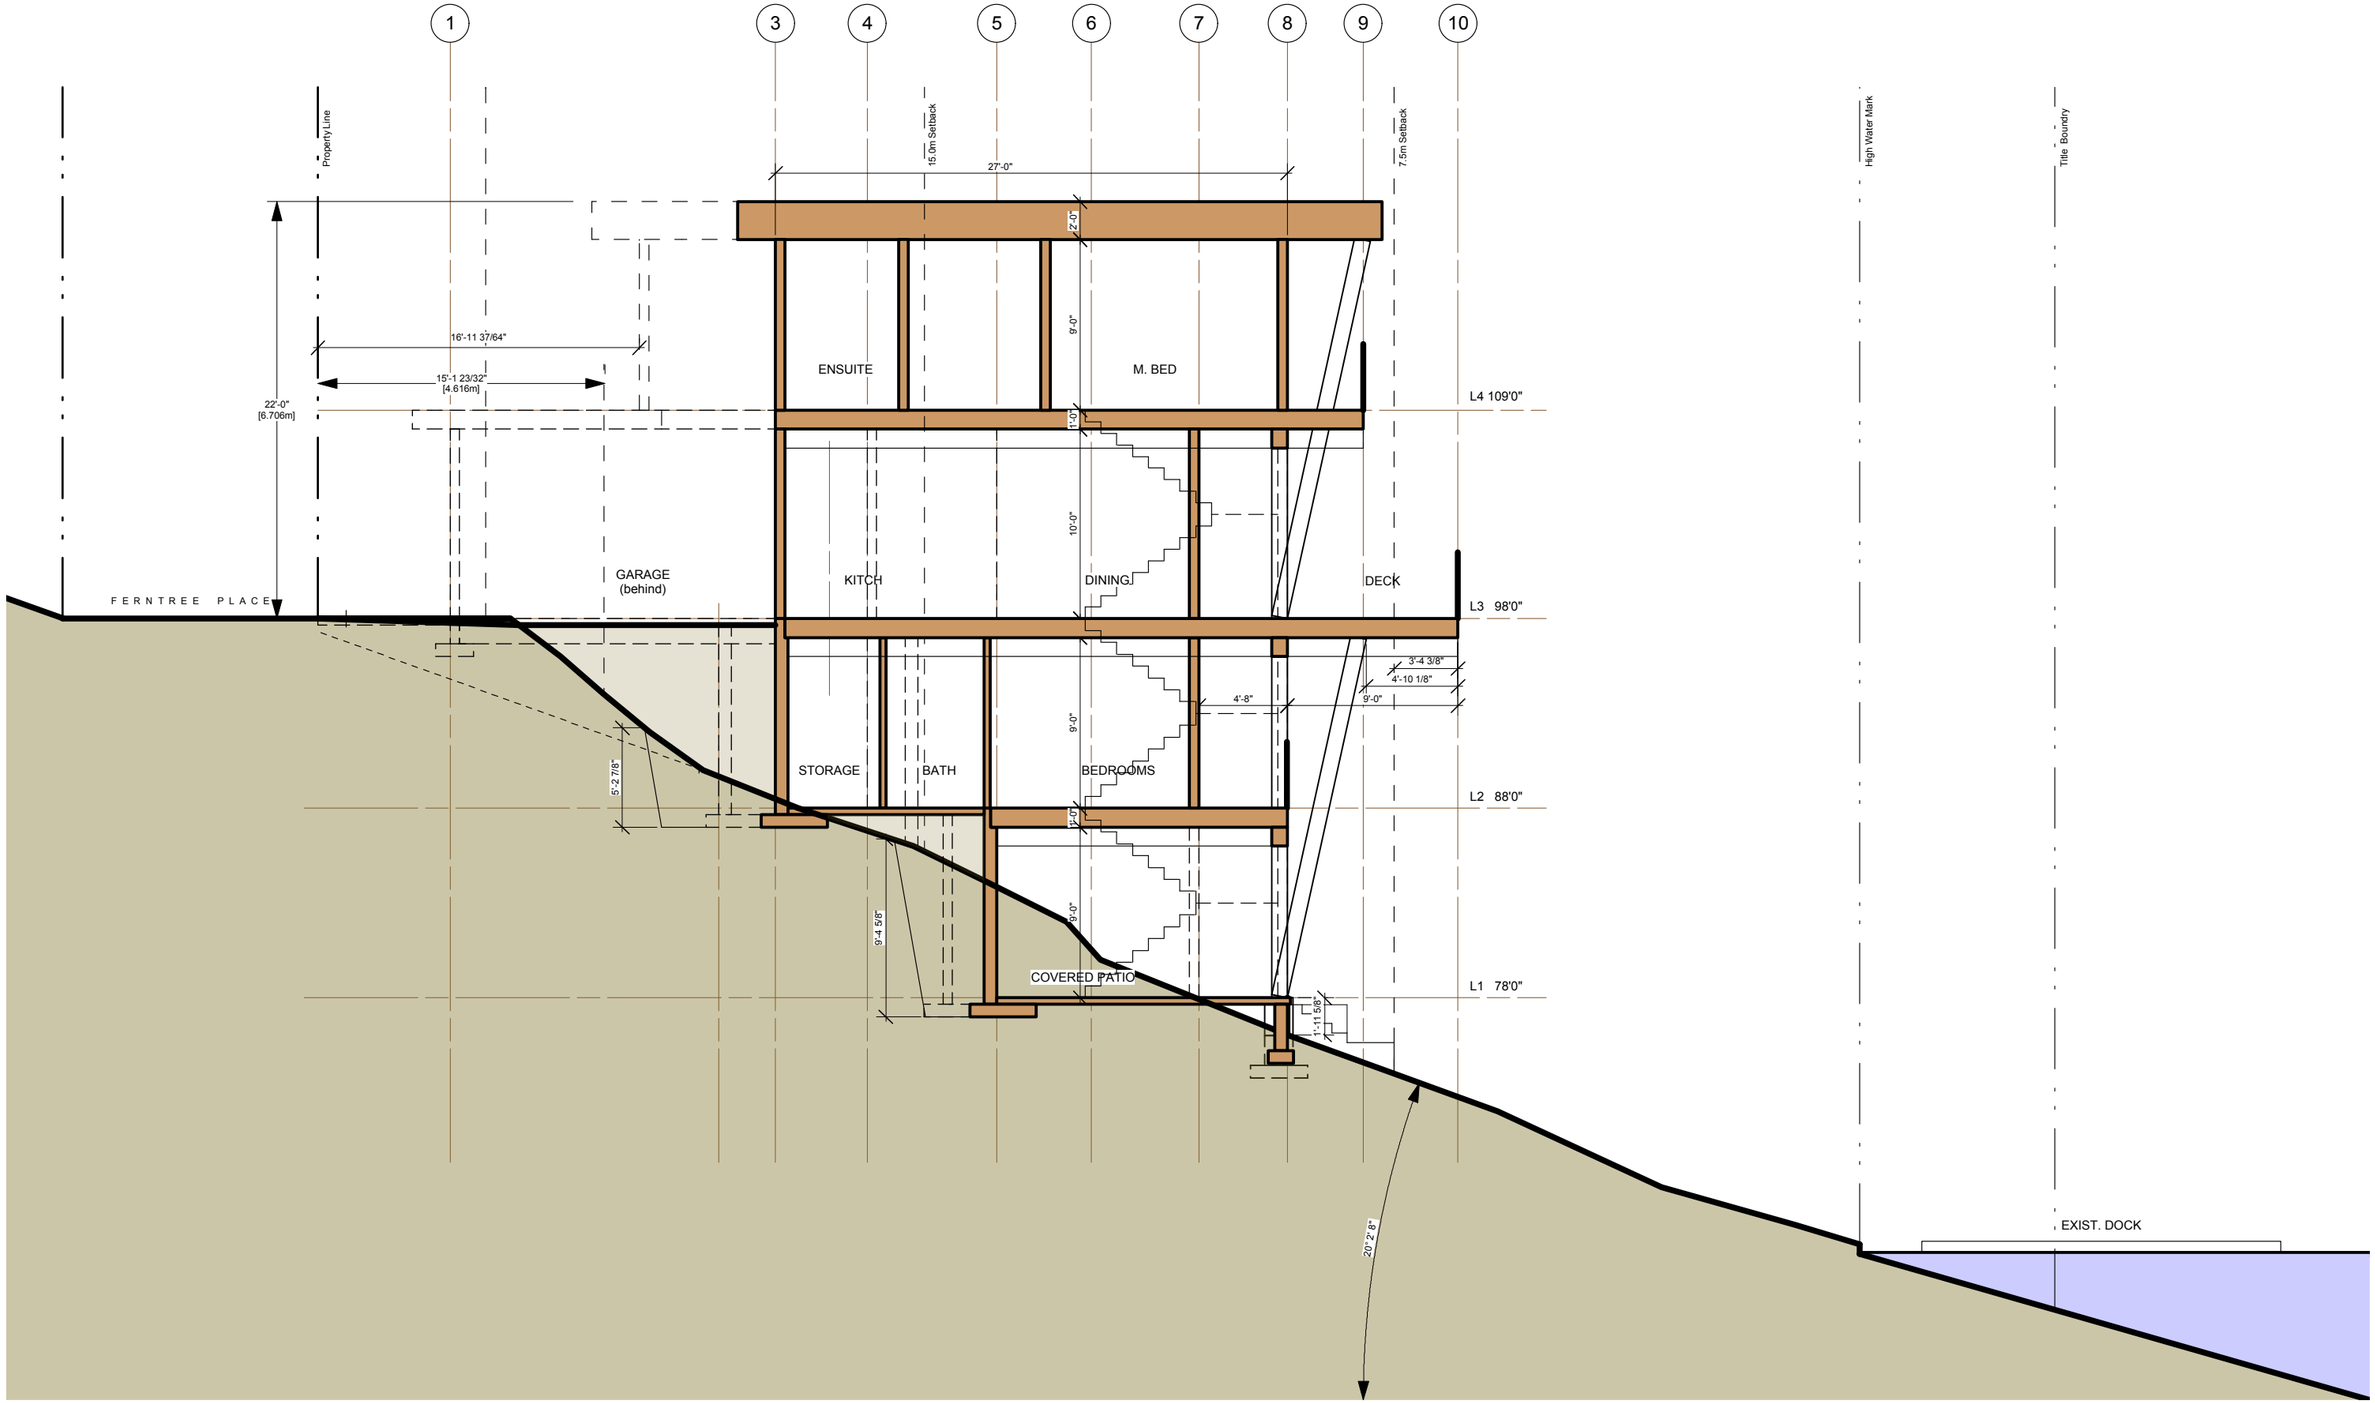

RAYMOND
de BEELD
ARCHITECT Inc.

ASPIN RESIDENCE

Section (composite)

April 15, 2014