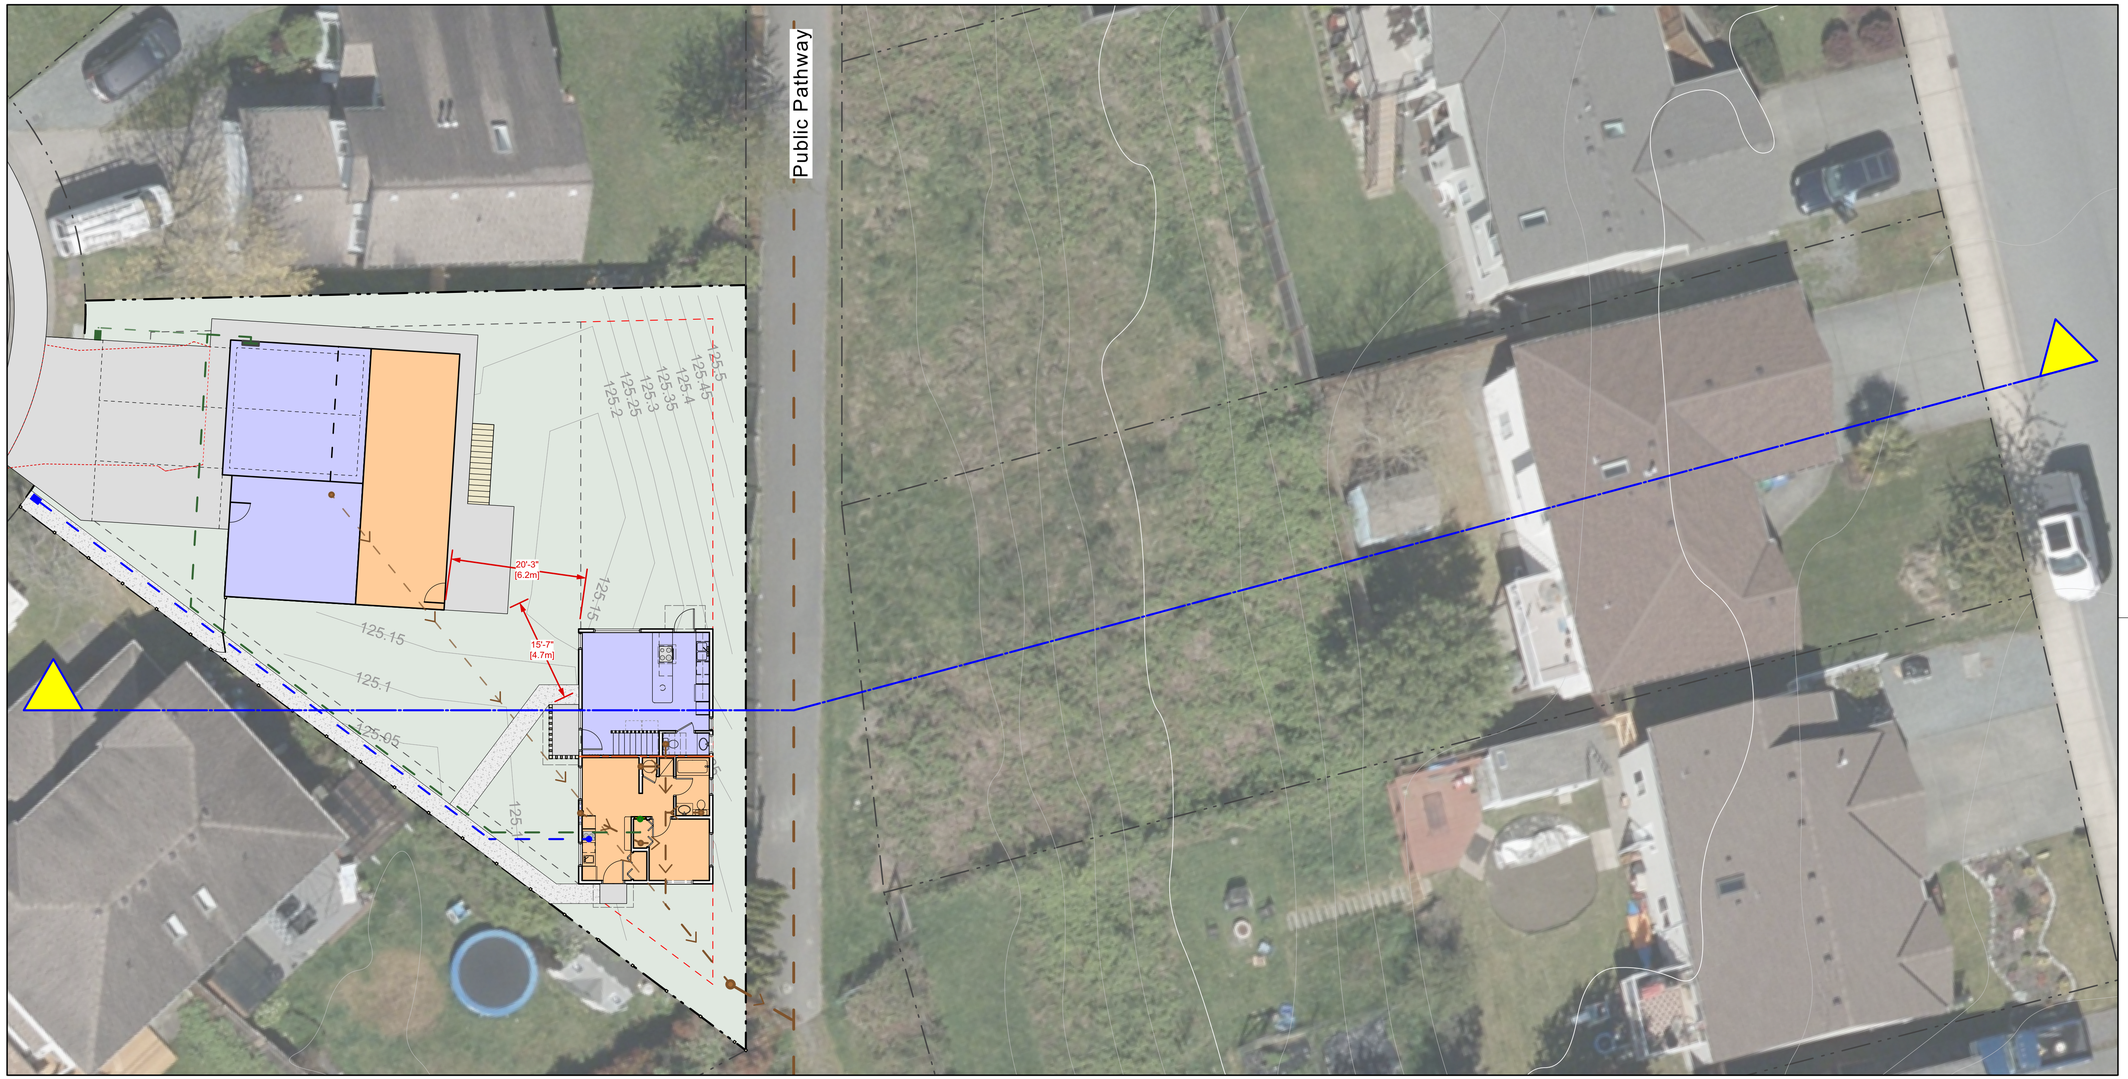

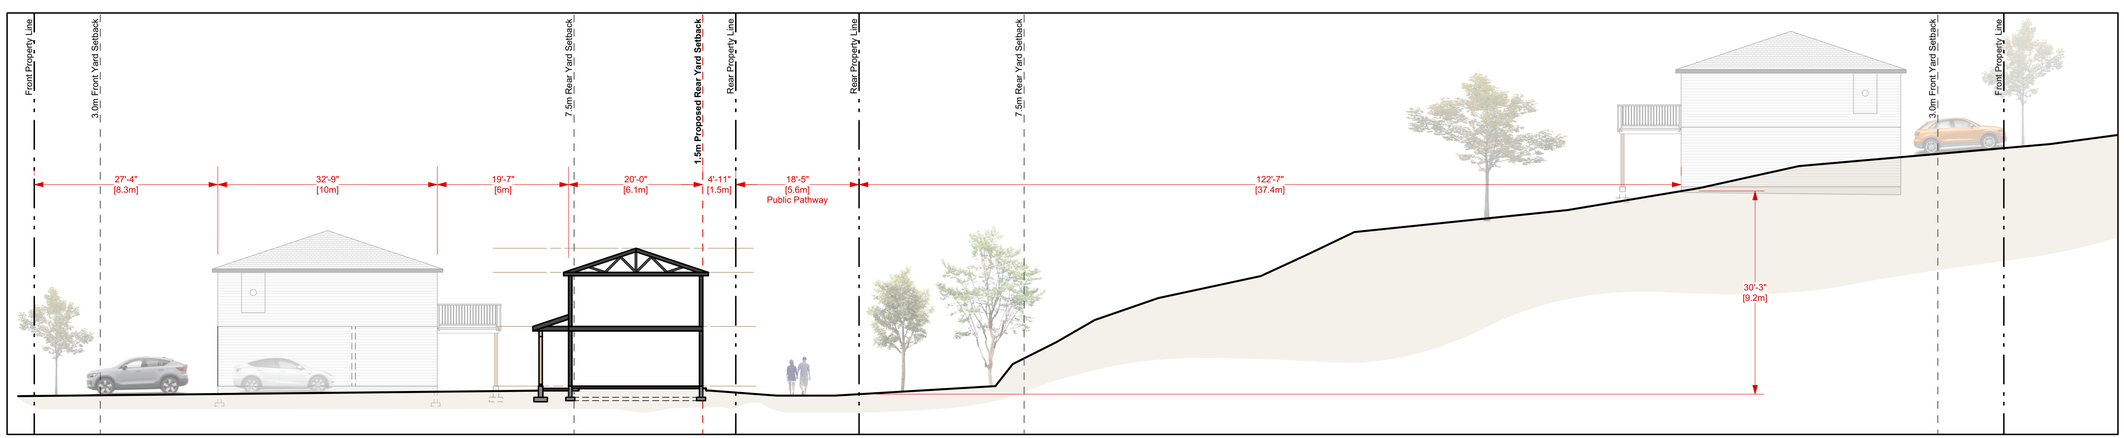

family tree developments
376 Selby Street, Nanaimo, B.C. V9R 2R5
250.797.6469
info@familytreedevelopments.ca

No.	Date	Issue Notes
01	2025 05 19	DP Application
-	-	-

No.	Date	Revision Notes

Project:

5039 Bullrush Place

Development Permit

-

5039 Bullrush Place, Nanaimo, B.C. V9T 6K9

LOT 51, DISTRICT LOT 19, WELLINGTON DISTRICT, PLAN VIP64407

PID: 023-625-732

RECEIVED
DP1399
2025-SEP-12
Current Planning

Sheet Title:

Site Section

-

-

Drawn: RH	Checked: RH
Job No.: 2502	Sheet No.: A6.2
Scale: As Noted	
Date: Sep 4, 2025	

CAD File: 5039 Bullrush 18.vwx