


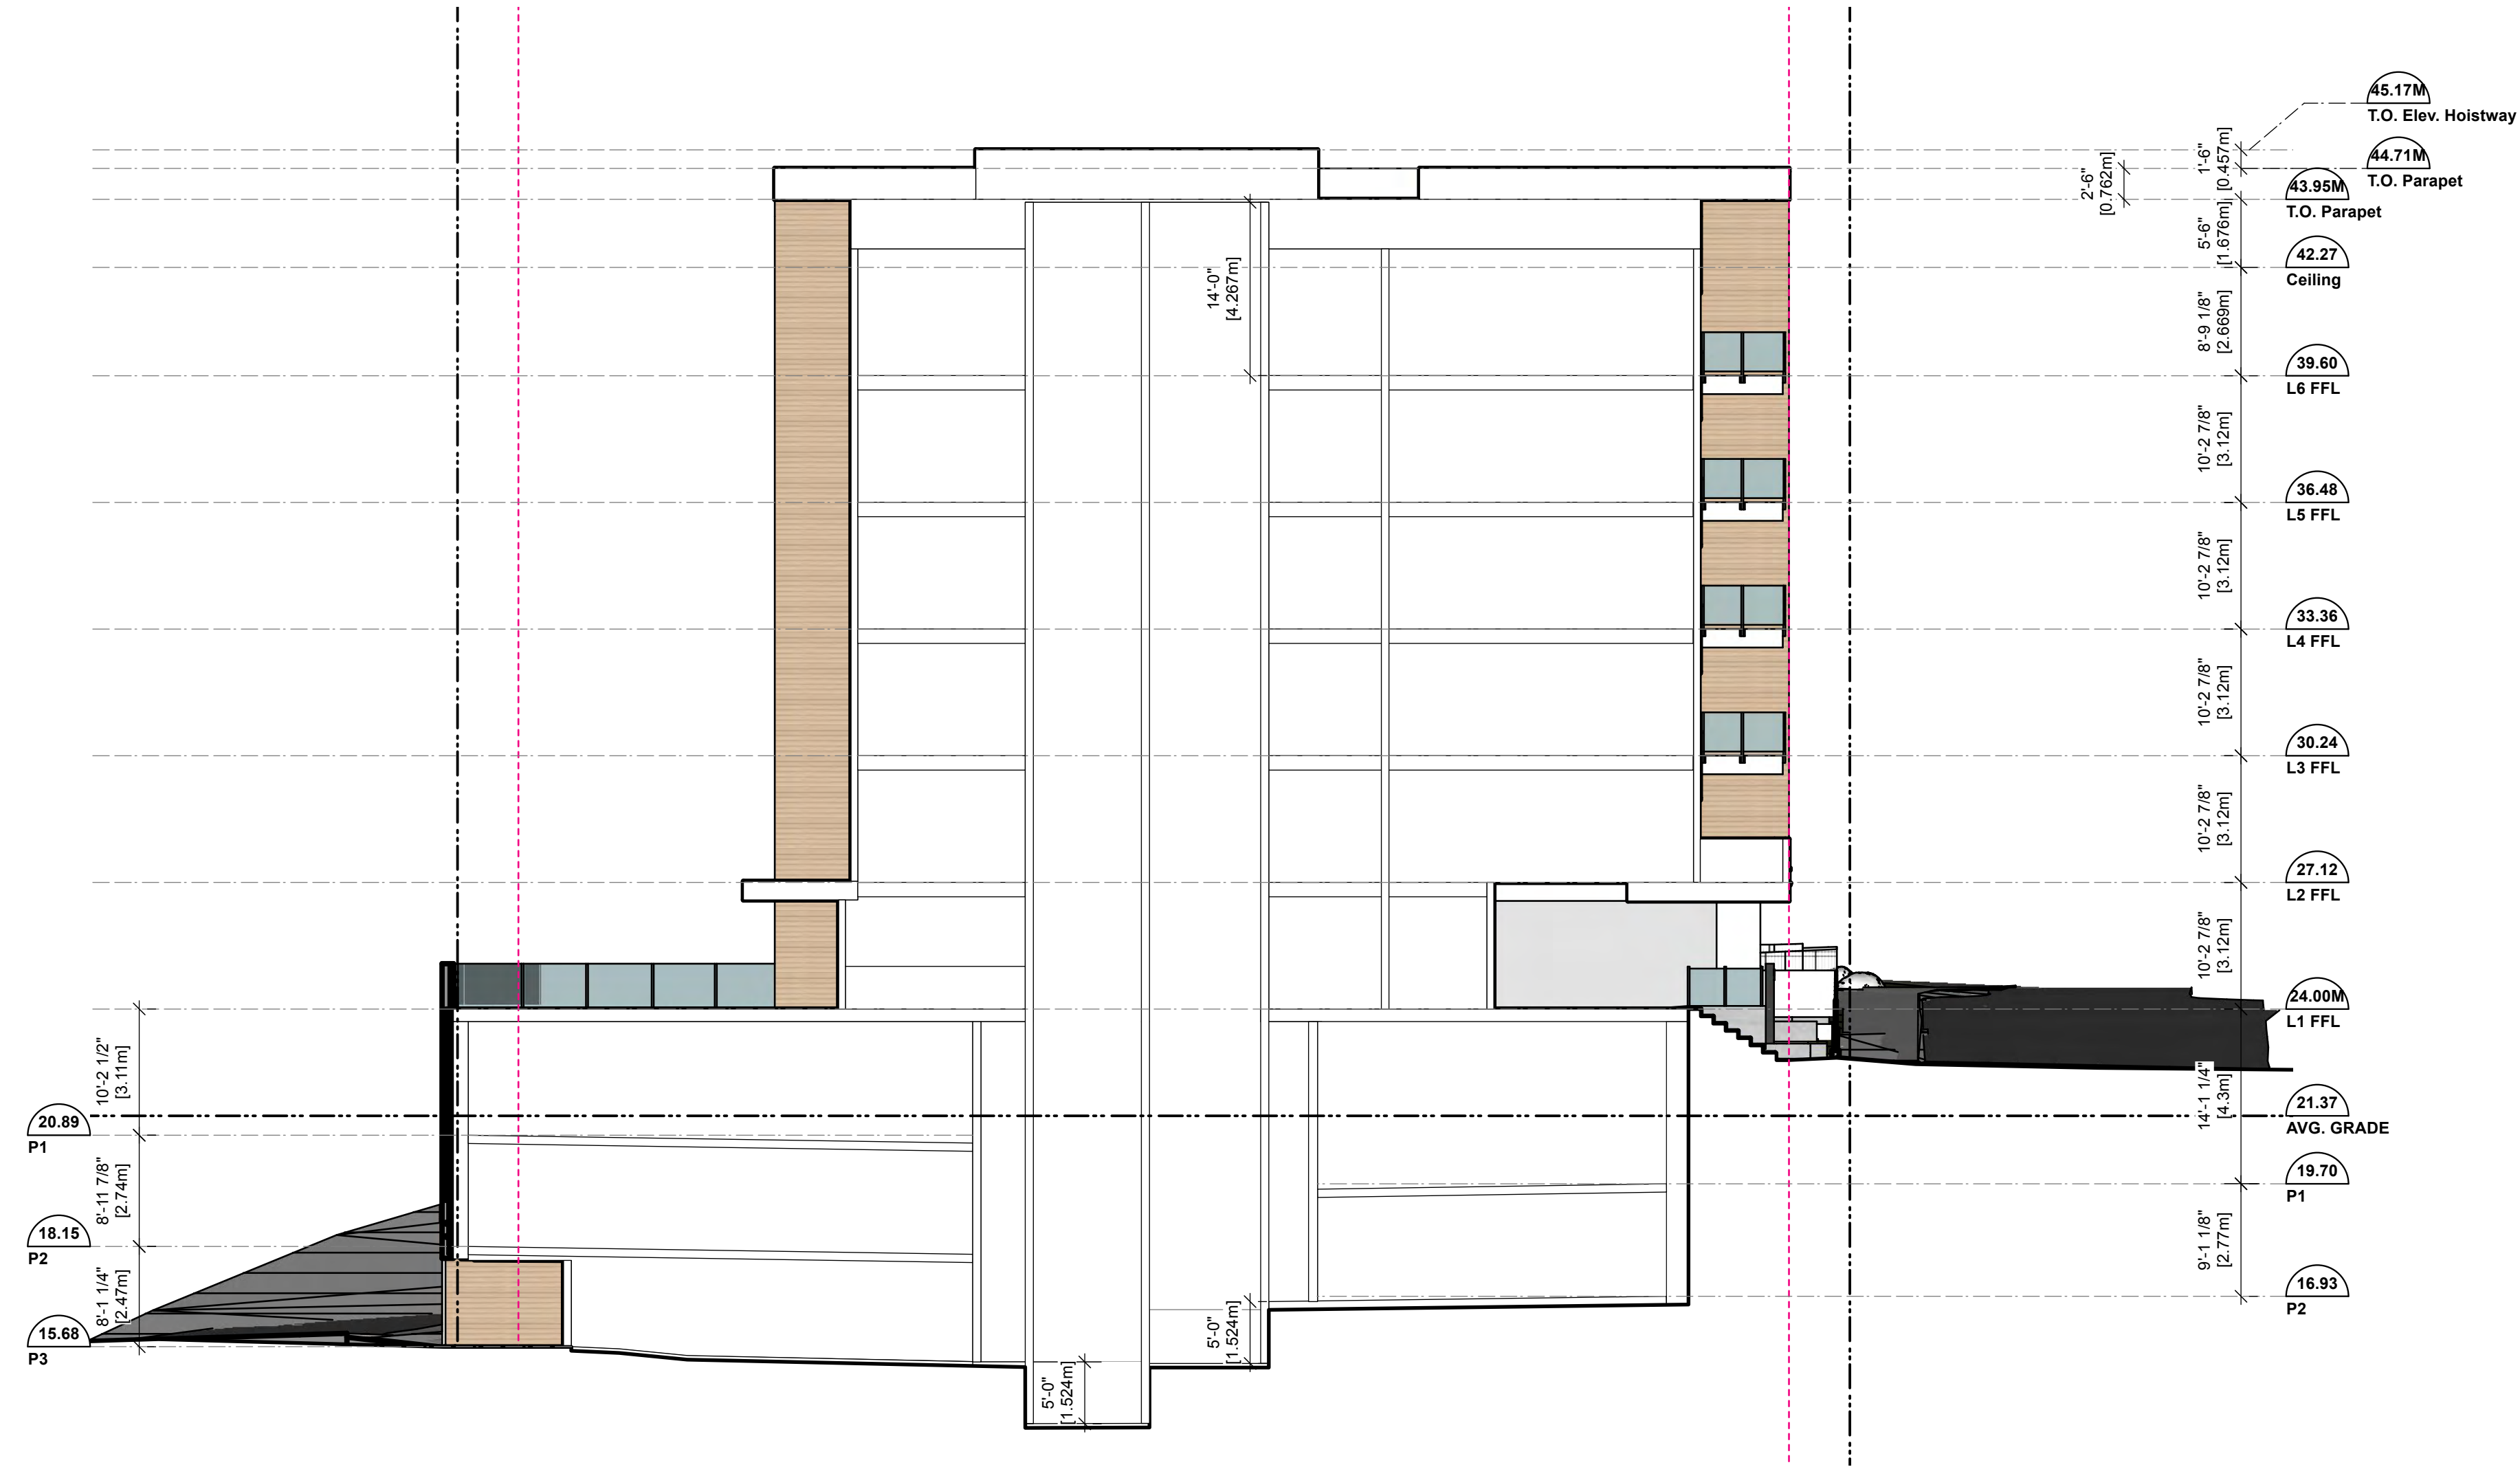

1 Site Section 1
A401 Scale: 3/32" = 1'-0"

0 5'-0" 20'-0" 40'-0"
1/16" = 10'

0 5'-0" 20'-0" 40'-0"
1/16" = 10'

RECEIVED
DP1434
2026-AUG-27
Current Planning



Primex
Nanaimo, BC
11Aug26

4.0 Chapel

Site Section A401

ISSUED FOR DEVELOPMENT PERMIT

dHKarchitects dHka