



PRYDE ST.

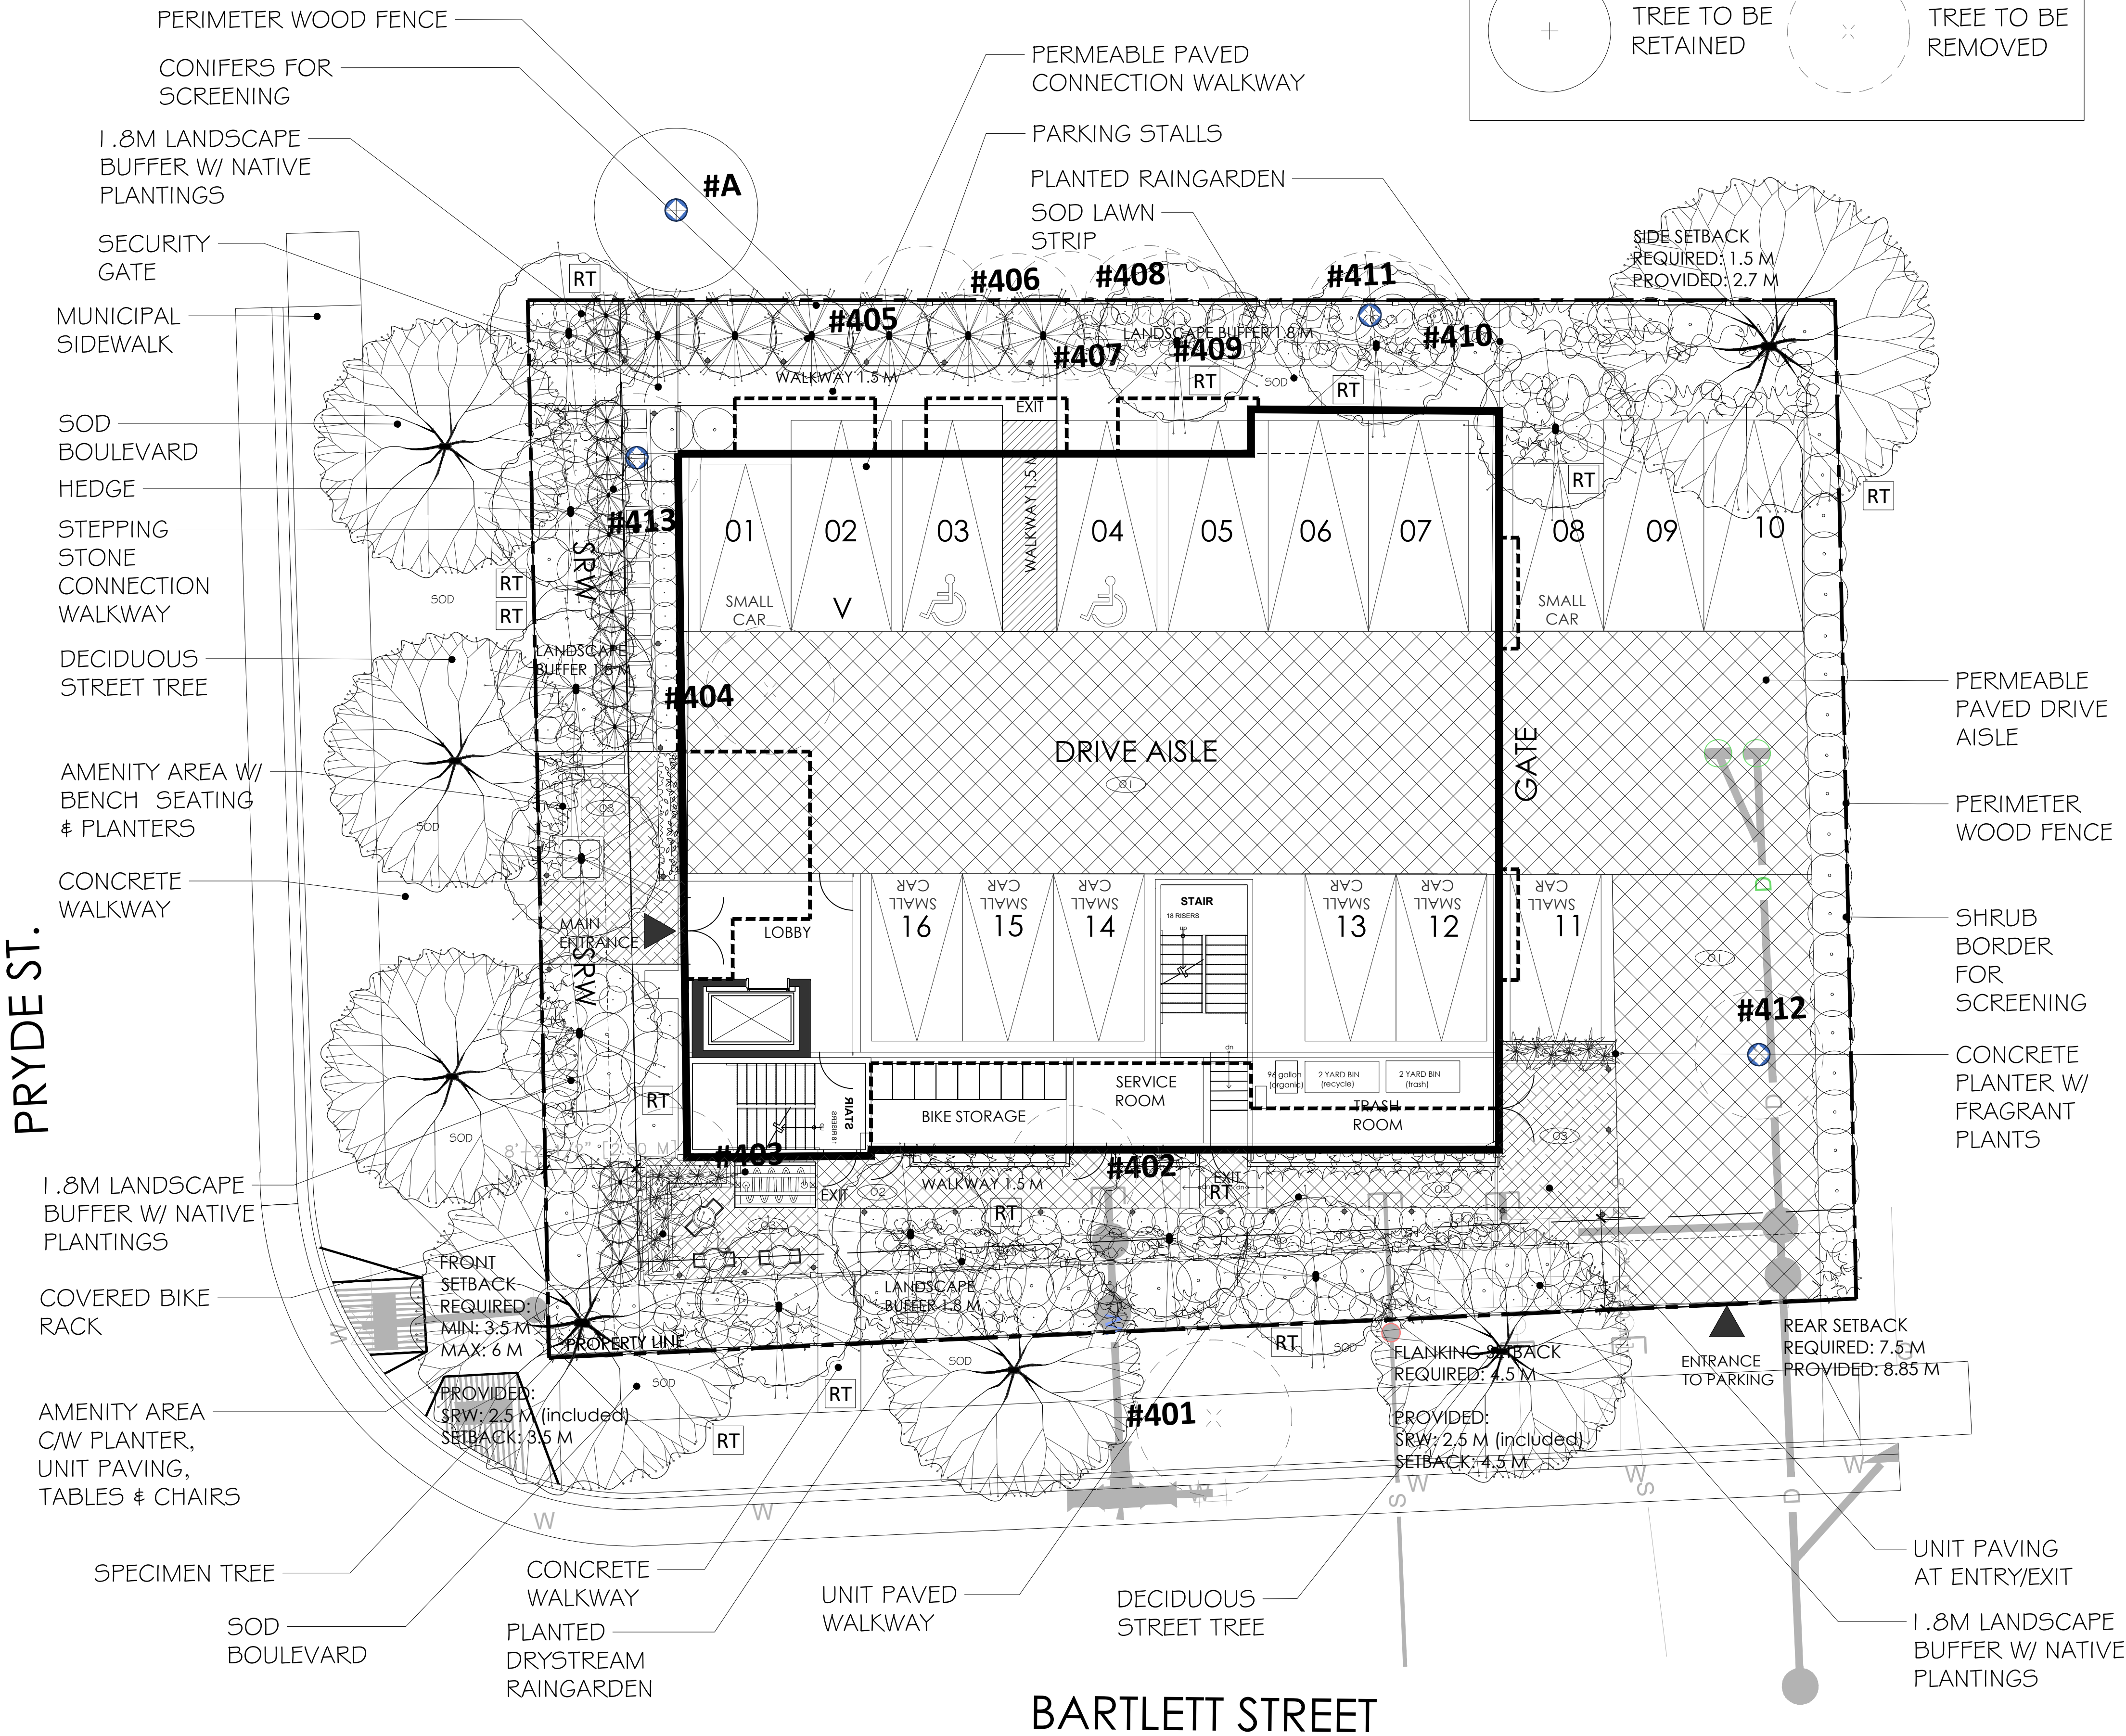

SUGGESTED PLANT LIST				
	Key	Common Name	Latin Name	Size
Trees	JMAP	Japanese Maple	Acer palmatum var. 'Bloodgood'	6cm Cal.
	VMAP	Vine Maple (N)	Acer circinnatum	6cm Cal.
	GLD	Honey Locust	Gleditsia triacanthos var. 'Shade Master'	8cm Cal.
	FAGU	Columbar Purple Beech	Fagus sylvatica var. 'Dawyke Purple'	8cm Cal.
	CRIM	Crimson King Maple	Acer platanoids var. 'Crimson King'	5cm Cal.
	KAT	Katsura Tree	Cercidiphyllum japonicum	8cm Cal.
	AMAN	Amanogawa Flowering Cherry	Prunus serrulata var. 'Amanogawa'	6cm Cal.
	STYR	Japanese Snowbell	Styrax japonica	6cm Cal.
	PIER	Lily of the Valley Shrub (F)	Pieris japonica var. 'Forest Flame'	#5 Pot.
	LRHA	Rhododendron (N)	Rhododendron var. 'Macrophyllum'	#5 Pot.
Large Shrubs	LRHB	Rhododendron	Rhododendron var. 'Anuli Kruschke'	#5 Pot.
	THUJ	Upright Cedar	Thuja occidentalis var. 'Smaragd'	1.5m Ht.
	MAHA	Oregon Grape	Mahonia aquifolium	#5 Pot.
	MAHC	Dwarf Oregon Grape (N,F,F)	Mahonia aquifolium var. 'Compacta'	#2 Pot.
	MRHA	Rhododendron	Rhododendron var. 'Uniqua'	#2 Pot.
	RIBE	Red Flowering Currant (N,F)	Ribes sanguineum var. 'King Edward'	#2 Pot.
	MRHB	Rhododendron	Rhododendron var. 'Fantastica'	#2 Pot.
	DVID	David Viburnum (F)	Davidi Viburnum	#2 Pot.
	ALAT	Dwarf Burning Bush	Euonymus alata var. 'Fireball'	#2 Pot.
	VACC	Evergreen Huckleberry	Vaccinium ovatum var. 'Thunderbird'	#2 Pot.
Medium Shrubs	LILA	Blooming Lilac	Syringa var. 'Bloomerang'	#2 Pot.
	DAZA	Deciduous azalea	Azalea x 'Western Lights'	#2 Pot.
	SALA	Sala	Gaultheria shallon	#1 Pot.
	CYPR	Upright Cypress	Cupressus var. 'Wilma Goldcrest'	#2 Pot.
	OTTO	Otto Luyken Laurel	Prunus laurocerasus var. 'Otto Luyken'	#2 Pot.
	TAXU	Eddie's Yew	Taxus x media var. 'H.M. Eddie'	1.5m Ht.
	EUOF	Creeping Euonymus	Euonymus fortunei var. 'Emerald & Gold'	#1 Pot.
	DWTF	Dwarf Lily of the Valley Shrub (F)	Pieris japonica var. 'Prelude'	#1 Pot.
	POLY	Sword Fern (N)	Polystichum munitum	#1 Pot.
	ADOG	Dwarf Red Twig Dogwood (N)	Cornus sericea 'Arctic Fire'	#1 Pot.
Small Shrubs	SPRK	Shirobana Spirea (F)	Spirea japonica 'Shirobana'	#1 Pot.
	MAHN	Cascade Oregon Grape (F,N)	Mahonia nervosa	#1 Pot.
	SPGF	Gold Flame Spirea (F)	Spirea humulda var. 'Gold Flame'	#1 Pot.
	ILEX	Dwarf False Holly	Ilex crenata convexa	#1 Pot.
	DWRH	Dwarf Rhododendron	Rhododendron var. 'Bow Bella' & 'Jock'	#1 Pot.
	DEAR	Bearberry (N)	Arctostaphylos uva-ursi var. 'Vancouver Jade'	SP4
	COTO	Creeping Cotoneaster (F)	Cotoneaster dammeri	SP4
	GAUL	Wintergreen (N)	Gaultheria procumbens	SP4
	CLEM	Clematis sp. (F)	Clematis Vine	#5 Pot.
	HEMI	Dwarf Daylily (F)	Hemerocallis var. 'Stella d'Oro'	SP5
Perennials & Grasses	HEUC	Coral Bells (N)	Heuchera micrantha var. 'Bressingham Bronze'	SP5
	IRIS	Sweet Iris	Iris pallida var. 'Aureo - Variegata'	SP5
	CARX	Japanese Sedge	Carex morrowii 'Ice Dance'	SP5
	PESC	Blue Fescue	Festuca ovina glauca 'Elijah Blue'	#1 Pot.
	JUNC	Common Rush (N)	Juncus effusus	SP5
	TEST	Flame Sedge	Carex testacea	#1 Pot.
	LAVIA	Lavender (F,F)	Lavandula angustifolia	#1 Pot.
	MISC	Maiden Hair Grass	Miscanthus sinensis	SP5
	KARL	Festher Reed Grass	Calamagrostis acutifolia var. 'Karl Foerster'	SP5
	PHYL	Golden Bamboo	Phyllostachys aurea	#1 Pot.
Notes:				
- 'P' - Pollinator 'N' - Native 'F' - Food Bearing				
- All landscape work to conform with B.C.S.L.A. / B.C.N.T.A. standard specification.				
- All areas to be irrigated with an automatic underground system.				

SOFTSCAPE LEGEND

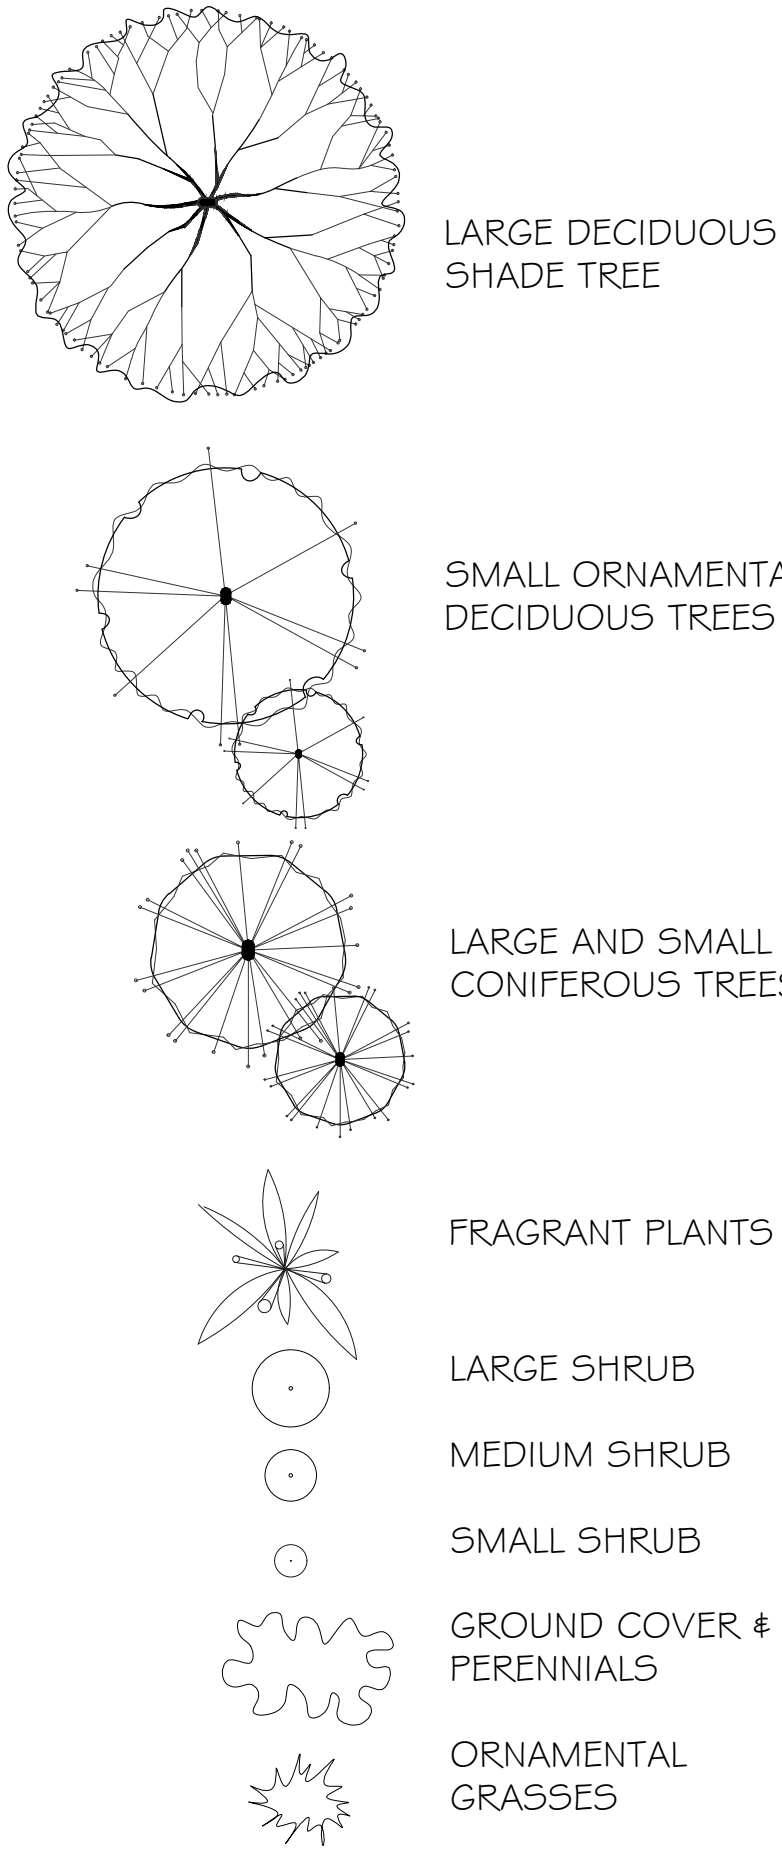

PAVER TYPES

- 01 TYPE: RIVER ROCK
COLOUR: VICTORIAN
PATTERN: JACK-ON-JACK
SIZE: 24x24
- 02 TYPE: VS5
COLOUR: 50% DARK GREY,
50% GREY
PATTERN: STRETCHER BOND,
PARALLEL TO BUILDING FACE
SIZE: 3" x 12" x 4.3"
- 03 TYPE: CORTEZ SLAB
COLOUR: SANDALWOOD
PATTERN: JACK-ON-JACK
SIZE: 18" x 18"

SUPPLIER: BELGARD PAVERS

TREE REPLACEMENT PLAN

REPLACEMENT TREES REQUIRED (ON SITE) = 12
REPLACEMENT TREES PROVIDED (ON SITE) = 12

LIGHTING LEGEND

BOLLARD LIGHTS (x17)
DESC.: 2 ARM CONTEMPORARY PATH
LIGHT
MODEL: 15844AZT
COLOUR: BRONZE METALLIC
CONTACT: KICHLER LIGHTING

BENCH (x4)
MODEL: ARCATA BENCH
SIZE: 24" x 74" x 32", BACKED SURFACE
MATERIAL: WOODGRAIN SERIES
COLOUR: WOOD - JARRAH, POWDERCOAT
METAL - BRONZE METALLIC
CONTACT: LANDSCAPE FORMS

SHORT TERM BIKE RACKS (x5)
MODEL: EMERSON BIKE RACK
NOTE: MOUNTED TO CONCRETE PAD &
PARALLEL TO BUILDING FACE.
COLOUR: NEUTRAL SERIES - BRONZE
METALLIC
SUPPLIER: LANDSCAPE FORMS

RT INDICATES
REPLACEMENT TREE

NOTE: REFER TO SHEET L2 FOR FULL PLANTING PLAN

REV. DATE	NUMBER	DESCRIPTION
MAR 06, 2024	01	PRELIM. LANDSCAPE PLAN
MAR 29, 2024	02	REVISED LANDSCAPE PLAN
JULY 15, 2024	03	REVISED DP SET - FOR SUBMISSION



REV.	DATE	NUMBER	DESCRIPTION		JULY 15, 2024	
	MAR 06, 2024	01	PRELIM LANDSCAPE PLAN	DATE		PLANTING PLAN
	MAR 29, 2024	02	REVISED LANDSCAPE PLAN	SCALE	1:100	
	JULY 15, 2024	03	REVISED DP SET - FOR SUBMISSION			L2
				DRAWN BY	RF	