


Electrical Requirements

120v 277v 347v

Sign #1
Sign Area
0.756 m2

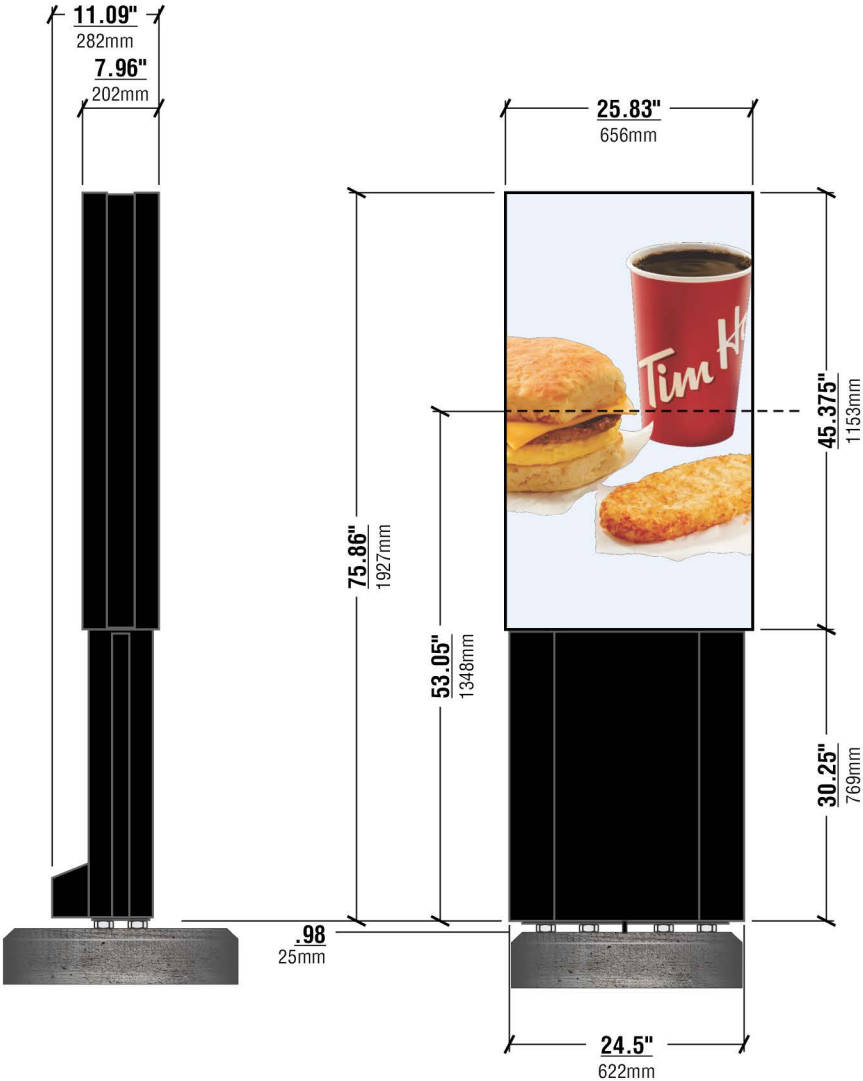

NOTES

MATERIAL SPECIFICATIONS

1. INTERNAL FRAME MATERIALS: 11 GA GALVANNEAL CS, POWDER COATED PANTONE PMS 425 (MATTE GREY)
2. BASEPLATE MATERIAL: 3/8" HSLA 44W, GALVANIZED AND POWDER COATED RAL9005 (MATTE BLACK)
3. EXTERNAL COVERS: 11 GA ALUMINUM, POWDER COATED RAL9005 (MATTE BLACK)
4. SECURITY: TAMPER RESISTANT RECESSED SECURITY MACHINE THREADED FASTENERS ON ALL EXTERIOR PANELS.
5. DIGITAL DISPLAY EQUIPMENT: LG OUTDOOR DISPLAY MODEL 49XE4F

POWER & DATA REQUIREMENTS

1. POWER SUPPLY: BRANCH CIRCUIT 120V SINGLE PHASE 60HZ 20A
2. DATA FEED: CAT6 CABLES WITH RG45 TERMINATION, 1 PER DISPLAY, 1 PER MEDIA PLAYER (IF PRESENT), AND REDUNDANT CABLES AS DESIRED.

TOTAL CABINET AREA = 0.756m2

RECEIVED
DVP498
2026-AUG-05
Current Planning

☐ Preliminary Artwork
☒ Approved for Production
October 29, 2025 T. Dodge



PRIDE SIGNS®

THIS ARTWORK IS THE PROPERTY OF PRIDE SIGNS LTD. AND MAY NOT BE USED IN WHOLE OR IN PART WITHOUT WRITTEN CONSENT FROM PRIDE SIGNS LTD. © 2019

255 PINEBUSH ROAD CAMBRIDGE ONTARIO CANADA TEL: 519.622.4040 FAX: 519.622.4031 WWW.PRIDESIGNS.COM



Tim Hortons




DRAWN BY: T. Dodge
DATE: August 26, 2024

Graphic rendition is representative of specific signage. Colour / dimensional / material details should be verified using reference drawing specifications. Pride Signs Ltd. is not responsible for inherent variations caused by display and/or print variations.

EXISTING PRE-SELL DISPLAY = 12.36 SF
NEW PRE-SELL DISPLAY = 13.96 SF

DESIGN NOTES:
LOADS AS PER BCBC - 2024
FOR Nanaimo, AREA:

WIND $q(1/50) = 0.48 \text{ kPa}$
SNOW $S_s = 2.1 \text{ kPa}$
 $S_r = 0.4 \text{ kPa}$

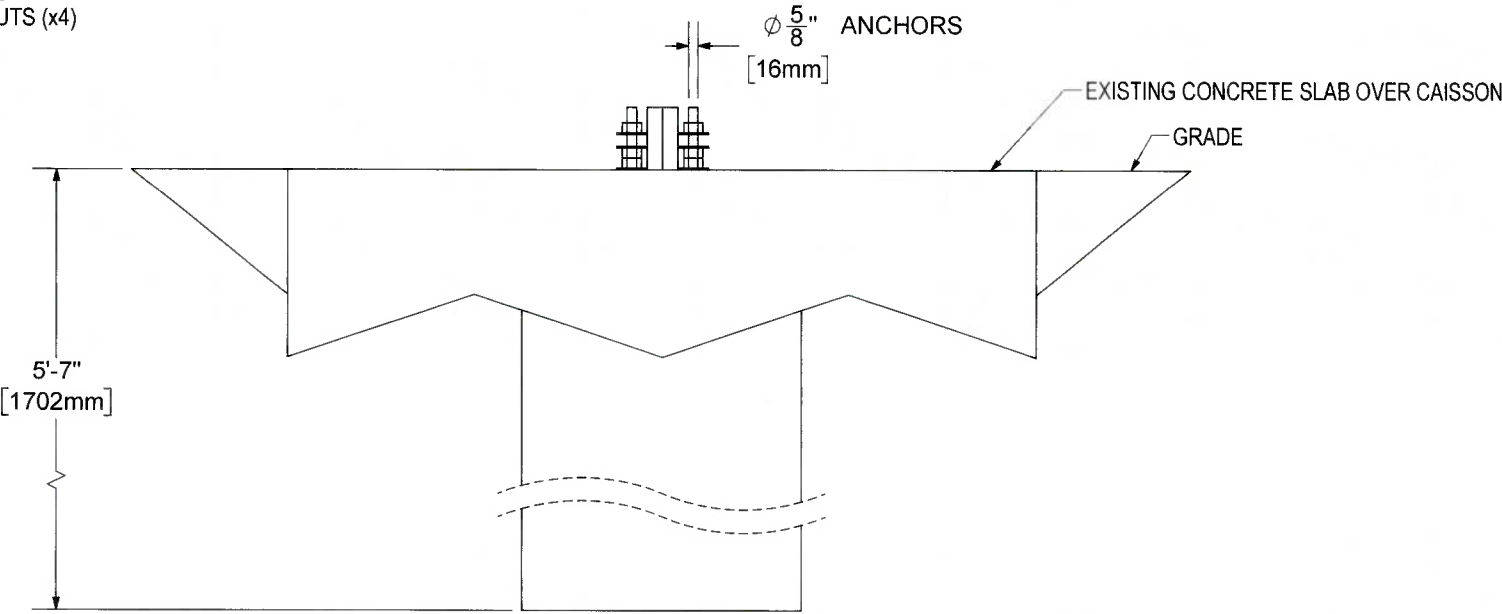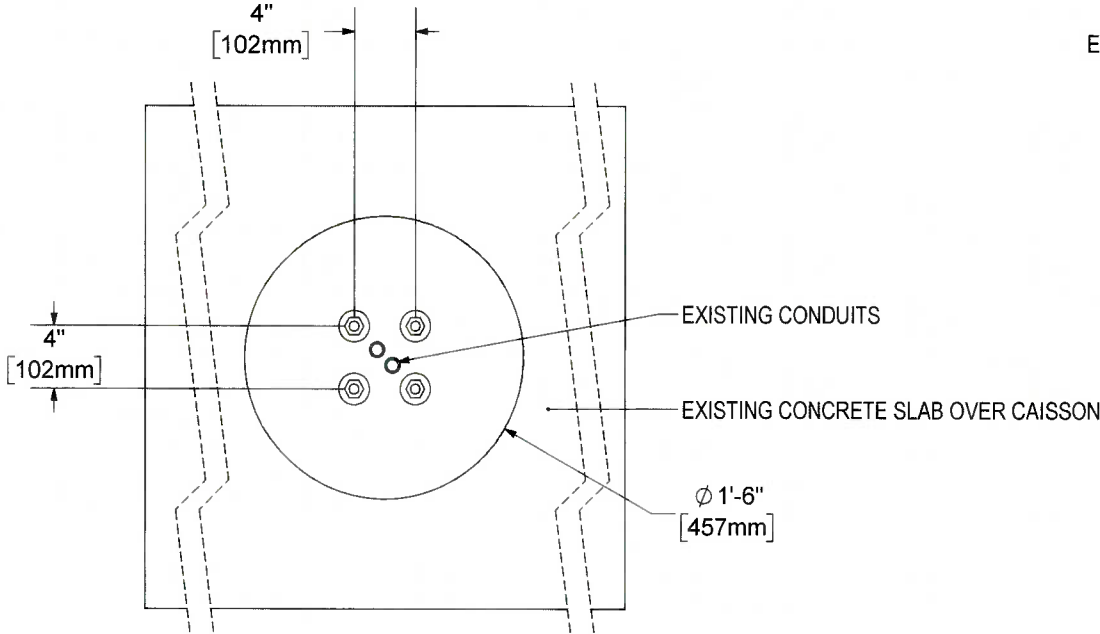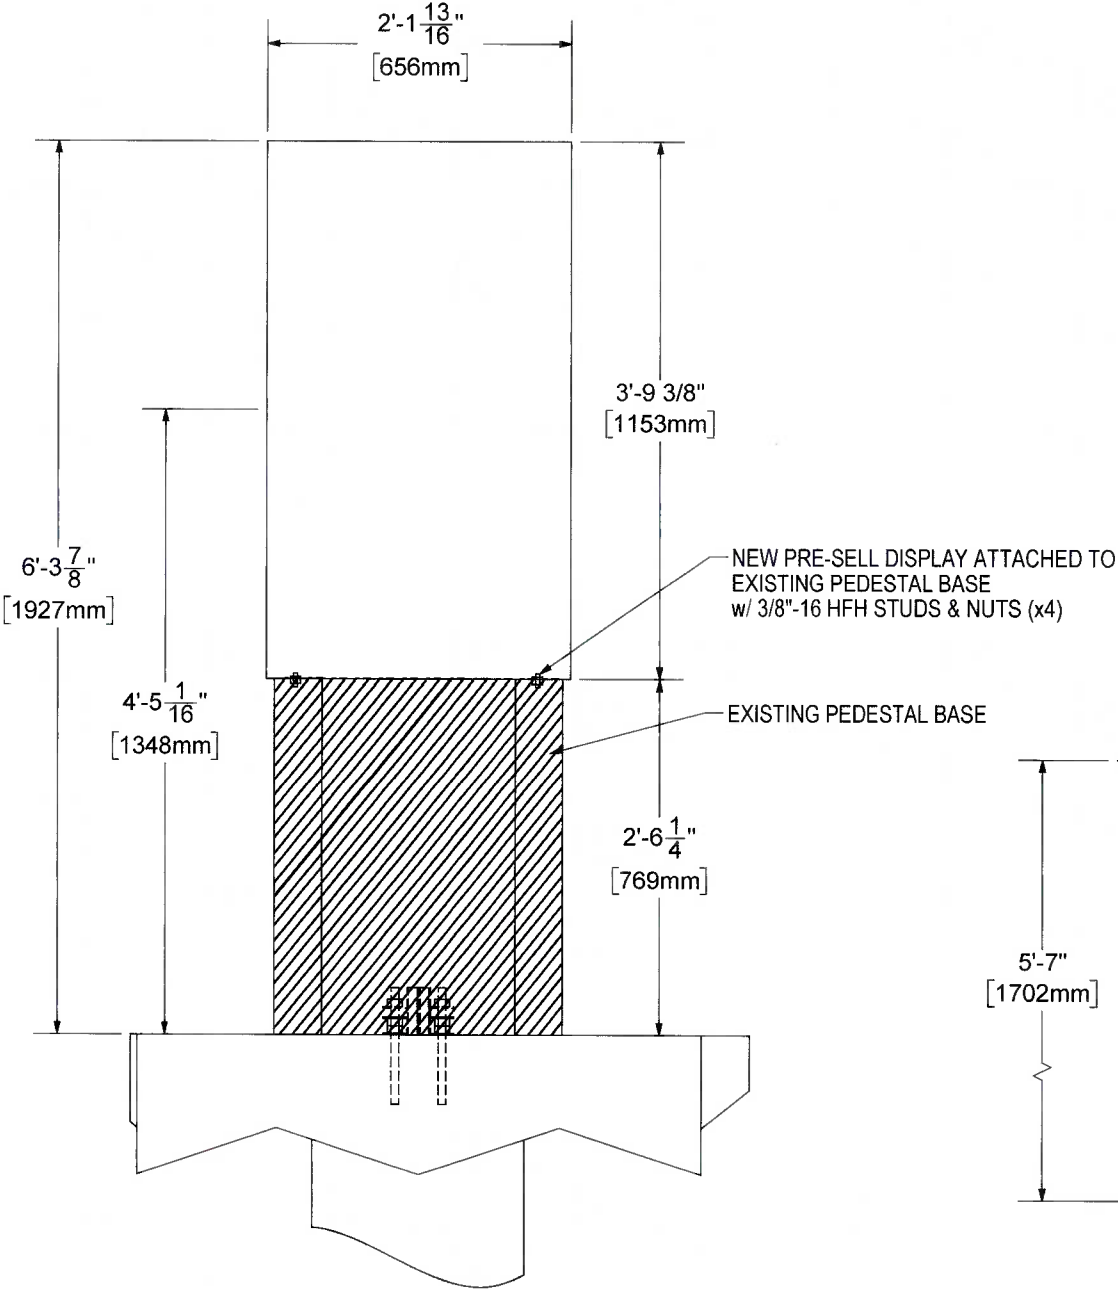

EXISTING CONCRETE
ANCHOR BOLTS



2026-JAN-28

PERMIT TO PRACTICE
1002417

RECEIVED
DVP498
2026-AUG-05
Current Planning

Scale: 3/4" = 1'-0"

Electrical Requirements

120v 277v 347v

Sign #2
Sign Area
2.286 m2



MATERIAL SPECIFICATIONS


1. INTERNAL FRAME MATERIALS: 11 GA GALVANNEAL CS, POWDER COATED PANTONE PMS 425 (MATTE GREY)
2. BASEPLATE MATERIAL: 3/8" HSLA 44W, GALVANIZED AND POWDER COATED RAL9005 (MATTE BLACK)
3. EXTERNAL COVER: 11 GA ALUMINUM, POWDER COATED RAL9005 (MATTE BLACK)
4. SECURITY: TAMPER RESISTANT RECESSED SECURITY MACHINE THREADED FASTENERS ON ALL EXTERIOR PANELS.
5. DIGITAL DISPLAY EQUIPMENT: LG OUTDOOR DISPLAY MODEL 49XE4F

POWER & DATA REQUIREMENTS

1. POWER SUPPLY: BRANCH CIRCUIT 120V SINGLE PHASE 60HZ 20A
2. DATA FEED: CAT6 CABLES WITH RG45 TERMINATION, 1 PER DISPLAY, 1 PER MEDIA PLAYER (IF PRESENT), AND REDUNDANT CABLES AS DESIRED.

TOTAL CABINET AREA = **2.286m²**

RECEIVED
DVP498
2026-AUG-05
Current Planning

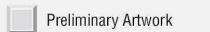

 Approved for Production

October 29, 2025

7. Dodge

DRAWN BY: T. Dodge
DATE: August 26, 2024

Graphic rendition is representative of specific signage. Colour / dimensional / material details should be verified using reference drawing specifications. Pride Signs Ltd. is not responsible for inherent variations caused by display and / or print variations.

**PRIDE SIGNS®**

THIS ARTWORK IS THE PROPERTY OF PRIDE SIGNS LTD. AND MAY NOT BE USED IN WHOLE OR IN PART WITHOUT WRITTEN CONSENT FROM PRIDE SIGNS LTD. © 2019

255 PINEBUSH ROAD CAMBRIDGE ONTARIO CANADA TEL: 519.622.4040 FAX: 519.622.4031 WWW.PRIDESIGNS.COM






sacace
SUN. ASSOCIATION SO. CARRA. / KOSOVEN CHANGING IN CARRA



Tim Hortons

DRAWN BY: T. Dodge
DATE: August 26, 2024

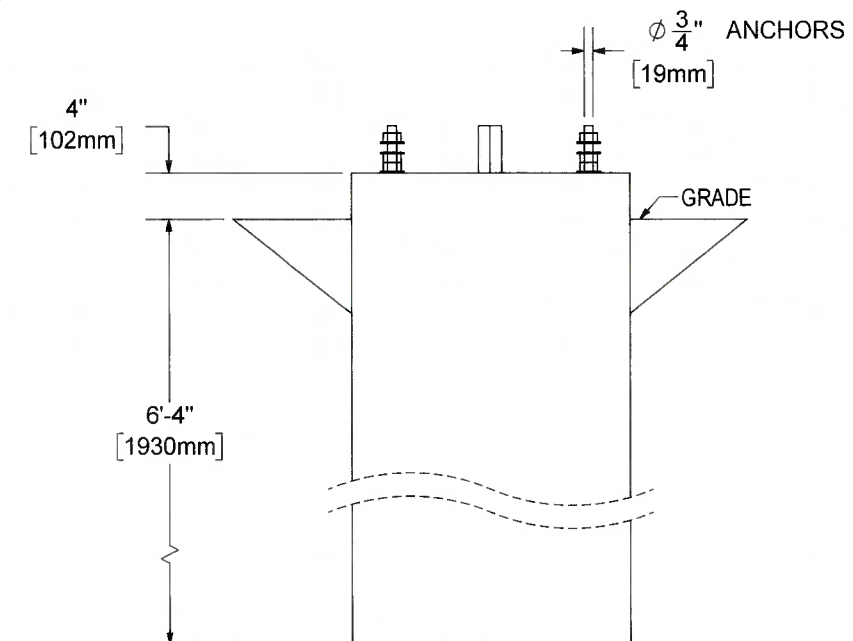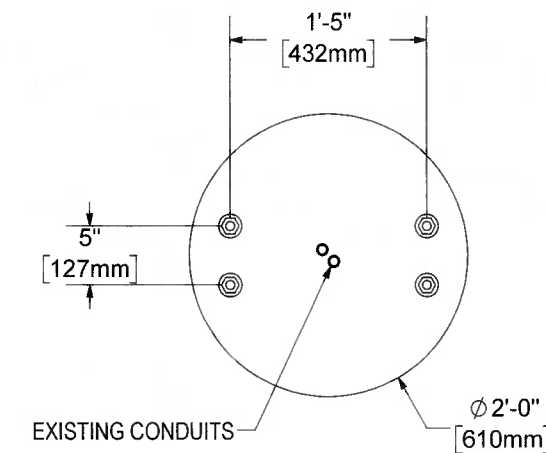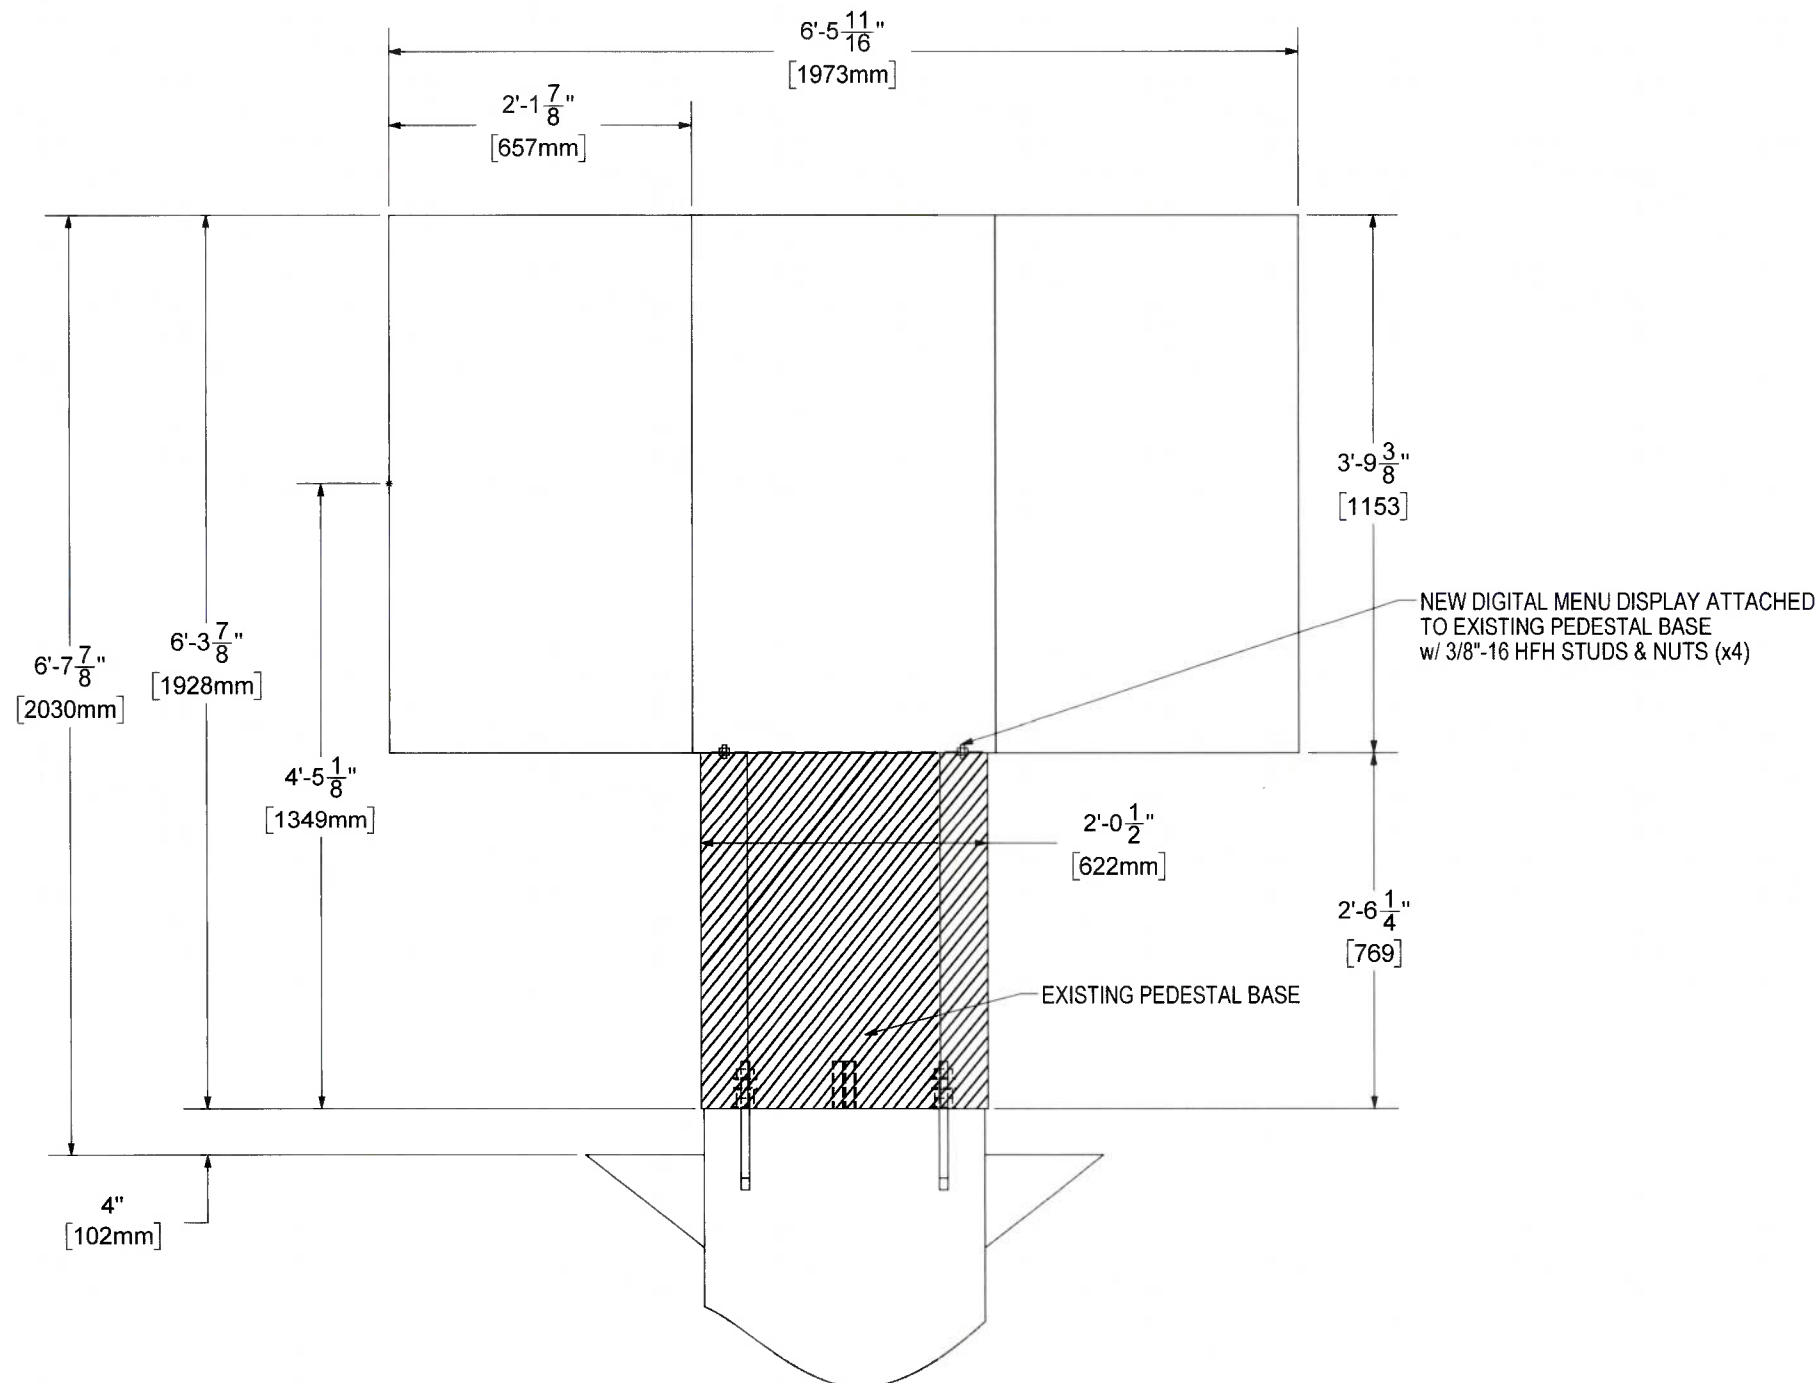EXISTING MENU BOARD = 26.72 SF
NEW MENU BOARD = 29.72 SFDESIGN NOTES:
LOADS AS PER BCBC - 2024 FOR
Nanaimo, AREA:WIND $q(1/50) = 0.48$ kPa
SNOW $S_s = 2.1$ kPa
 $S_r = 0.4$ kPaEXISTING CONCRETE
CAISSON / ANCHOR BOLTSPERMIT TO PRACTICE
1002417RECEIVED
DVP498
2026-AUG-05
Current Planning

S/s Digital Menu Board

Scale: 3/4" = 1'-0"

Drawing No.
ODMB_49 - Triple LG Display


Electrical Requirements

120v 277v 347v

Sign #3

Sign Area

2.286 m2

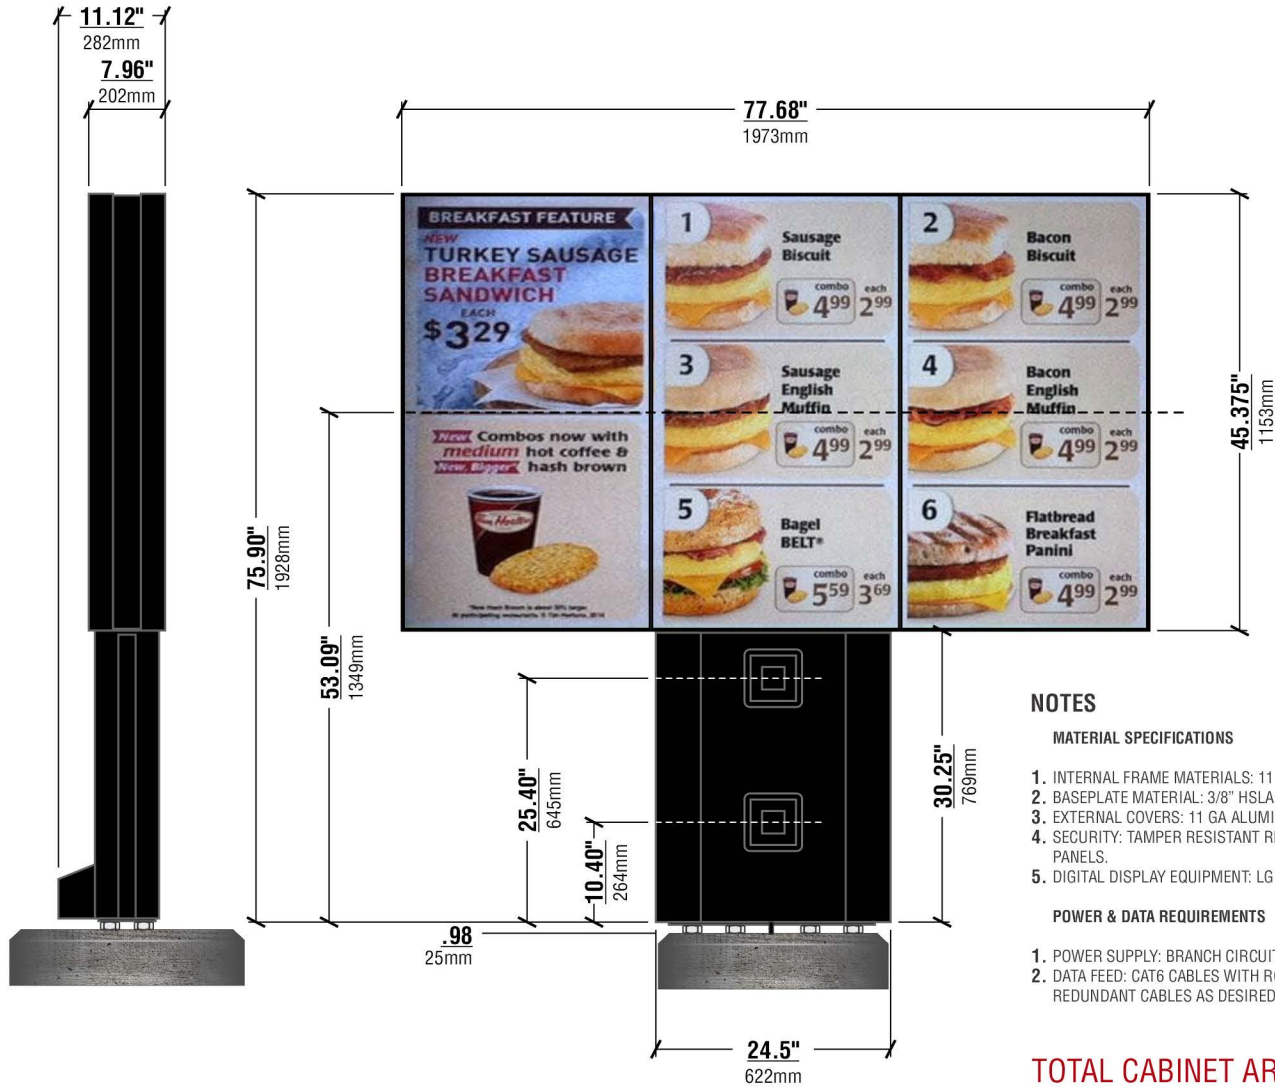

NOTES

MATERIAL SPECIFICATIONS

1. INTERNAL FRAME MATERIALS: 11 GA GALVANNEAL CS. POWDER COATED PANTONE PMS 425 (MATTE GREY)
2. BASEPLATE MATERIAL: 3/8" HSLA 44W, GALVANIZED AND POWDER COATED RAL9005 (MATTE BLACK)
3. EXTERNAL COVERS: 11 GA ALUMINUM, POWDER COATED RAL9005 (MATTE BLACK)
4. SECURITY: TAMPER RESISTANT RECESSED SECURITY MACHINE THREADED FASTENERS ON ALL EXTERIOR PANELS.
5. DIGITAL DISPLAY EQUIPMENT: LG OUTDOOR DISPLAY MODEL 49XE4F

POWER & DATA REQUIREMENTS

1. POWER SUPPLY: BRANCH CIRCUIT 120V SINGLE PHASE 60HZ 20A
2. DATA FEED: CAT6 CABLES WITH RG45 TERMINATION, 1 PER DISPLAY, 1 PER MEDIA PLAYER (IF PRESENT), AND REDUNDANT CABLES AS DESIRED.

TOTAL CABINET AREA = 2.286m2

RECEIVED
DVP498
2026-AUG-05
Current Planning

Preliminary Artwork
Approved for Production
October 29, 2025 T. Dodge



PRIDE SIGNS




THIS ARTWORK IS THE PROPERTY OF PRIDE SIGNS LTD. AND MAY NOT BE USED IN WHOLE OR IN PART WITHOUT WRITTEN CONSENT FROM PRIDE SIGNS LTD. © 2019
255 PINEBUSH ROAD CAMBRIDGE ONTARIO CANADA TEL: 519.622.4040 FAX: 519.622.4031 WWW.PRIDESIGNS.COM



Tim Hortons

DRAWN BY: T. Dodge
DATE: August 26, 2024


Graphic rendition is representative of specific signage. Colour / dimensional / material details should be verified using reference drawing specifications. Pride Signs Ltd. is not responsible for inherent variations caused by display and/or print variations.

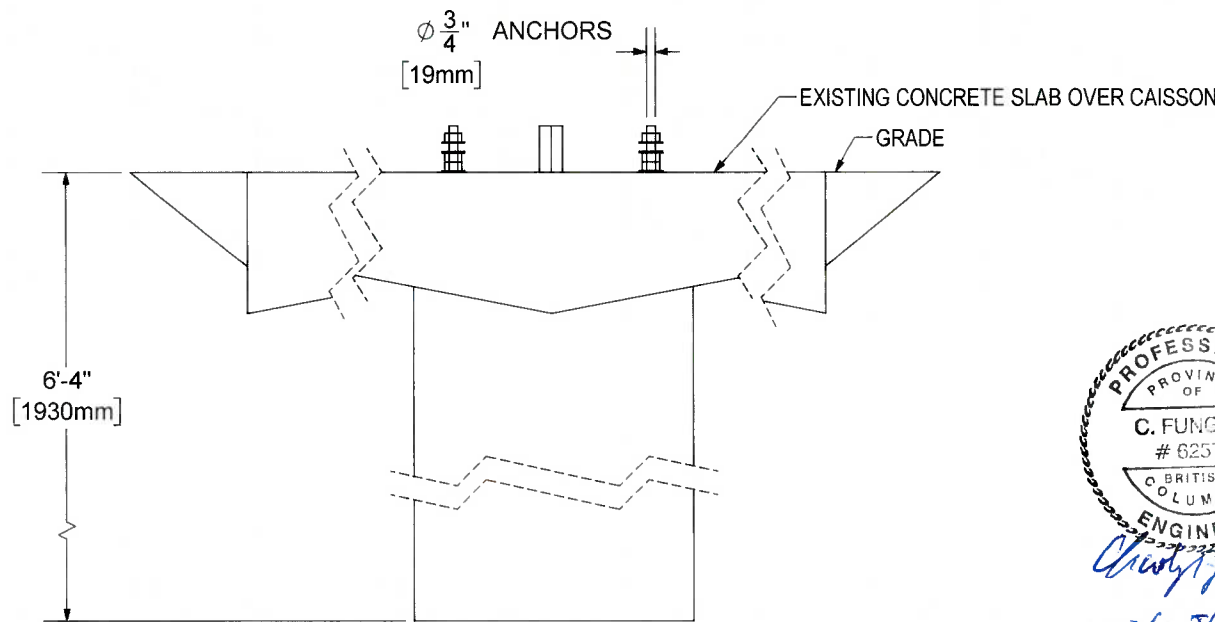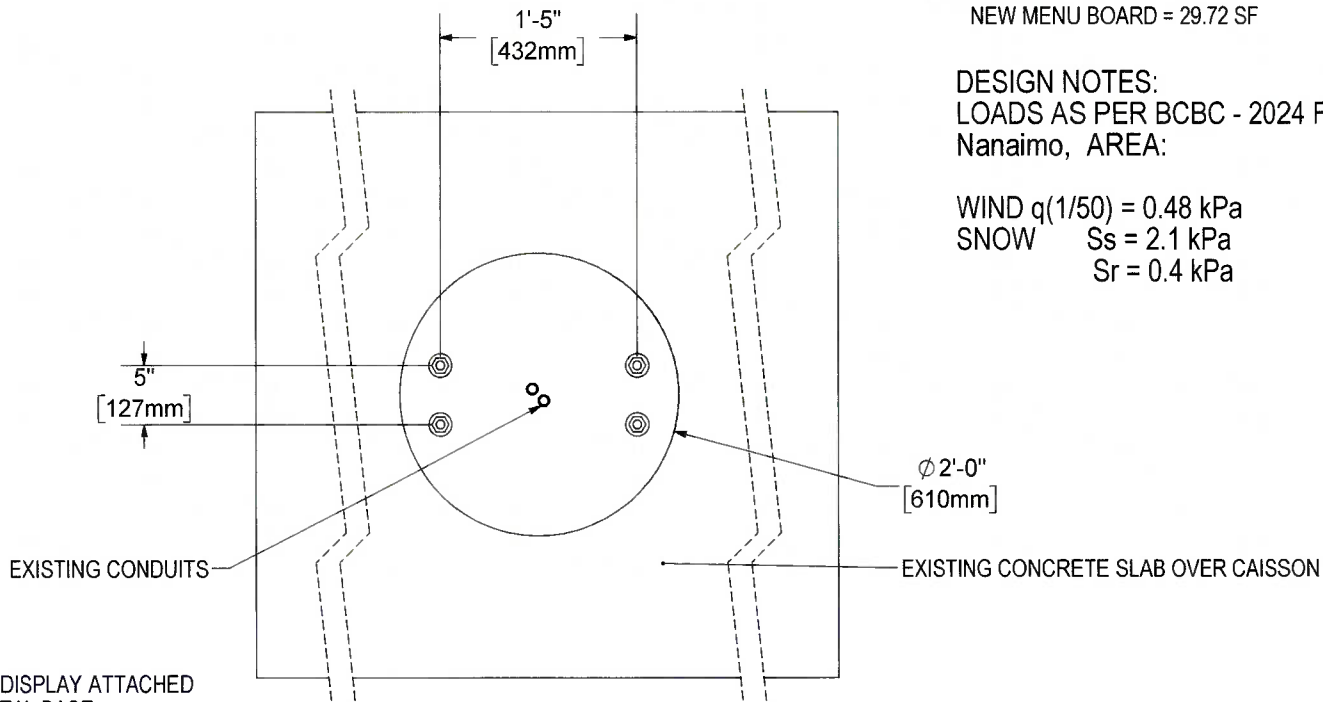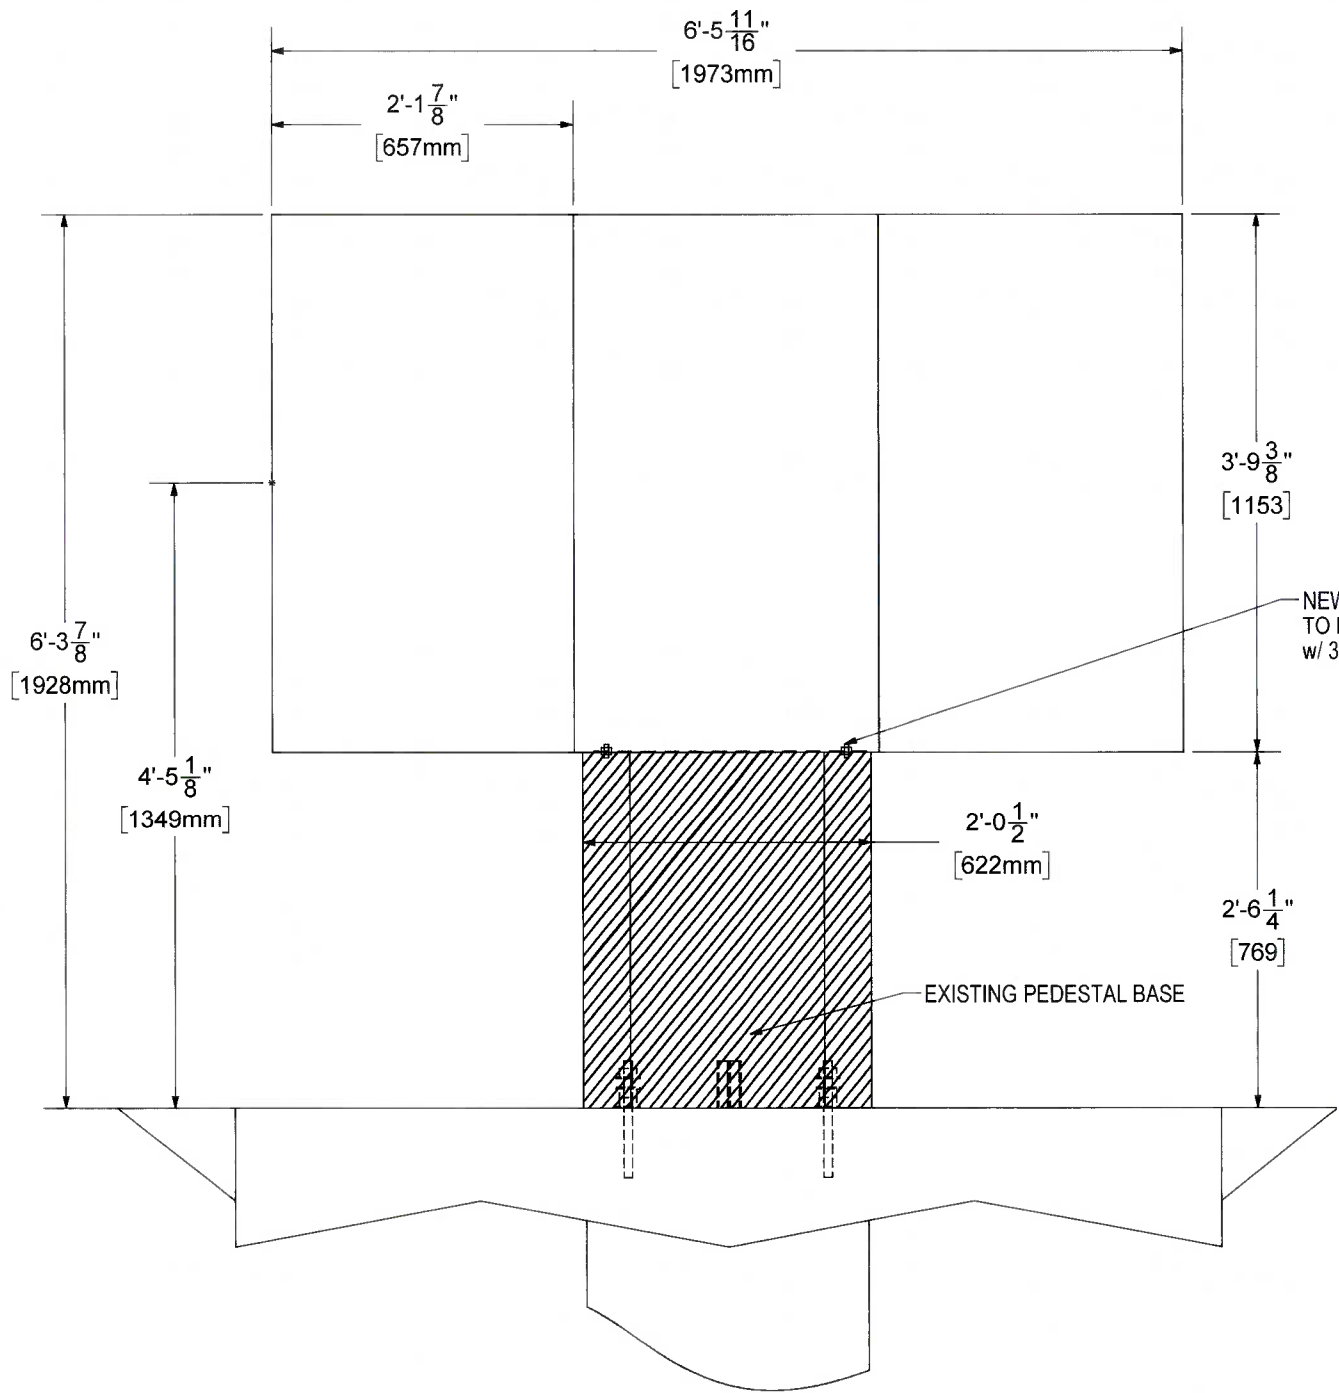

EXISTING MENU BOARD = 26.72 SF
NEW MENU BOARD = 29.72 SF

DESIGN NOTES:
LOADS AS PER BCBC - 2024 FOR
Nanaimo, AREA:

WIND $q(1/50) = 0.48 \text{ kPa}$
SNOW $S_s = 2.1 \text{ kPa}$
 $S_r = 0.4 \text{ kPa}$

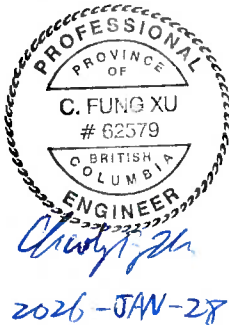

EXISTING CONCRETE
ANCHOR BOLTS

RECEIVED
DVP498
2026-AUG-05
Current Planning

PERMIT TO PRACTICE
1002417



PRIDE SIGNS

INTERNATIONAL
SIGN ASSOCIATION

sacace



THIS STRUCTURAL DRAWING IS THE PROPERTY OF PRIDE SIGNS LIMITED AND MAY NOT BE USED IN WHOLE OR PART WITHOUT THE WRITTEN CONSENT FROM PRIDE SIGNS LIMITED. © 2023
255 PINEBUSH ROAD, CAMBRIDGE, ON, CANADA N1T 1B9 - TEL 519 622.4040 - WWW.PRIDESIGNS.COM

UL FILE # E500193

DRAWN BY: N. KHALES

15 Dec 25

CHECKED BY:

CUT FILE:

WEIGHT: 584 LBS

TIM HORTONS

519 Fifth St.
Nanaimo, BC

MENU BOARD DIGITAL DISPLAY

01 RELEASED FOR PERMITS

N. KHALES 15-Dec-25

UL REQUIREMENT:

SIGN PROGRAM: SIGN LABEL -

TOTAL AMP DRAW: -

ENVIRONMENTAL LOCATION: -
DISCONNECT SWITCH: N/A -