


Electrical Requirements

120v 277v 347v

Sign #1
Sign Area
0.756m2

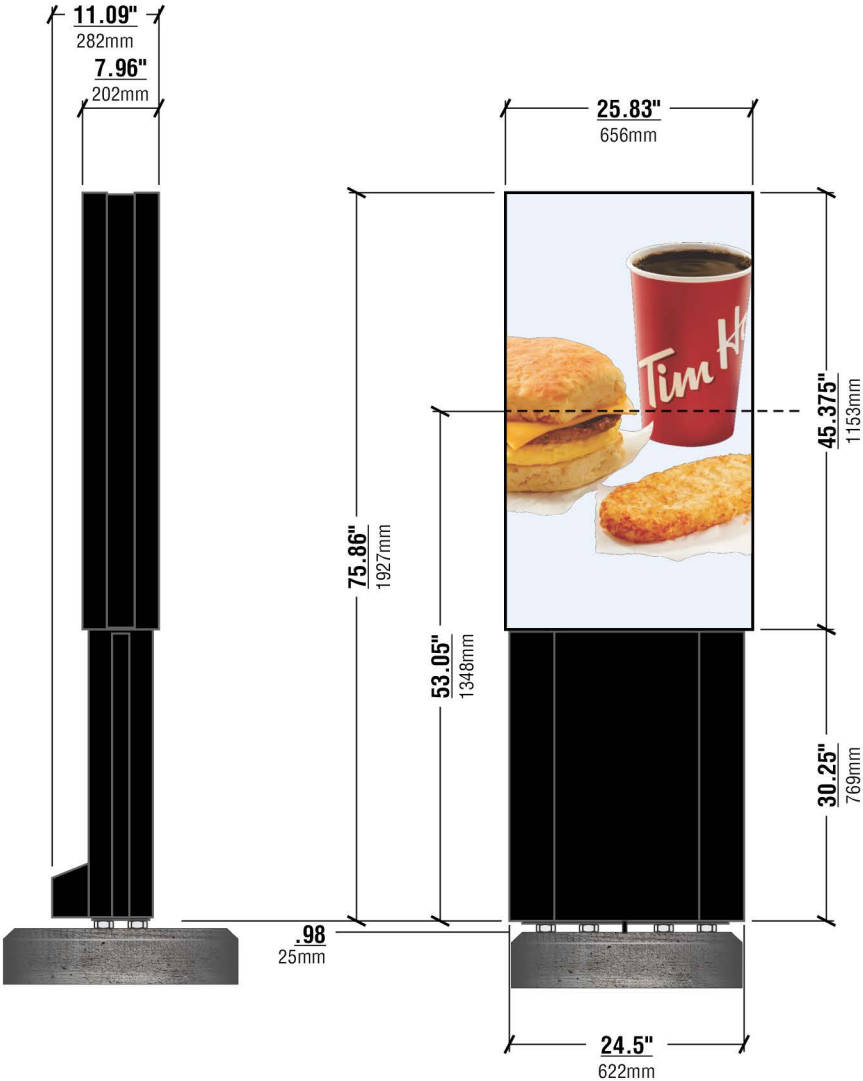

NOTES

MATERIAL SPECIFICATIONS

1. INTERNAL FRAME MATERIALS: 11 GA GALVANNEAL CS, POWDER COATED PANTONE PMS 425 (MATTE GREY)
2. BASEPLATE MATERIAL: 3/8" HSLA 44W, GALVANIZED AND POWDER COATED RAL9005 (MATTE BLACK)
3. EXTERNAL COVERS: 11 GA ALUMINUM, POWDER COATED RAL9005 (MATTE BLACK)
4. SECURITY: TAMPER RESISTANT RECESSED SECURITY MACHINE THREADED FASTENERS ON ALL EXTERIOR PANELS.
5. DIGITAL DISPLAY EQUIPMENT: LG OUTDOOR DISPLAY MODEL 49XE4F

POWER & DATA REQUIREMENTS

1. POWER SUPPLY: BRANCH CIRCUIT 120V SINGLE PHASE 60HZ 20A
2. DATA FEED: CAT6 CABLES WITH RG45 TERMINATION, 1 PER DISPLAY, 1 PER MEDIA PLAYER (IF PRESENT), AND REDUNDANT CABLES AS DESIRED.

TOTAL CABINET AREA = 0.756m2

RECEIVED
DVP499
2026-AUG-13
Current Planning

☐ Preliminary Artwork
☒ Approved for Production
October 29, 2025 T. Dodge



PRIDE SIGNS®

THIS ARTWORK IS THE PROPERTY OF PRIDE SIGNS LTD. AND MAY NOT BE USED IN WHOLE OR IN PART WITHOUT WRITTEN CONSENT FROM PRIDE SIGNS LTD. © 2019
255 PINEBUSH ROAD CAMBRIDGE ONTARIO CANADA TEL: 519.622.4040 FAX: 519.622.4031 WWW.PRIDESIGNS.COM





2320 Northfield Rd, #101, Nanaimo, BC V9S 3C2

Tim Hortons

DRAWN BY: T. Dodge
DATE: August 26, 2024


Graphic rendition is representative of specific signage. Colour / dimensional / material details should be verified using reference drawing specifications. Pride Signs Ltd. is not responsible for inherent variations caused by display and/or print variations.

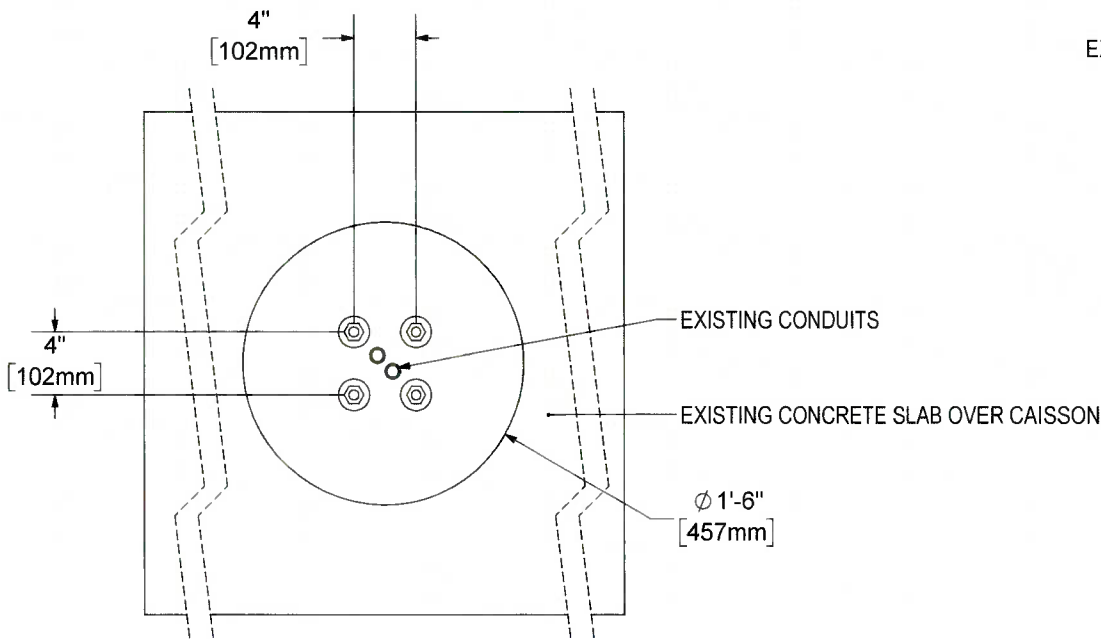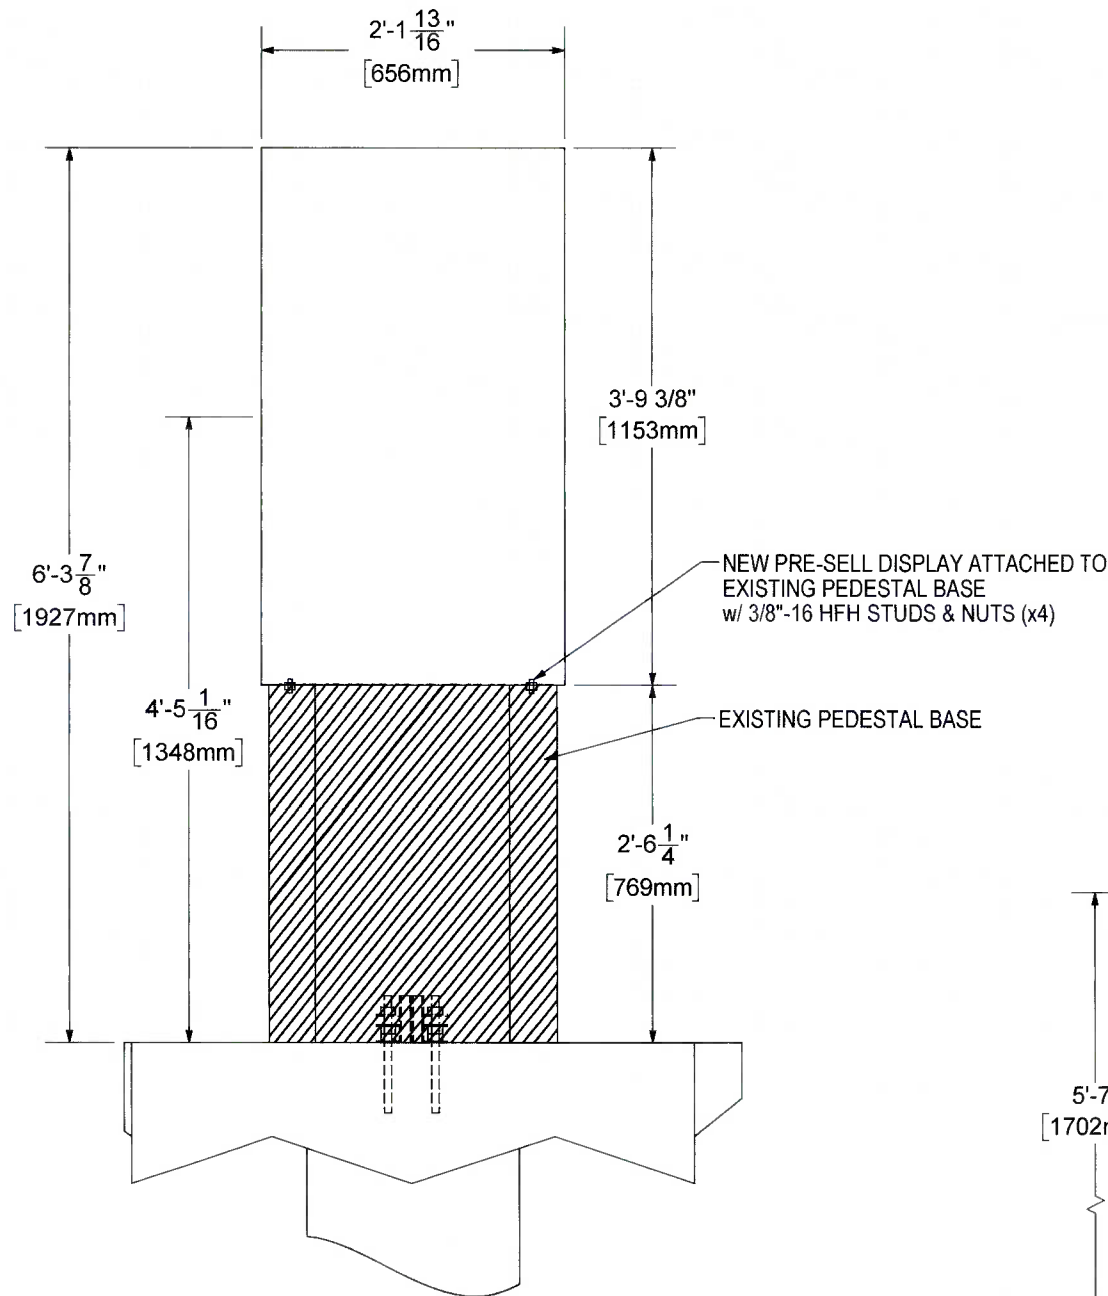

EXISTING PRE-SELL DISPLAY = 12.36 SF
NEW PRE-SELL DISPLAY = 13.96 SF

DESIGN NOTES:
LOADS AS PER BCBC - 2024 FOR
Nanaimo, AREA:

WIND $q(1/50) = 0.48 \text{ kPa}$
SNOW $S_s = 2.1 \text{ kPa}$
 $S_r = 0.4 \text{ kPa}$

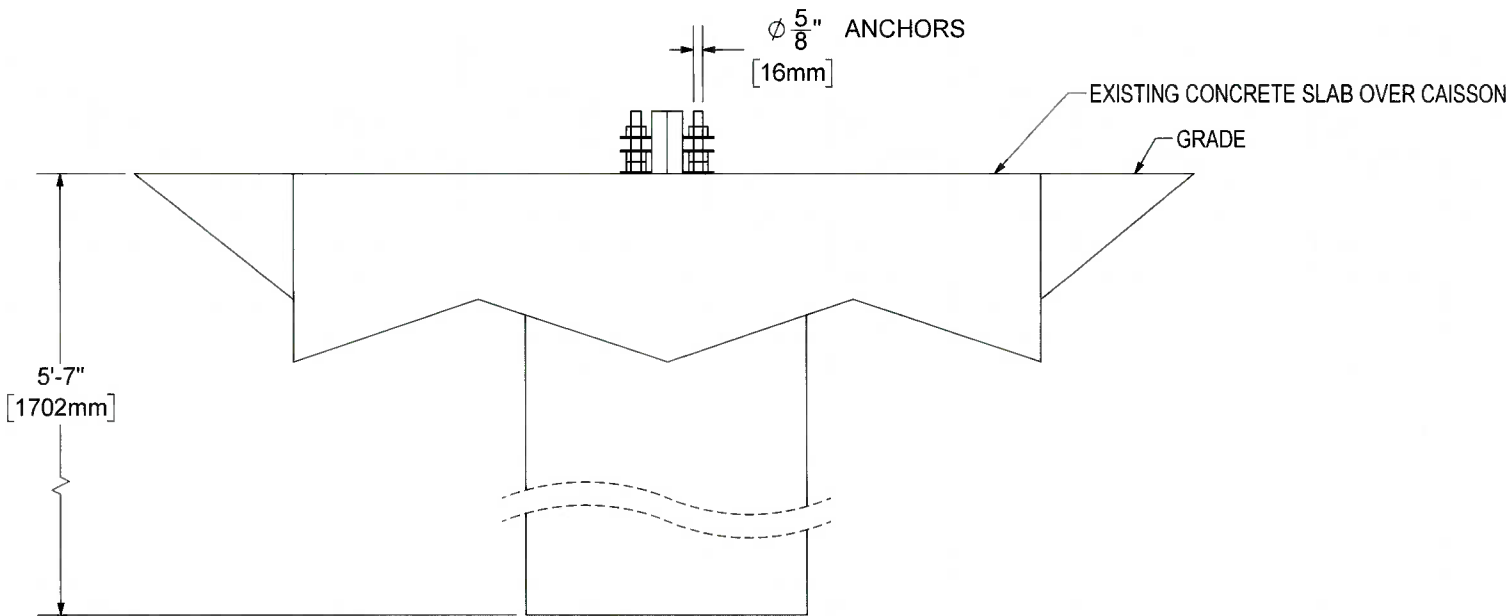

EXISTING CONCRETE
ANCHOR BOLTS



24/FEB/2026
PERMIT TO PRACTICE
1002417

RECEIVED
DVP499
2026-AUG-13
Current Planning



PRIDE SIGNS



INTERNATIONAL
SIGN ASSOCIATION

sacace



THIS STRUCTURAL DRAWING IS THE PROPERTY OF PRIDE SIGNS LIMITED AND MAY NOT BE USED IN WHOLE OR PART WITHOUT THE WRITTEN CONSENT FROM PRIDE SIGNS LIMITED. ©2023
255 PINEBUSH ROAD, CAMBRIDGE, ON, CANADA N1T 1B9 - TEL: 519.622.4040 - WWW.PRIDESIGNS.COM

UL FILE # E500193

DRAWN BY: N. KHALES

18-Feb-26

CHECKED BY:

CUT FILE:

WEIGHT: 291 LBS

TIM HORTONS

2320 Northfield Rd #101
Nanaimo, BC

PRE-SELL DIGITAL DISPLAY

01 RELEASE FOR PERMITS

N. KHALES 18-Feb-26

UL REQUIREMENT:

TOTAL AMP DRAW:

SIGN PROGRAM: SIGN LABEL -

ENVIRONMENTAL LOCATION: -

DISCONNECT SWITCH: N/A -

S/s Digital Menu Board


Scale: 3/4" = 1'-0"

Drawing No.
ODMB_49 - Triple LG Display

Electrical Requirements

120v 277v 347v

Sign #2
Sign Area
2.286m2

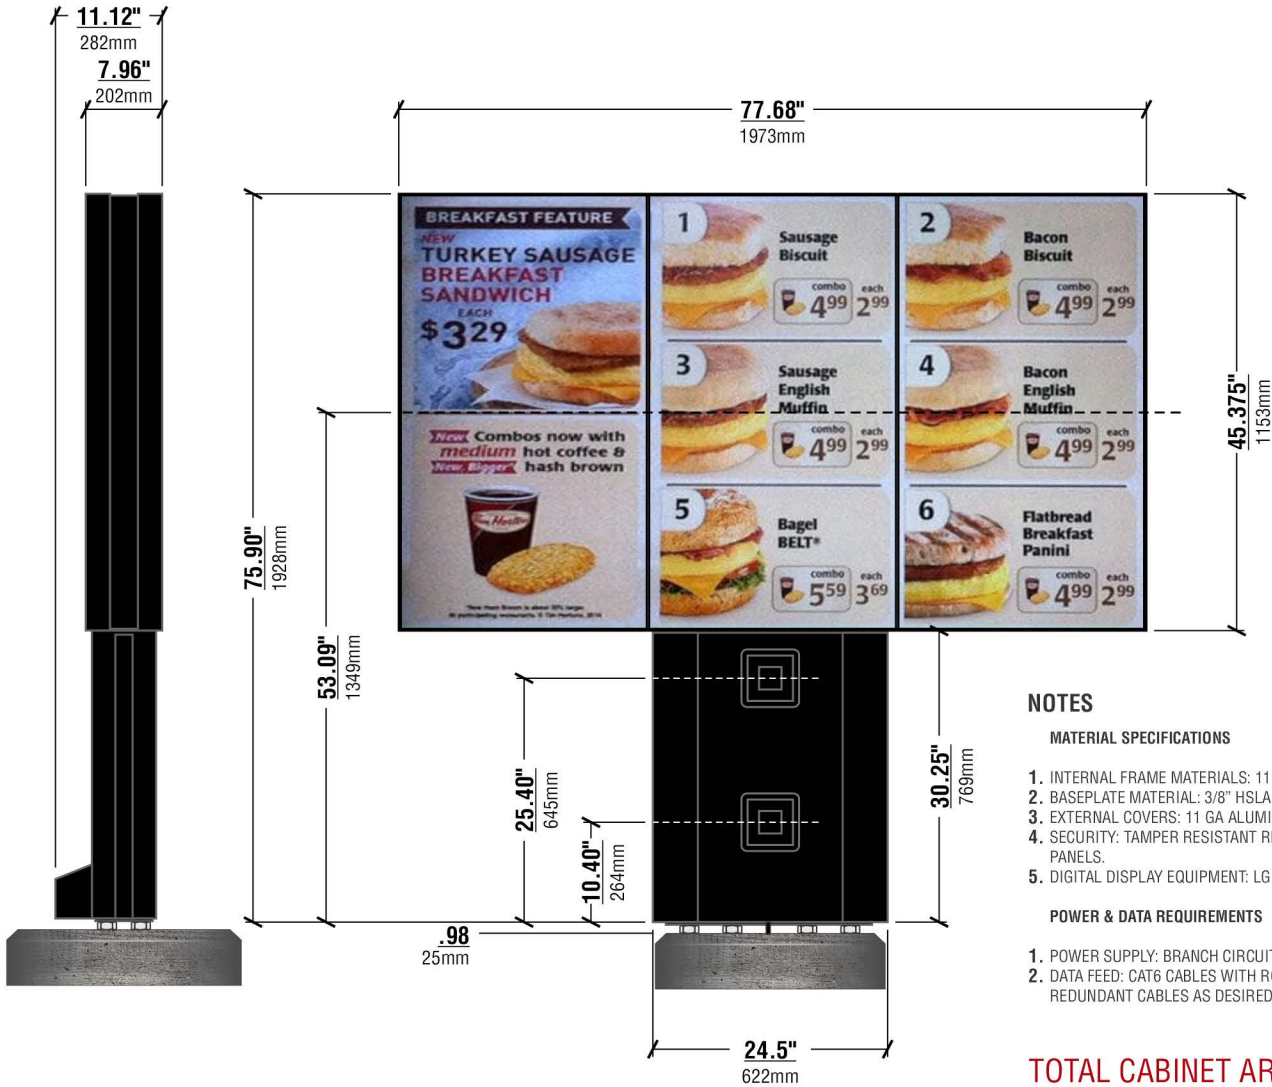

NOTES

MATERIAL SPECIFICATIONS

1. INTERNAL FRAME MATERIALS: 11 GA GALVANNEAL CS. POWDER COATED PANTONE PMS 425 (MATTE GREY)
2. BASEPLATE MATERIAL: 3/8" HSLA 44W, GALVANIZED AND POWDER COATED RAL9005 (MATTE BLACK)
3. EXTERNAL COVERS: 11 GA ALUMINUM, POWDER COATED RAL9005 (MATTE BLACK)
4. SECURITY: TAMPER RESISTANT RECESSED SECURITY MACHINE THREADED FASTENERS ON ALL EXTERIOR PANELS.
5. DIGITAL DISPLAY EQUIPMENT: LG OUTDOOR DISPLAY MODEL 49XE4F

POWER & DATA REQUIREMENTS

1. POWER SUPPLY: BRANCH CIRCUIT 120V SINGLE PHASE 60HZ 20A
2. DATA FEED: CAT6 CABLES WITH RG45 TERMINATION, 1 PER DISPLAY, 1 PER MEDIA PLAYER (IF PRESENT), AND REDUNDANT CABLES AS DESIRED.

TOTAL CABINET AREA = 2.286m2

RECEIVED
DVP499
2026-AUG-13
Current Planning

Preliminary Artwork
Approved for Production
October 29, 2025 T. Dodge



PRIDE SIGNS

THIS ARTWORK IS THE PROPERTY OF PRIDE SIGNS LTD. AND MAY NOT BE USED IN WHOLE OR IN PART WITHOUT WRITTEN CONSENT FROM PRIDE SIGNS LTD. © 2019
255 PINEBUSH ROAD CAMBRIDGE ONTARIO CANADA TEL: 519.622.4040 FAX: 519.622.4031 WWW.PRIDESIGNS.COM



2320 Northfield Rd, #101, Nanaimo, BC V9S 3C2






DRAWN BY: T. Dodge
DATE: August 26, 2024

Graphic rendition is representative of specific signage. Colour / dimensional / material details should be verified using reference drawing specifications. Pride Signs Ltd. is not responsible for inherent variations caused by display and/or print variations.

EXISTING MENU BOARD = 26.72 SF
NEW MENU BOARD = 29.72 SF

DESIGN NOTES:
LOADS AS PER BCBC - 2024 FOR
Nanaimo, AREA:

WIND $q(1/50) = 0.48$ kPa
SNOW $S_s = 2.1$ kPa
 $S_r = 0.4$ kPa

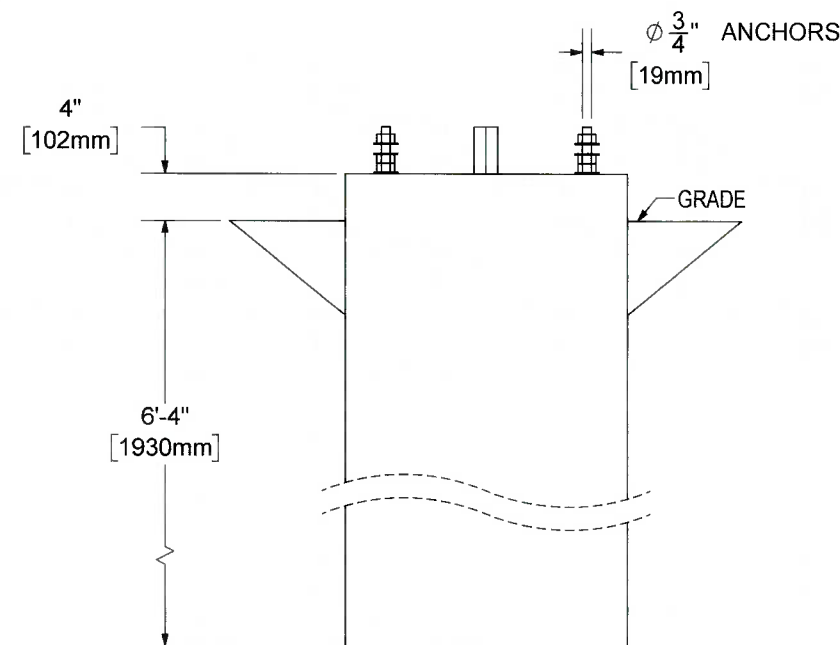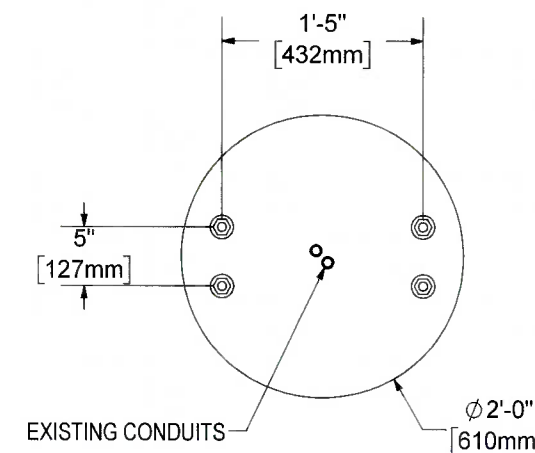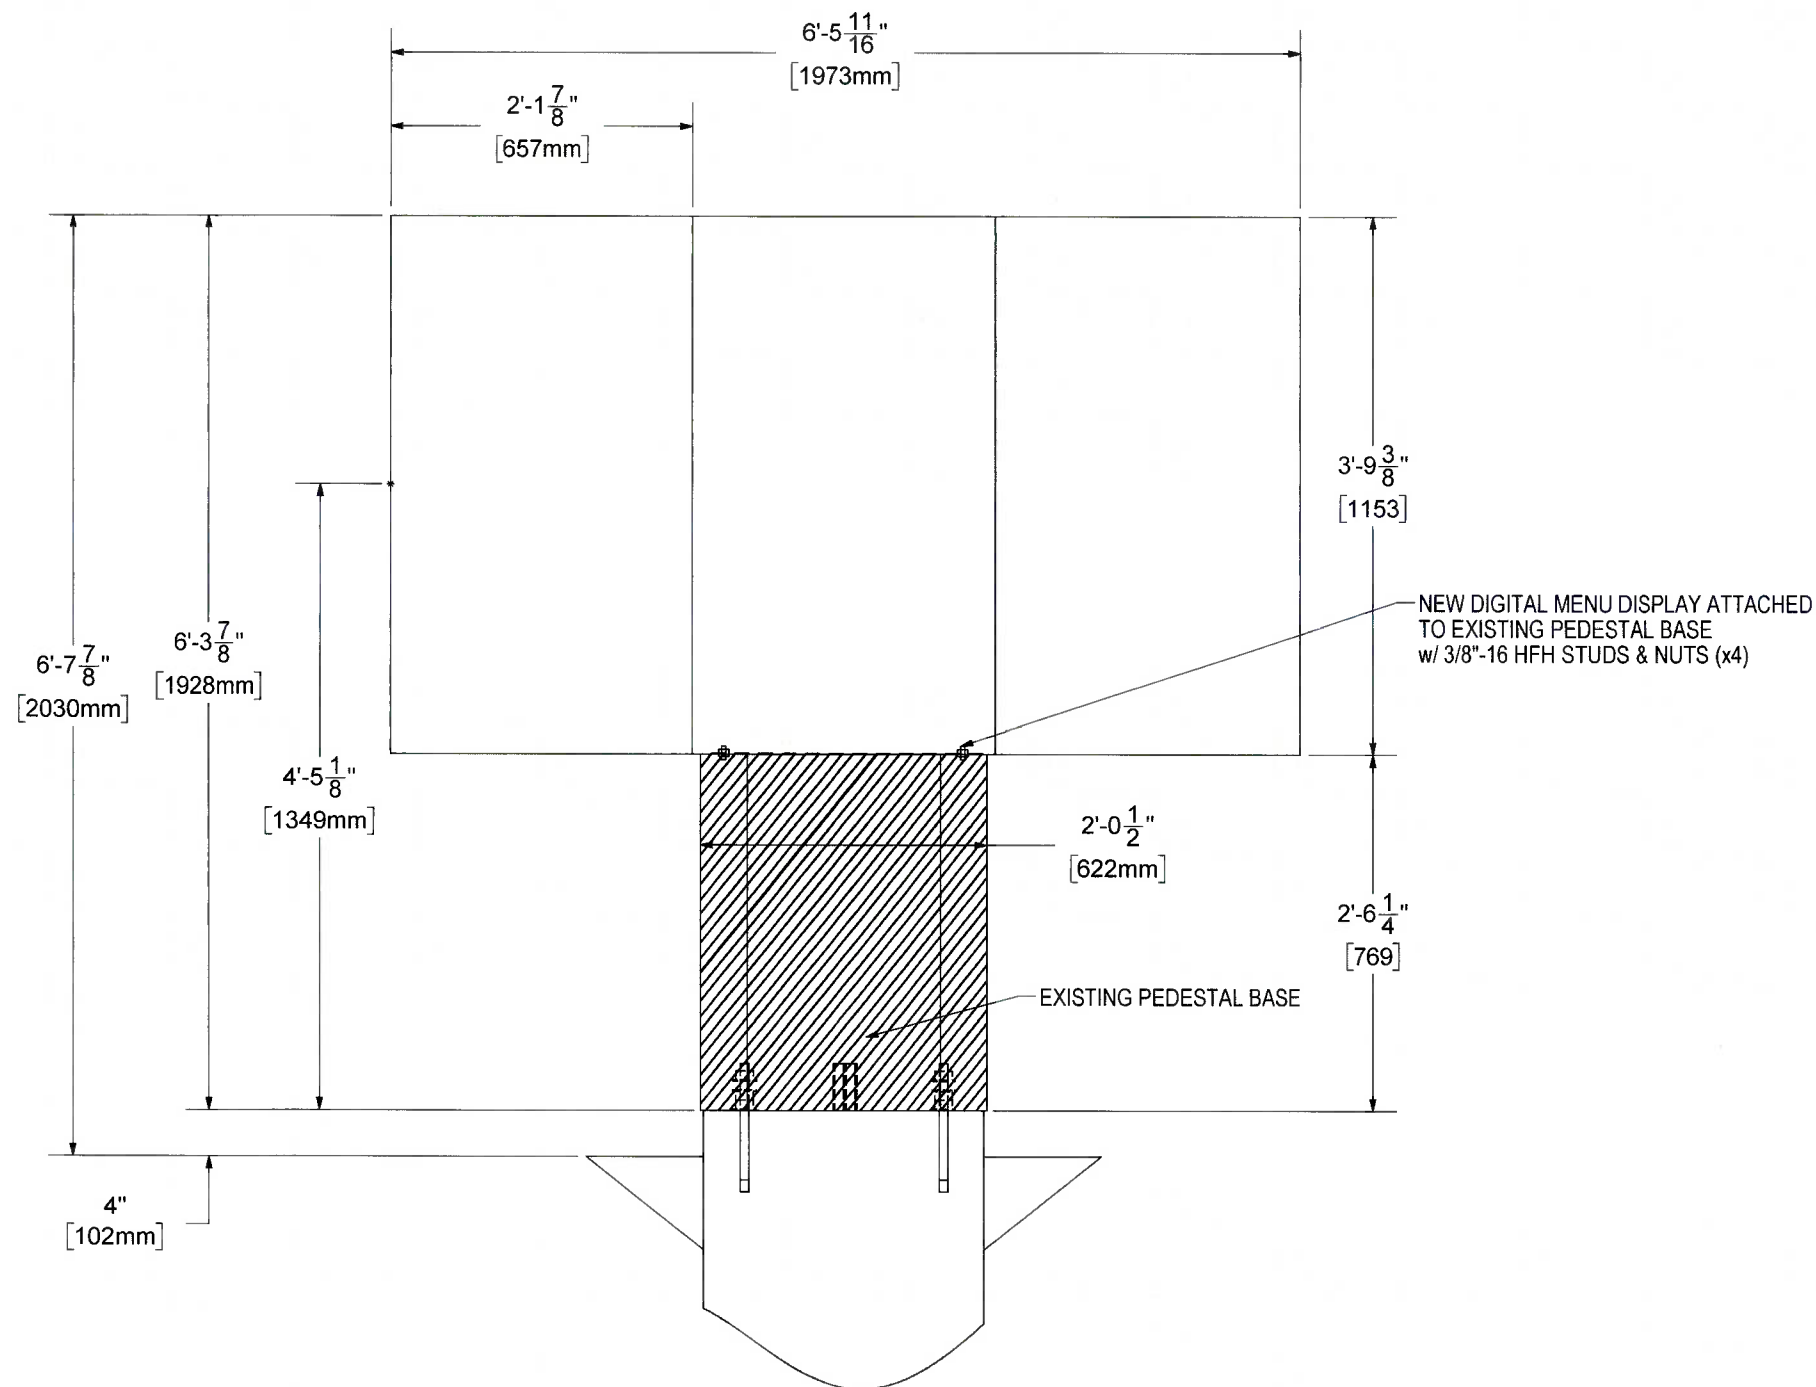

EXISTING CONCRETE
CAISSON / ANCHOR BOLTS



PERMIT TO PRACTICE

1002917

24/FEB/2026

RECEIVED

DVP499

2026-AUG-13

Current Planning



PRIDE SIGNS



INTERNATIONAL
SIGN ASSOCIATION
THIS STRUCTURAL DRAWING IS THE PROPERTY OF PRIDE SIGNS LIMITED AND MAY NOT BE USED IN WHOLE OR PART WITHOUT THE WRITTEN CONSENT FROM PRIDE SIGNS LIMITED. ©2023

sacace



UL FILE # E500193

DRAWN BY: N. KHALES

18-Feb-26

CHECKED BY:

CUT FILE:

WEIGHT: 584 LBS

TIM HORTONS

2320 Northfield Rd #101
Nanaimo, BC

MENU BOARD DIGITAL DISPLAY

01 RELEASE FOR PERMITS

N. KHALES 18-Feb-26

UL REQUIREMENT:


TOTAL AMP DRAW:

SIGN PROGRAM: SIGN LABEL -

ENVIRONMENTAL LOCATION: -
DISCONNECT SWITCH: N/A -

S/s Digital Menu Board

Scale: 3/4" = 1'-0"

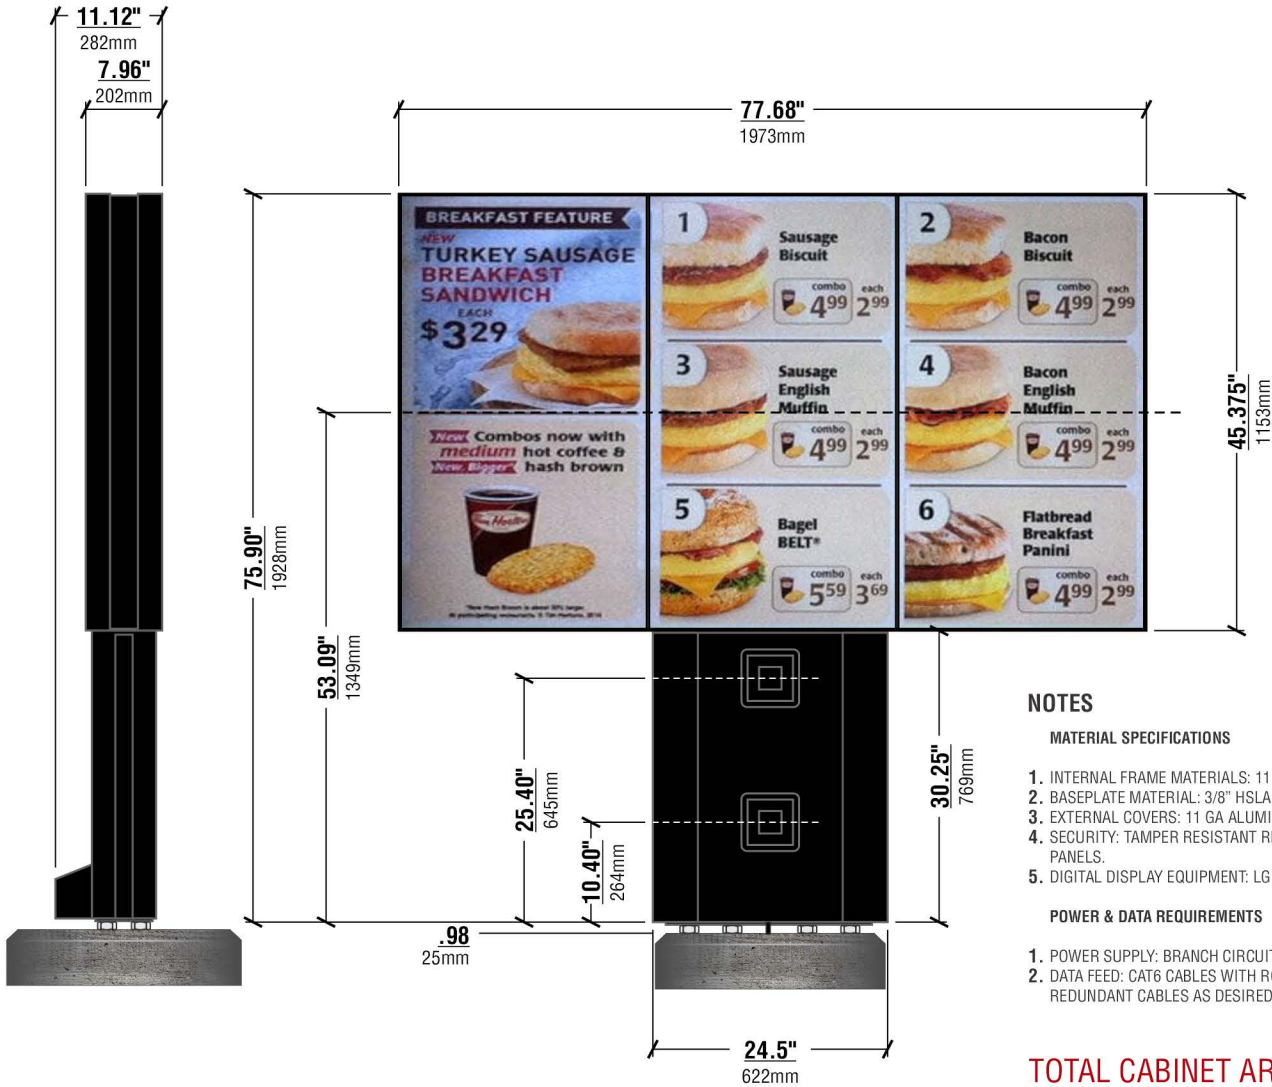

NOTES

MATERIAL SPECIFICATIONS

- 1. INTERNAL FRAME MATERIALS: 11 GA GALVANNEAL CS. POWDER COATED PANTONE PMS 425 (MATTE GREY)
- 2. BASEPLATE MATERIAL: 3/8" HSLA 44W, GALVANIZED AND POWDER COATED RAL9005 (MATTE BLACK)
- 3. EXTERNAL COVERS: 11 GA ALUMINUM, POWDER COATED RAL9005 (MATTE BLACK)
- 4. SECURITY: TAMPER RESISTANT RECESSED SECURITY MACHINE THREADED FASTENERS ON ALL EXTERIOR PANELS.
- 5. DIGITAL DISPLAY EQUIPMENT: LG OUTDOOR DISPLAY MODEL 49XE4F

POWER & DATA REQUIREMENTS

- 1. POWER SUPPLY: BRANCH CIRCUIT 120V SINGLE PHASE 60HZ 20A
- 2. DATA FEED: CAT6 CABLES WITH RG45 TERMINATION, 1 PER DISPLAY, 1 PER MEDIA PLAYER (IF PRESENT), AND REDUNDANT CABLES AS DESIRED.

TOTAL CABINET AREA = 2.286m2

Drawing No.
ODMB_49 - Triple LG Display

Electrical Requirements

120v 277v 347v

Sign #3
Sign Area
2.286m2

Preliminary Artwork
Approved for Production
October 29, 2025 T. Dodge

RECEIVED
DVP499
2026-AUG-13
Current Planning

DRAWN BY: T. Dodge
DATE: August 26, 2024

Graphic rendition is representative of specific signage. Colour / dimensional / material details should be verified using reference drawing specifications. Pride Signs Ltd. is not responsible for inherent variations caused by display and/or print variations.






PRIDE SIGNS

THIS ARTWORK IS THE PROPERTY OF PRIDE SIGNS LTD. AND MAY NOT BE USED IN WHOLE OR IN PART WITHOUT WRITTEN CONSENT FROM PRIDE SIGNS LTD. © 2019
255 PINEBUSH ROAD CAMBRIDGE ONTARIO CANADA TEL: 519.622.4040 FAX: 519.622.4031 WWW.PRIDESIGNS.COM



2320 Northfield Rd, #101, Nanaimo, BC V9S 3C2

Tim Hortons

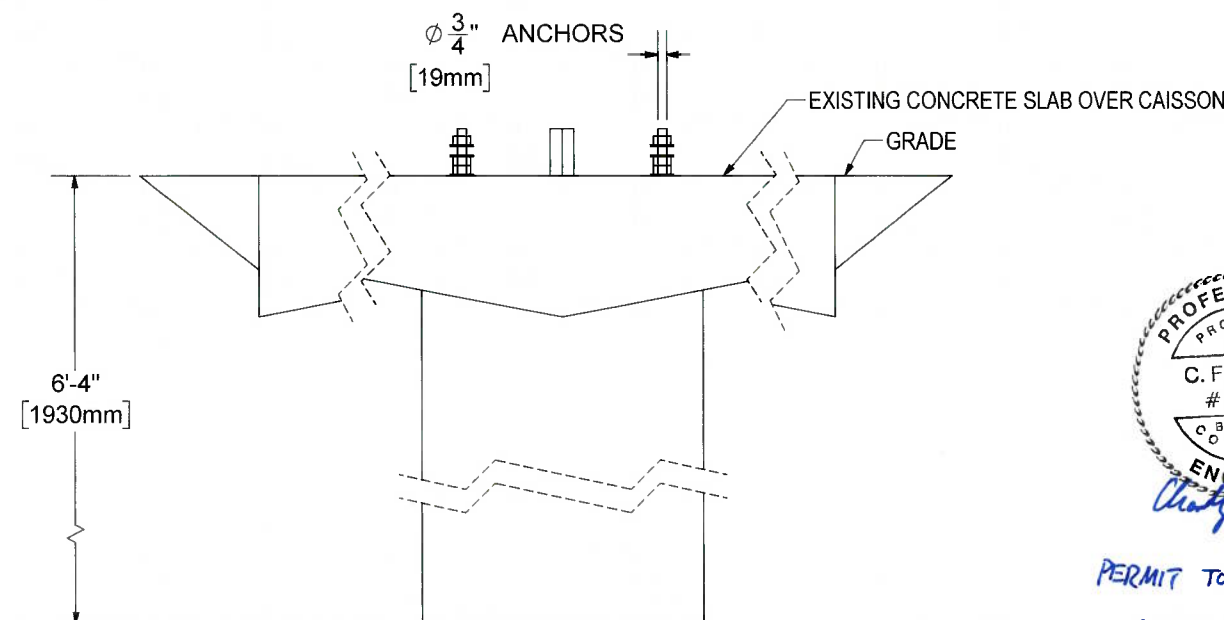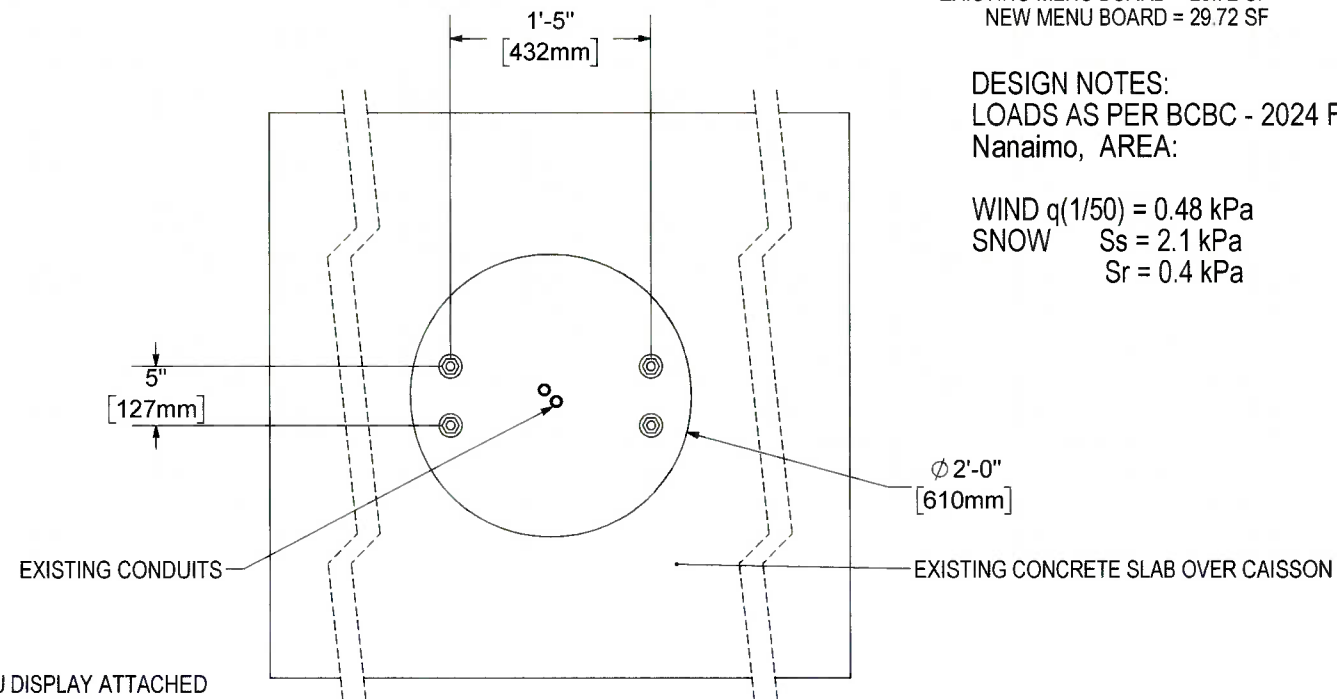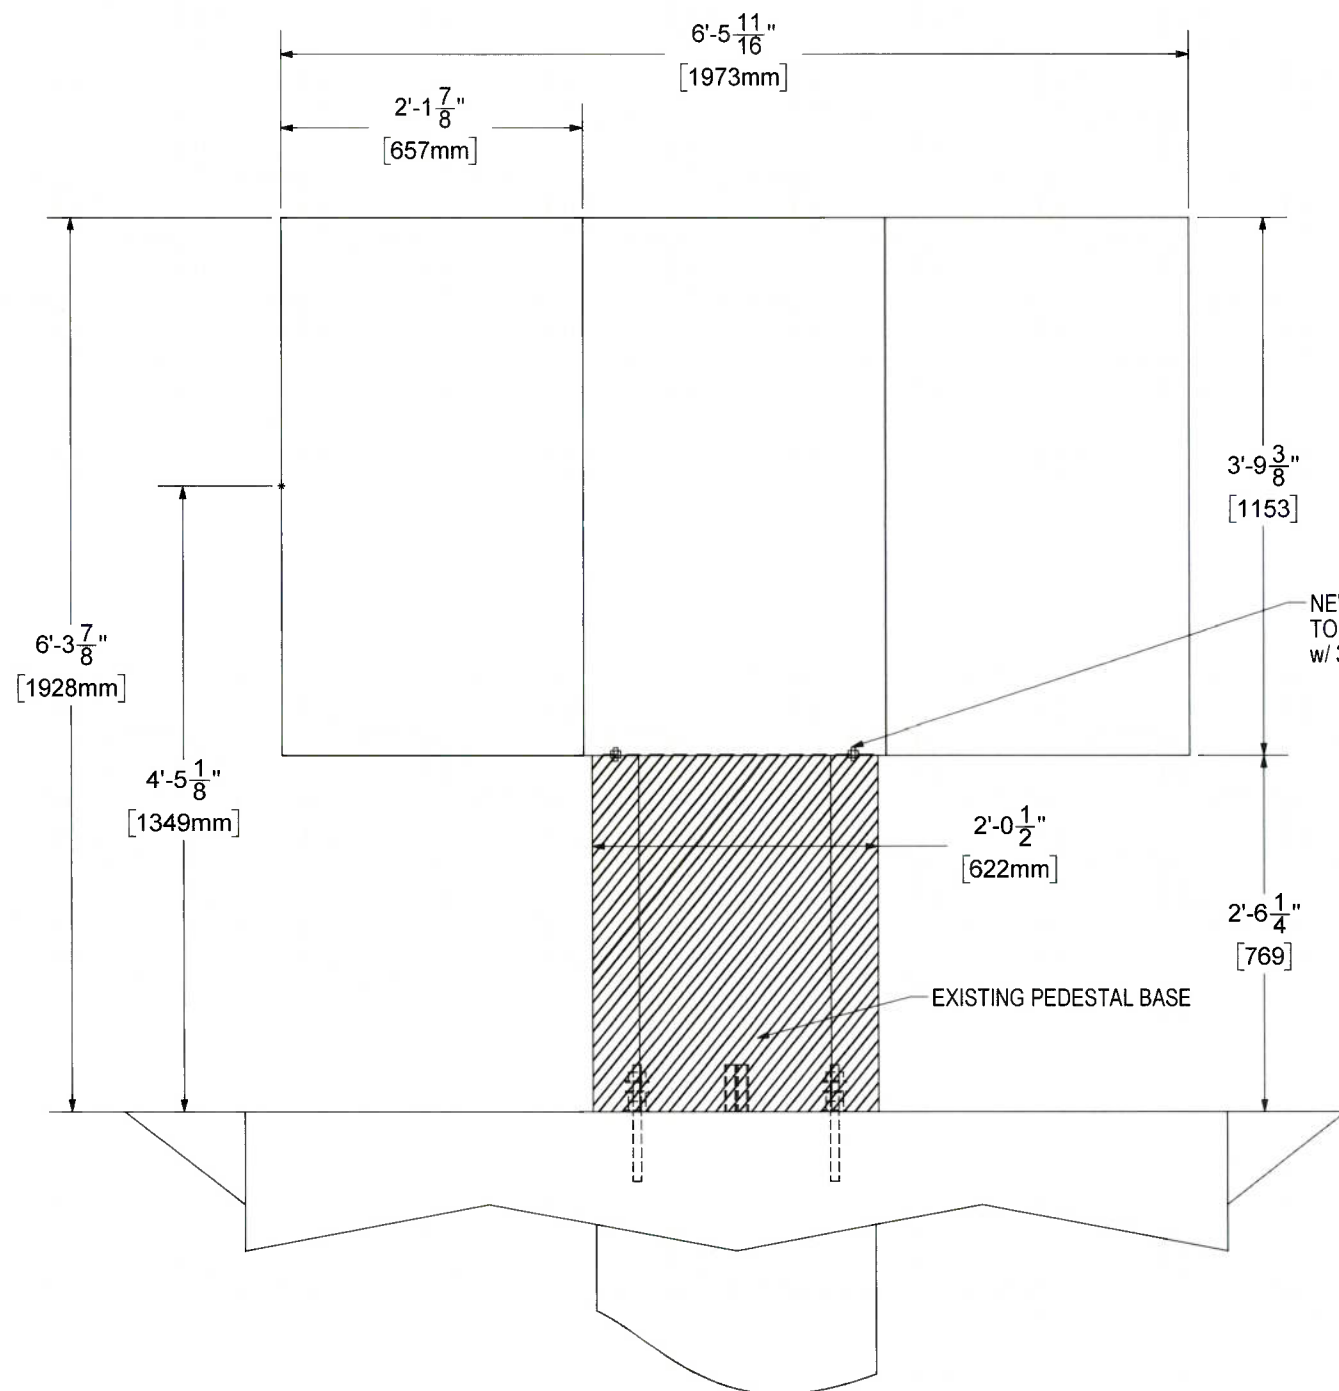

EXISTING CONCRETE ANCHOR BOLTS

EXISTING MENU BOARD = 26.72 SF
NEW MENU BOARD = 29.72 SF

DESIGN NOTES:
LOADS AS PER BCBC - 2024 FOR
Nanaimo, AREA:

WIND $q(1/50) = 0.48$ kPa
SNOW $S_s = 2.1$ kPa
 $S_r = 0.4$ kPa



PERMIT TO PRACTICE

1002417

24/FEB/2026

RECEIVED

DVP499

2026-AUG-13

Current Planning



PRIDE SIGNS

INTERNATIONAL
SIGN ASSOCIATION

sacace



THIS STRUCTURAL DRAWING IS THE PROPERTY OF PRIDE SIGNS LIMITED AND MAY NOT BE USED IN WHOLE OR PART WITHOUT THE WRITTEN CONSENT FROM PRIDE SIGNS LIMITED. ©2023
255 PINEBUSH ROAD, CAMBRIDGE, ON, CANADA N1T 1B9 - TEL: 519.822.4040 - WWW.PRIDESIGNS.COM

UL FILE # E500193

DRAWN BY: N. KHALES

18-Feb-26

CHECKED BY:

CUT FILE:

WEIGHT: 584 LBS

TIM HORTONS

2320 Northfield Rd #101
Nanaimo, BC

MENU BOARD DIGITAL DISPLAY

01 RELEASE FOR PERMITS

N. KHALES 18-Feb-26

UL REQUIREMENT:

TOTAL AMP DRAW:

SIGN PROGRAM: SIGN LABEL -

ENVIRONMENTAL LOCATION: -
DISCONNECT SWITCH: N/A -