



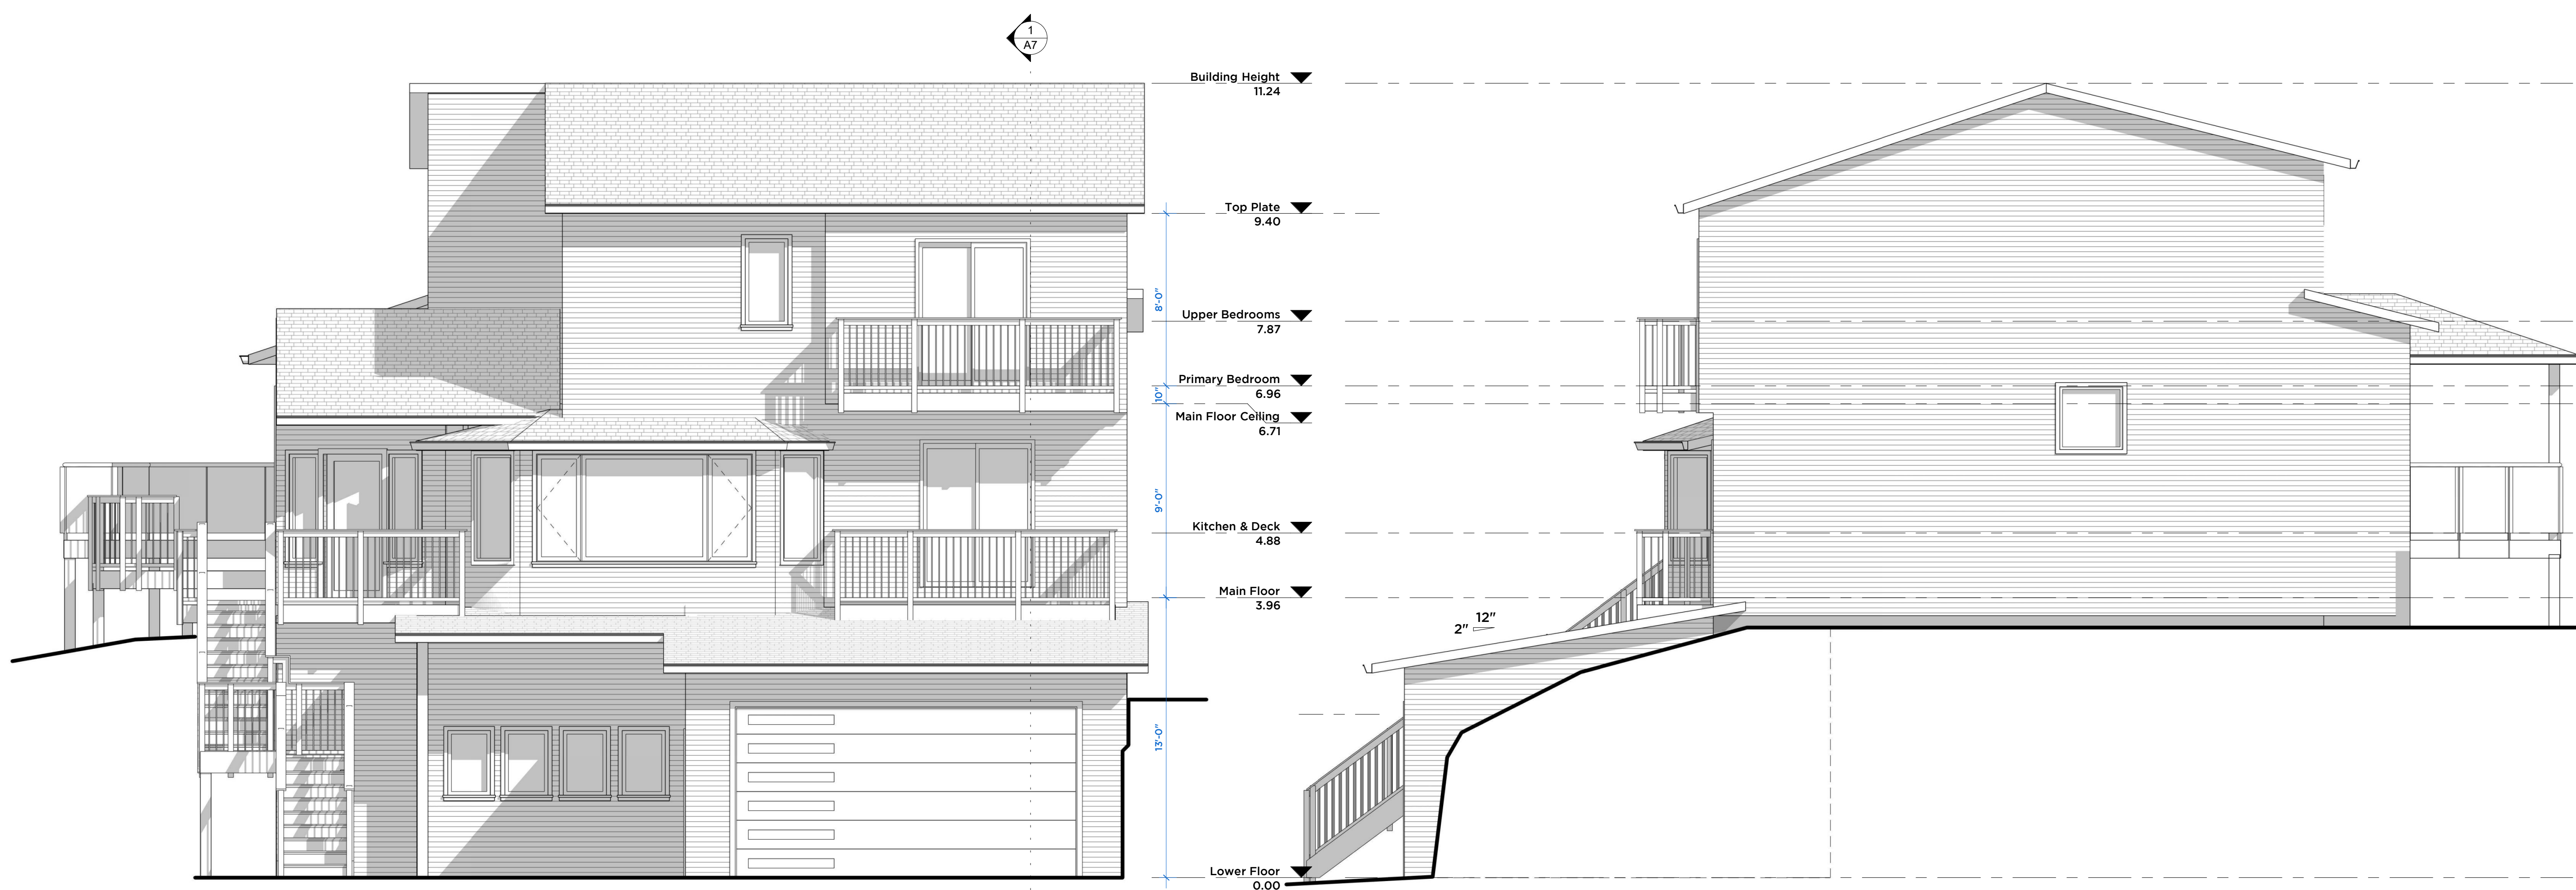


① FRONT (East)
1/4" = 1'-0"

② RIGHT (North)
1/4" = 1'-0"

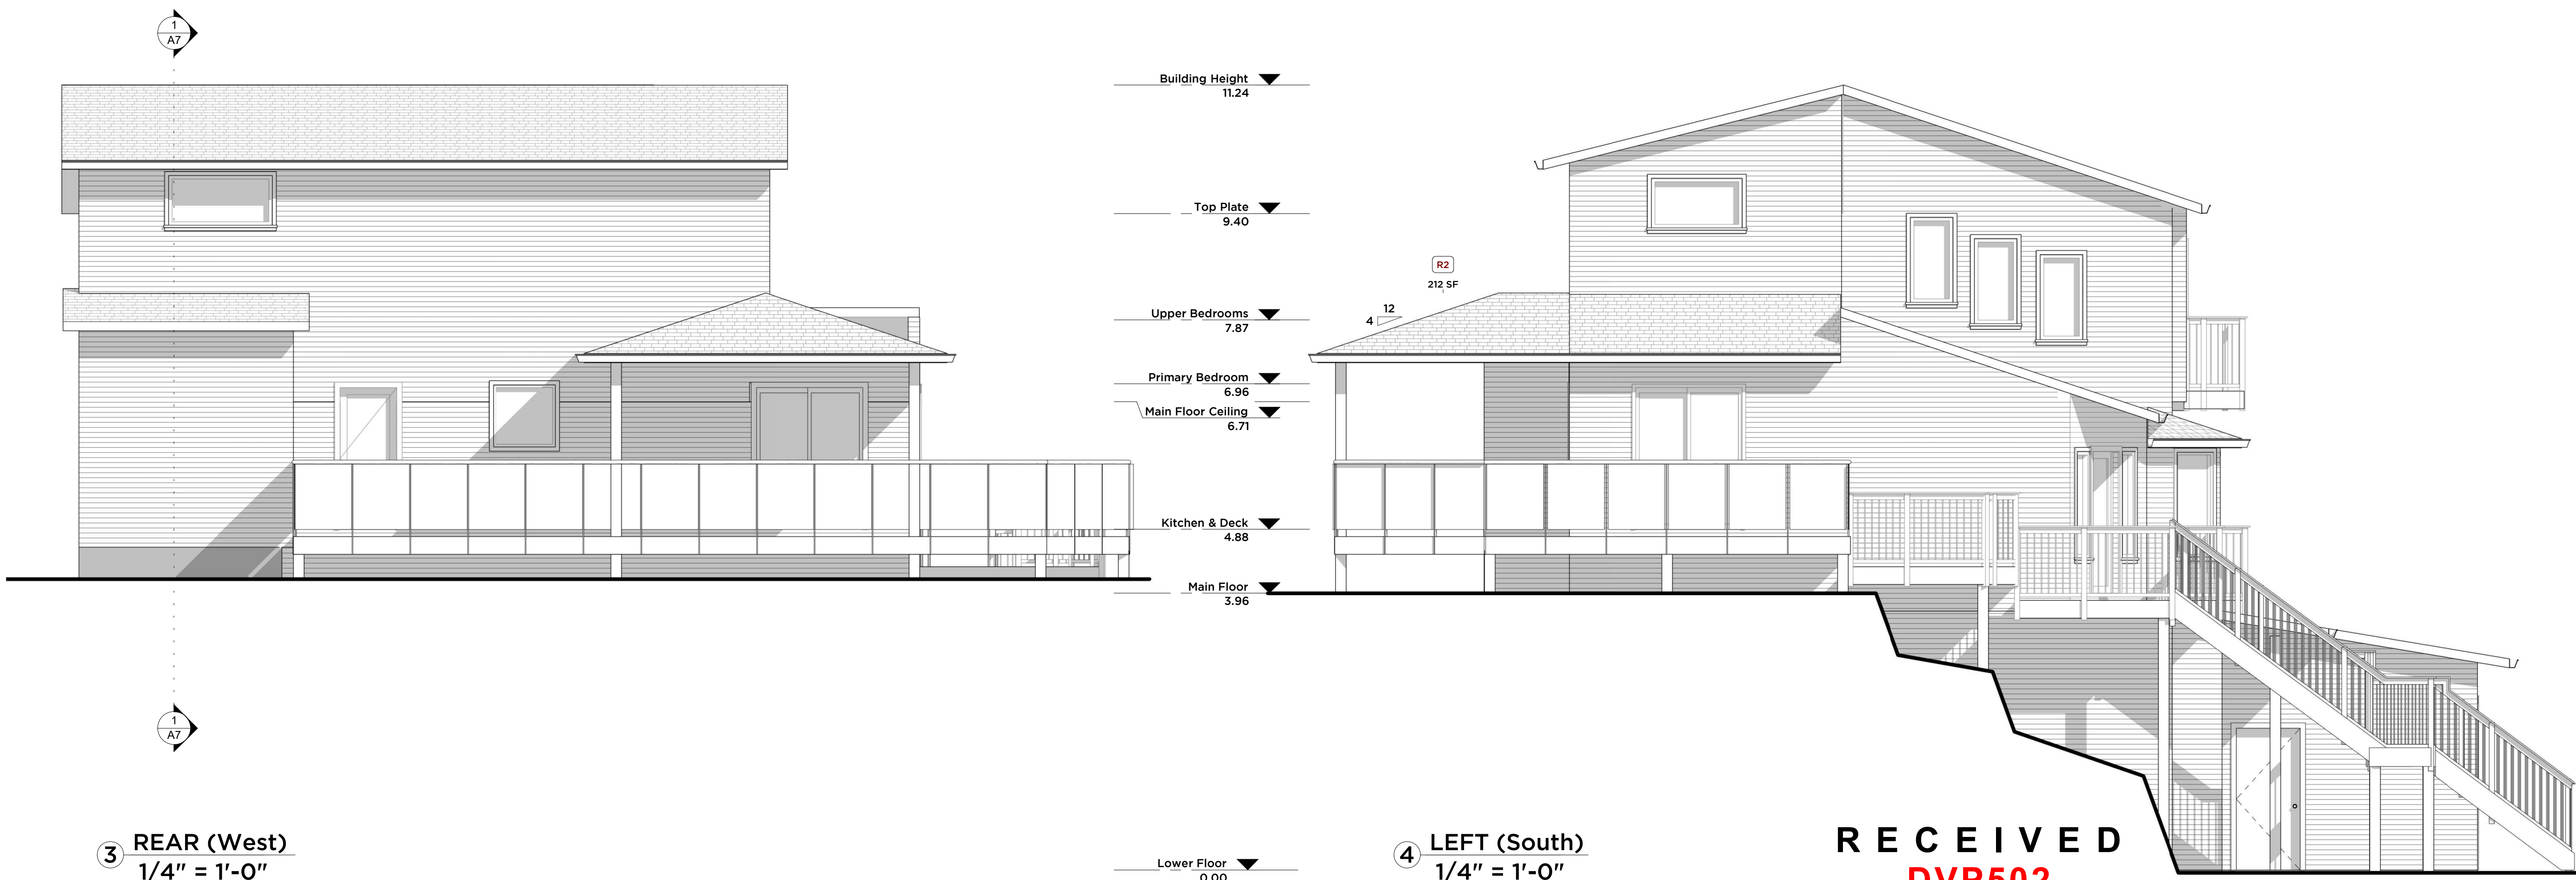

③ REAR (West)
1/4" = 1'-0"

④ LEFT (South)
1/4" = 1'-0"

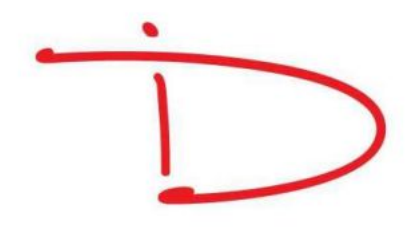
IMMERSIVE
DESIGN

THIS DESIGN IS NOT TO BE REPRODUCED, COPIED OR REUSED WITHOUT THE WRITTEN APPROVAL OF IMMERSIVE DESIGN INC. THIS DESIGN IS TO BE UTILIZED ONLY FOR THE SITE INTENDED AND DESIGNATED ON THE DRAWINGS. IMMERSIVE DESIGN INC. NOR THE DESIGNER/DRAFTSMAN ACCEPT ANY RESPONSIBILITY FOR THE FOLLOWING CONFORMITY OF PLANS TO THE SITE. ERRORS AND OMISSIONS, VARIOUS ENGINEERING REQUIREMENTS. ANY HOUSE BUILT FROM THESE PLANS. INFORMATION PROVIDED ON EXISTING BUILDINGS OR SITE. THESE PLANS ARE NOT TO BE REPRODUCED, COPIED OR REUSED WITHOUT THE WRITTEN APPROVAL OF IMMERSIVE DESIGN INC.

Project Name:
2026-0084

3132 Robin Hood Dr.
Nanaimo, BC

Elevations

ISSUED FOR BUILDING PERMIT	
Scale: as noted	Drawing No. A9
Drawn by: AJW	
Date: OCT. 5, 2026	
File Name:	

RECEIVED
DVP502
2026-OCT-14
Current Planning