BUILDING STRATA PLAN: 2 UNITS, 2 SEC. SUITES

LANDSCAPE PLAN

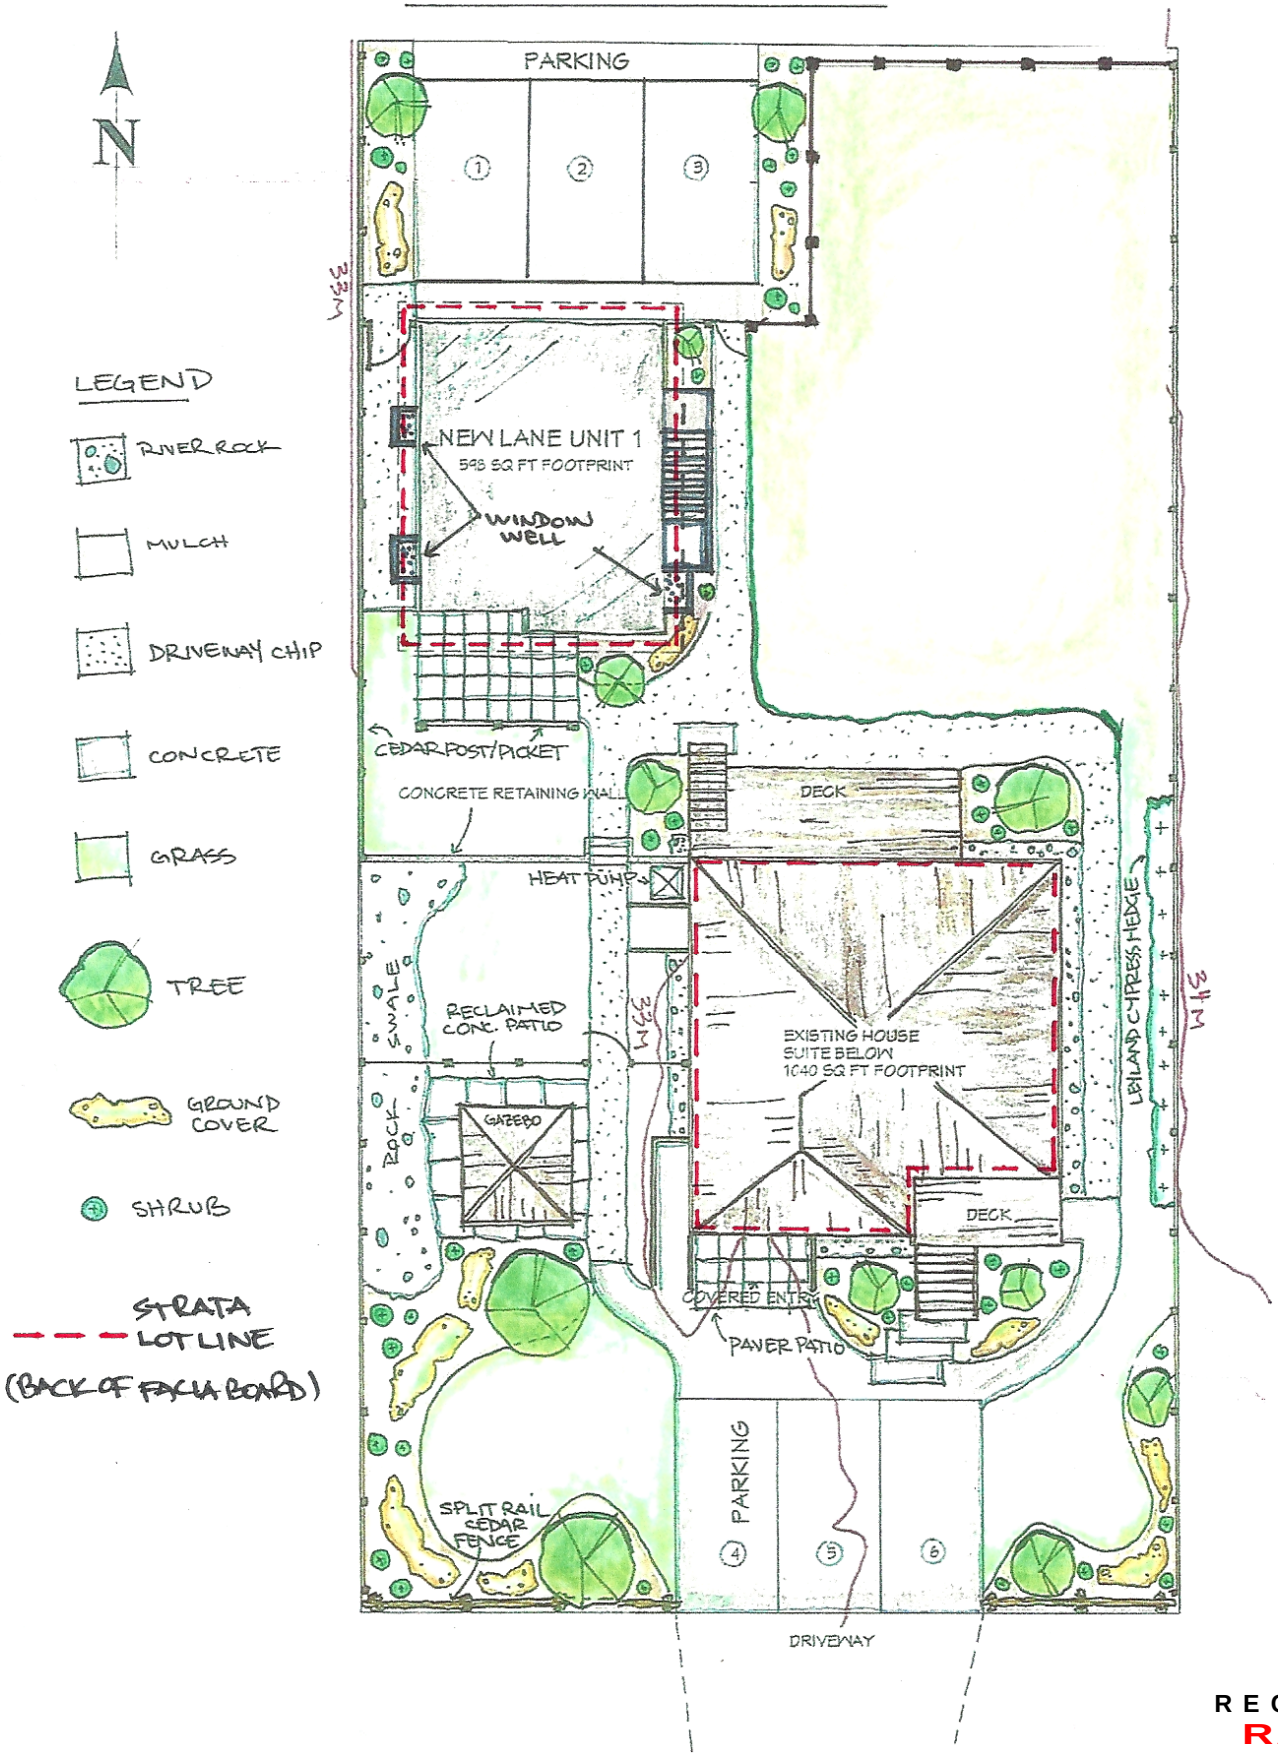

RECEIVED
RA462
2020-NOV-04
Current Planning

430 EIGHTH STREET

SCALE : 3/16 = 1'
MARCH 18 2020