SCHEDULE "A"

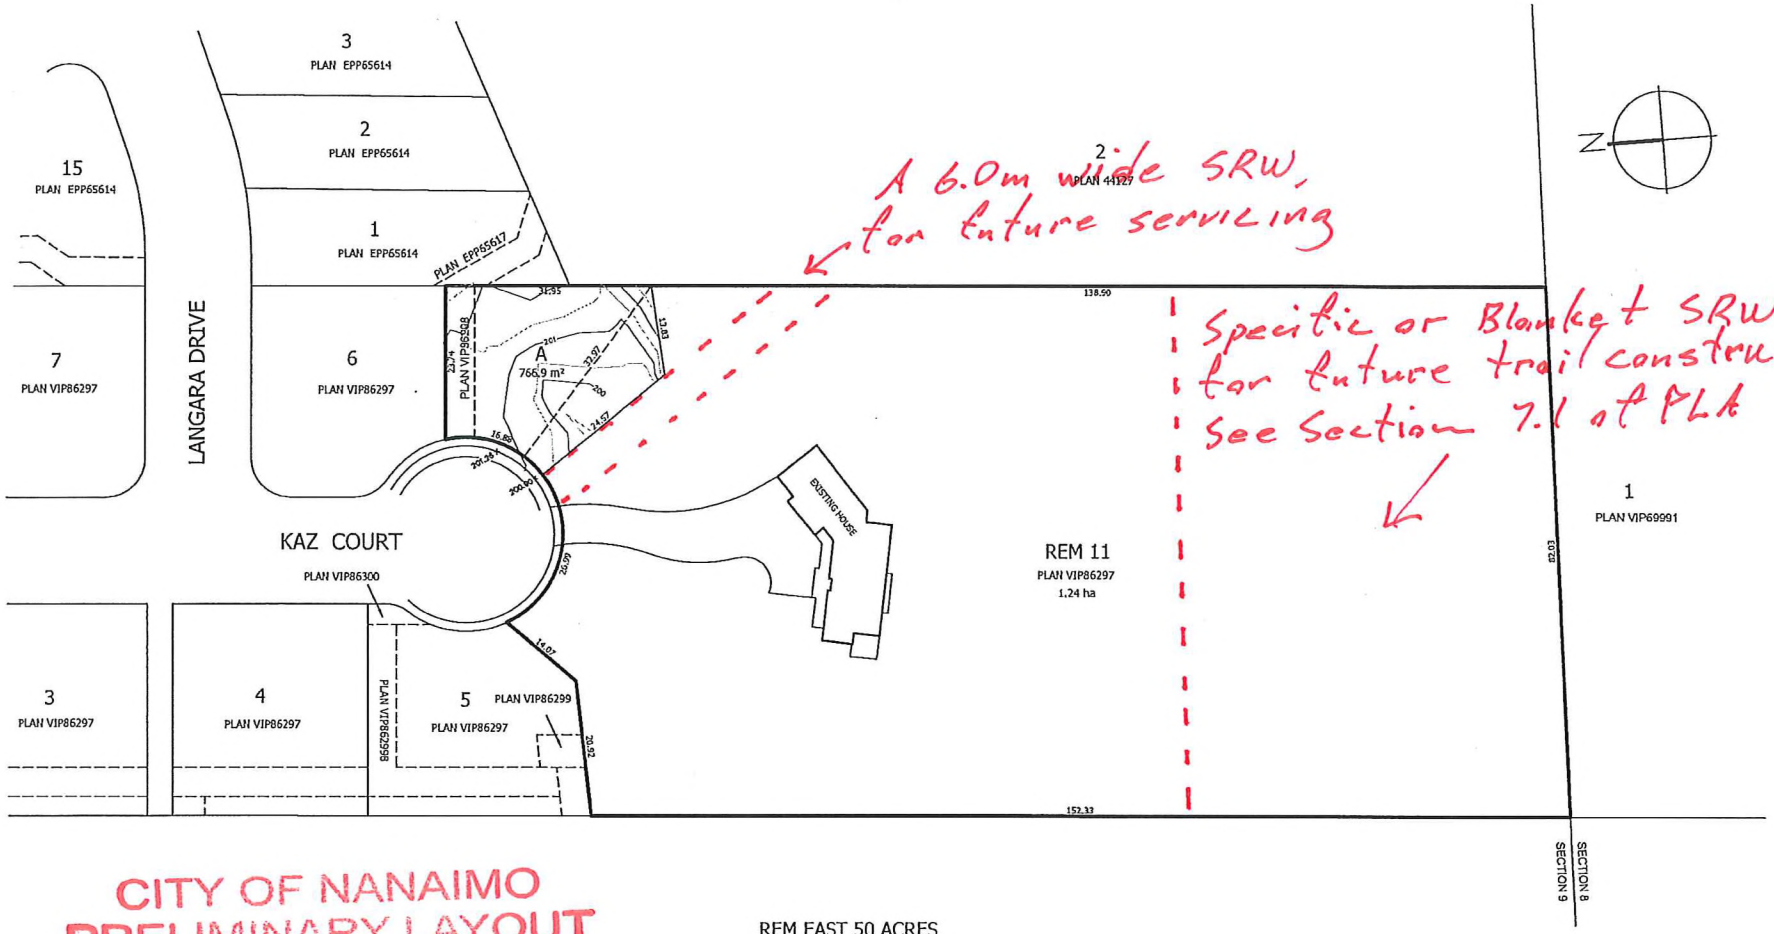

CITY OF NANAIMO
PRELIMINARY LAYOUT
ACCEPTANCE

2019-OCT-17
Date

Approved By

2020-OCT-17
Expiry Date

RECEIVED
MAR 26 2019
SUB01349
CITY OF NANAIMO
SUBDIVISION

REM EAST 50 ACRES
DD 17592-N

NOTES:

- CONTOUR INFORMATION FROM SUBDIVISION FINAL LOT GRADE PLAN
- HOUSE LOCATION FROM BUILDING LOCATION CERTIFICATE

NO.	DATE	REVISION
00	MARCH 20, 2019	FIRST ISSUE.

PROJECT: 1432 KAZ COURT

CLIENT: GREG AND DAVINA KAZANOWSKI

DRAWING: PRELIMINARY LAYOUT APPROVAL

DATE: MAR 20/19

SCALE: 1:500

DRAWN: CH

FILE: 05325-24

SHEET: 1 OF 1

WILLIAMSON & ASSOCIATES
PROFESSIONAL SURVEYORS
3088 BARONS ROAD NANAIMO B.C. V9T 4B5
PHONE: (250) 756-7723 FACSIMILE (250) 756-7724
EMAIL: WAPS@TELUS.NET