SCHEDULE "A"

1386

PROPOSED SUBDIVISION OF LOT 23, SECTION 17, SECTION 17, RANGE 4, CRANBERRY DISTRICT, PLAN 8000

B.C.G.S. 92G.011

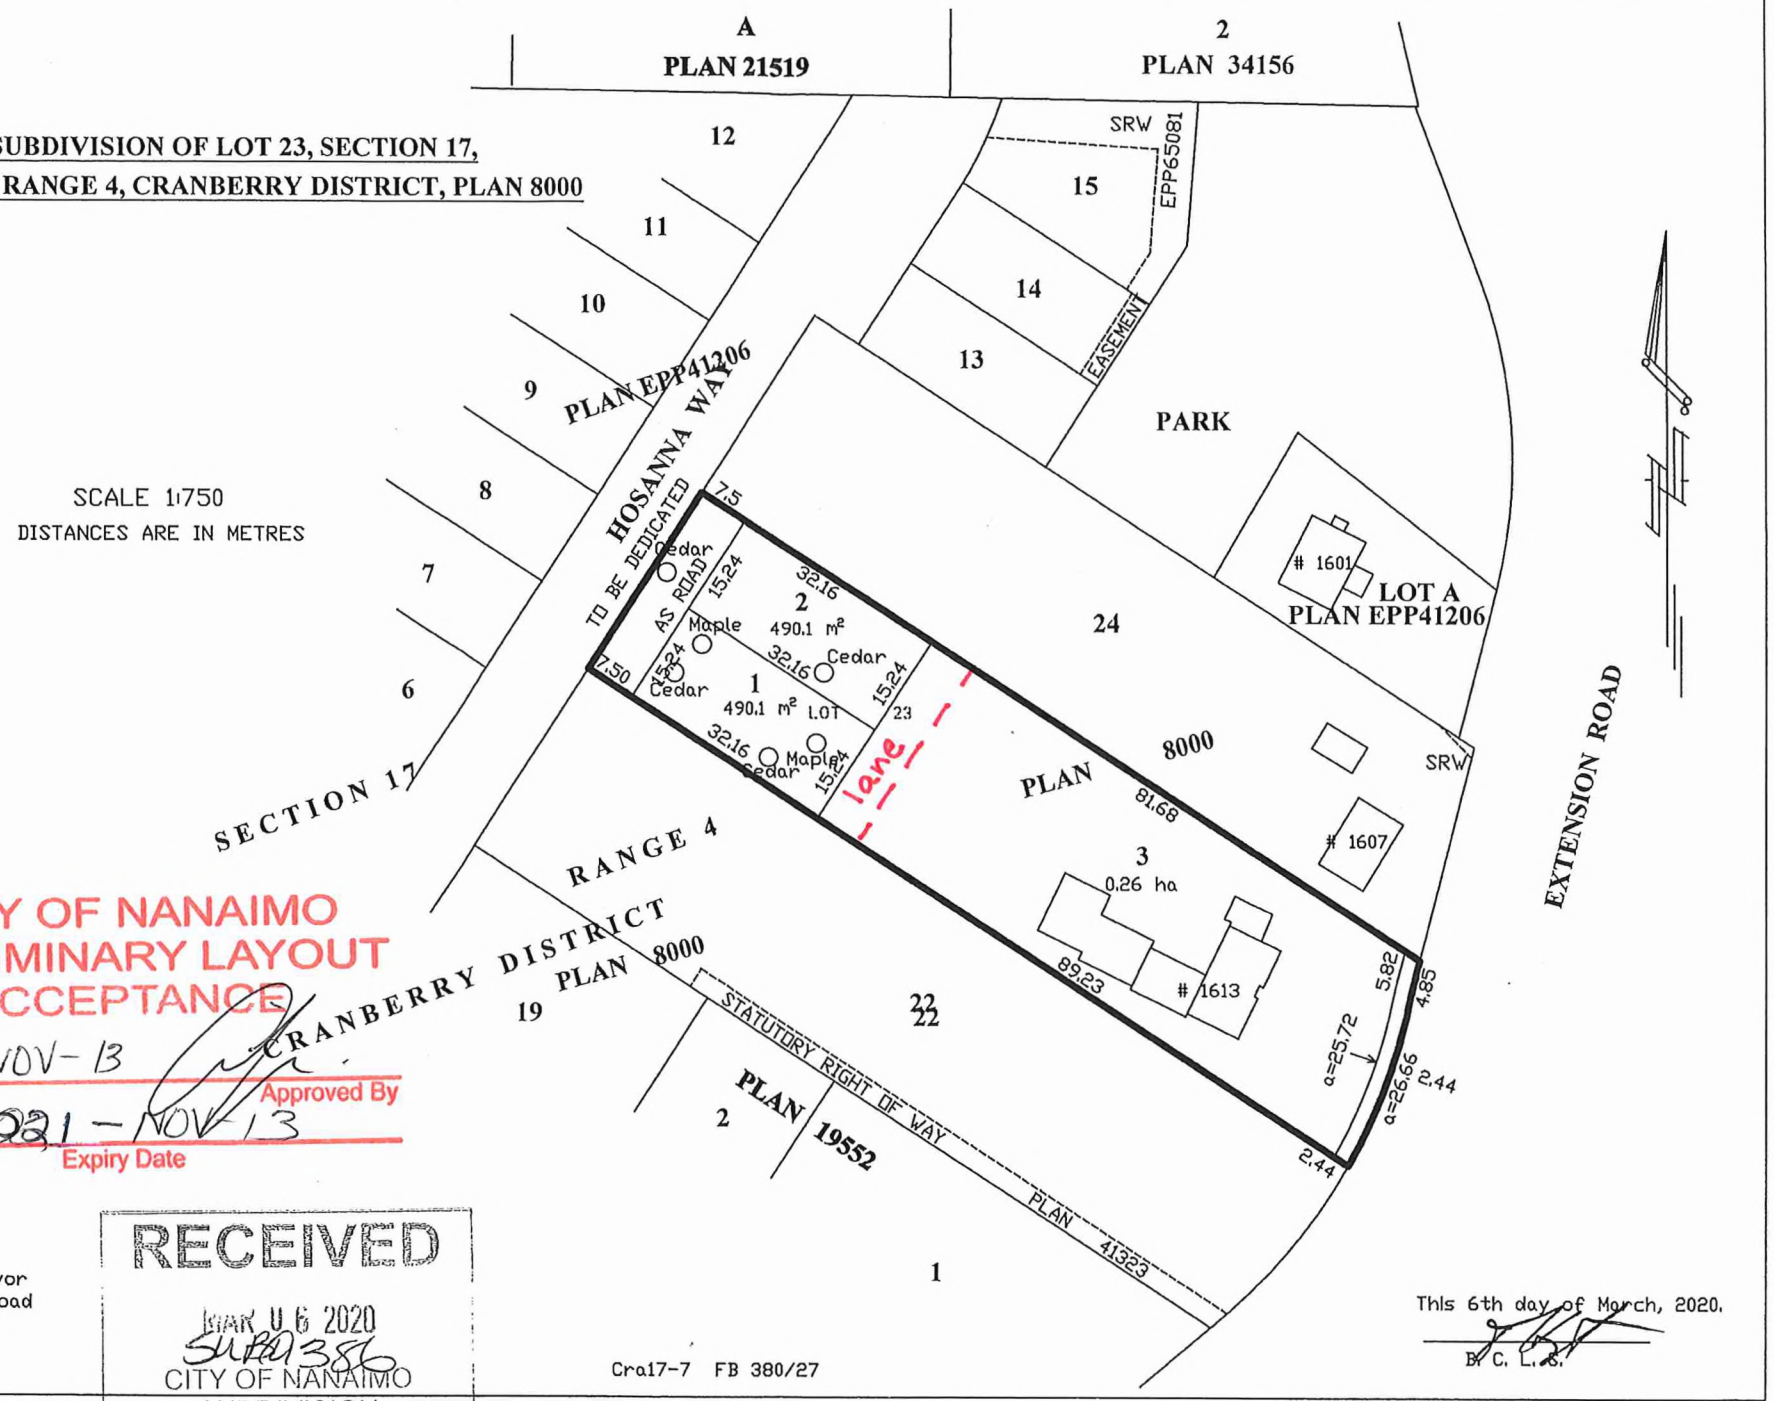

CITY OF NANAIMO
PRELIMINARY LAYOUT
ACCEPTANCE

2020-NOV-13
Date

Approved By

2021-NOV-13
Expiry Date

T.G. Hoyt
B.C. Land Surveyor
2275 Godfrey Road
Nanaimo, B.C.
V9X 1E7
250-753-2921

RECEIVED
MAR 06 2020
SUB01386
CITY OF NANAIMO
SUBDIVISION

Cra17-7 FB 380/27

This 6th day of March, 2020.

B.C. L.S.