SCHEDULE "A"

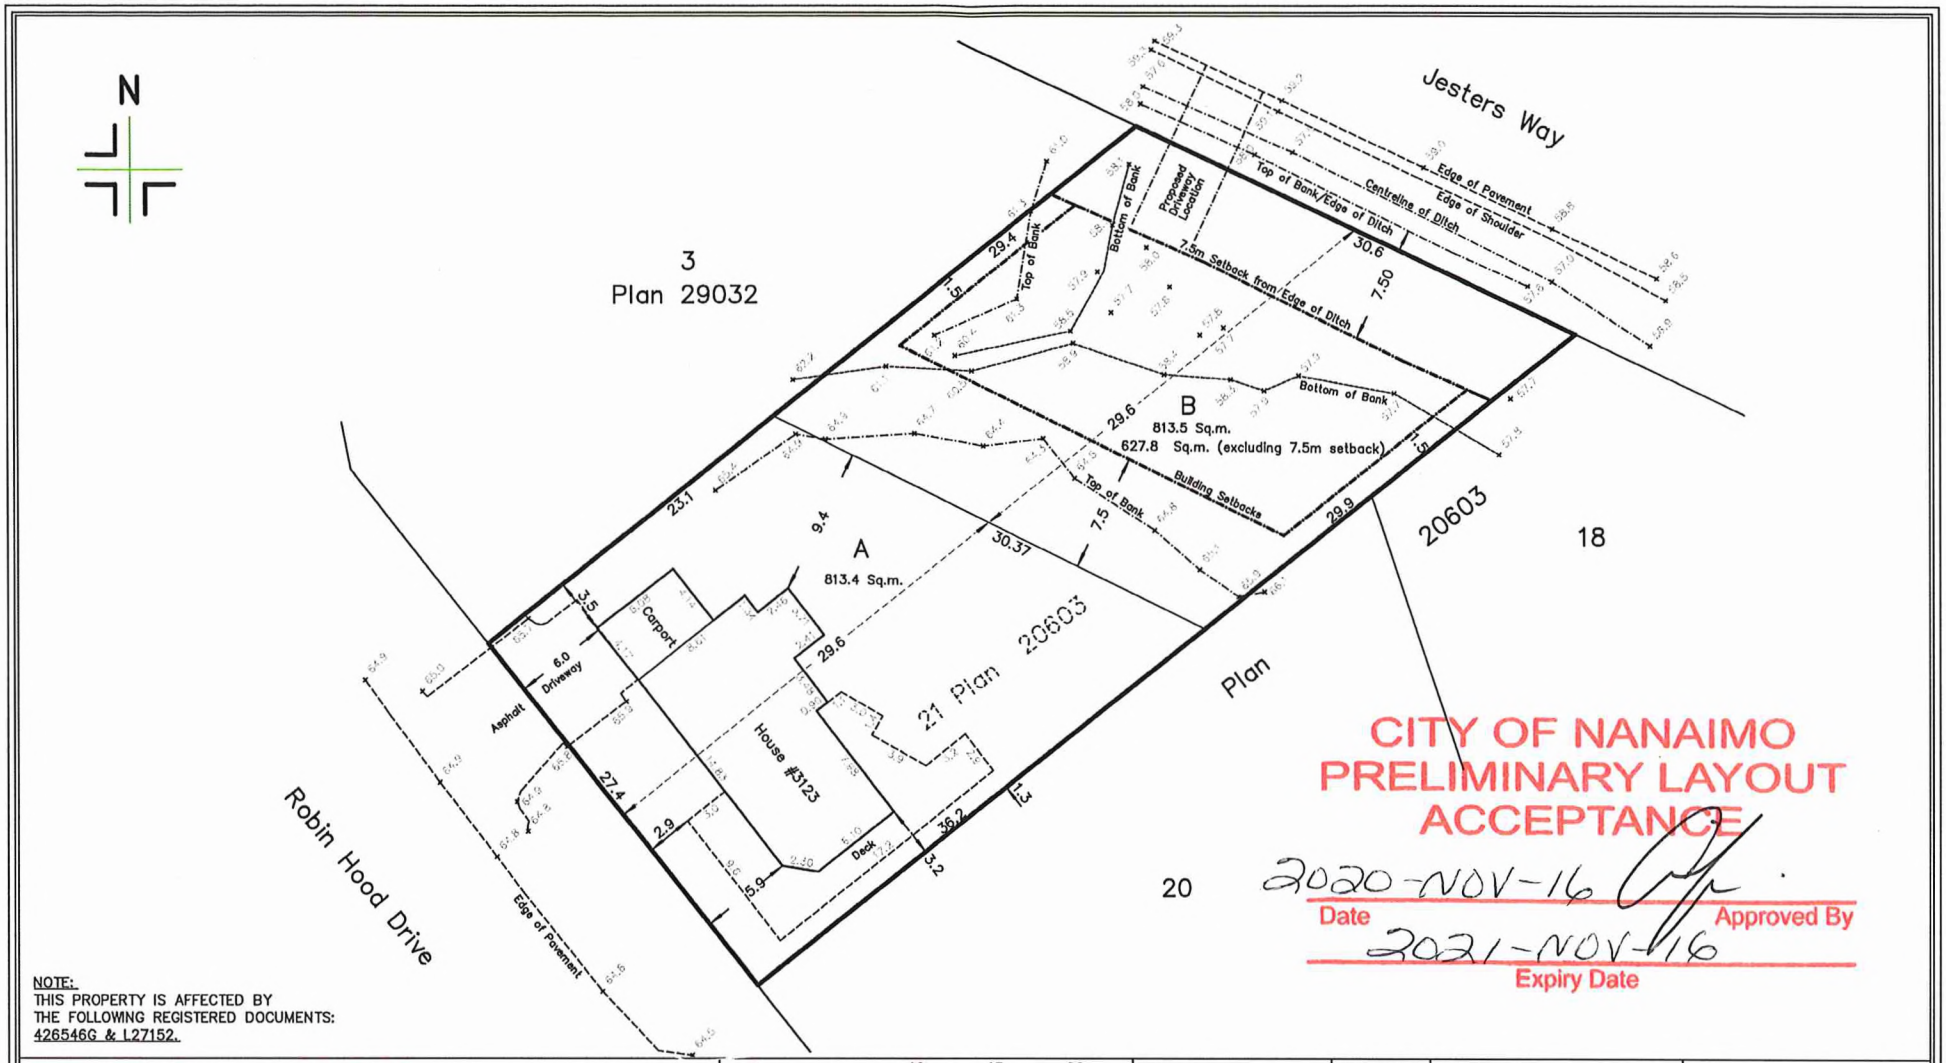

CITY OF NANAIMO
PRELIMINARY LAYOUT
ACCEPTANCE

2020-NOV-16
Date
Approved By

2021-NOV-16
Expiry Date

NOTE:
THIS PROPERTY IS AFFECTED BY
THE FOLLOWING REGISTERED DOCUMENTS:
426546G & L27152.

SITE PLAN SHOWING PROPOSED SUBDIVISION OF:
LOT 21, SECTION 9,
WELLINGTON DISTRICT, PLAN 20603.

Client: PIOTR WALENCIAK		Civic Address: 3123 ROBIN HOOD DRIVE, NANAIMO	
File: 19-163_REV2	Scale: 1:300	Drawn by: DRW	Property Zoning: R1	Date: July 15, 2020

0 10 15 20

SCALE 1:300

DISTANCES AND ELEVATIONS ARE IN METRES.

GEODETIC ELEVATIONS ARE DERIVED FROM CONTROL MONUMENT 79H9361 (CVD28BC DATUM).

DATE	REVISION #	DESCRIPTION
November 8, 2019	First Issue	
March 19, 2020	1	Revise Dividing Line Proposed Driveway Location
July 15, 2020	2	Show lot depths & area of Lot B exclusive of 7.5m setback

Turner & Associates
land surveying
250.753.9778
435 Terminal Avenue North
Nanaimo, BC V9S 4J8
www.turnersurveys.ca