SURVEY PLAN OF PROPOSED LOTS 1, 2, 3, 4, 5, AND 6
CURRENTLY: LOT A OF SECTION 14 AND DISTRICT LOTS 14 AND 17 AND SECTION 4, RANGE 4
WELLINGTON DISTRICT, PLAN 66202

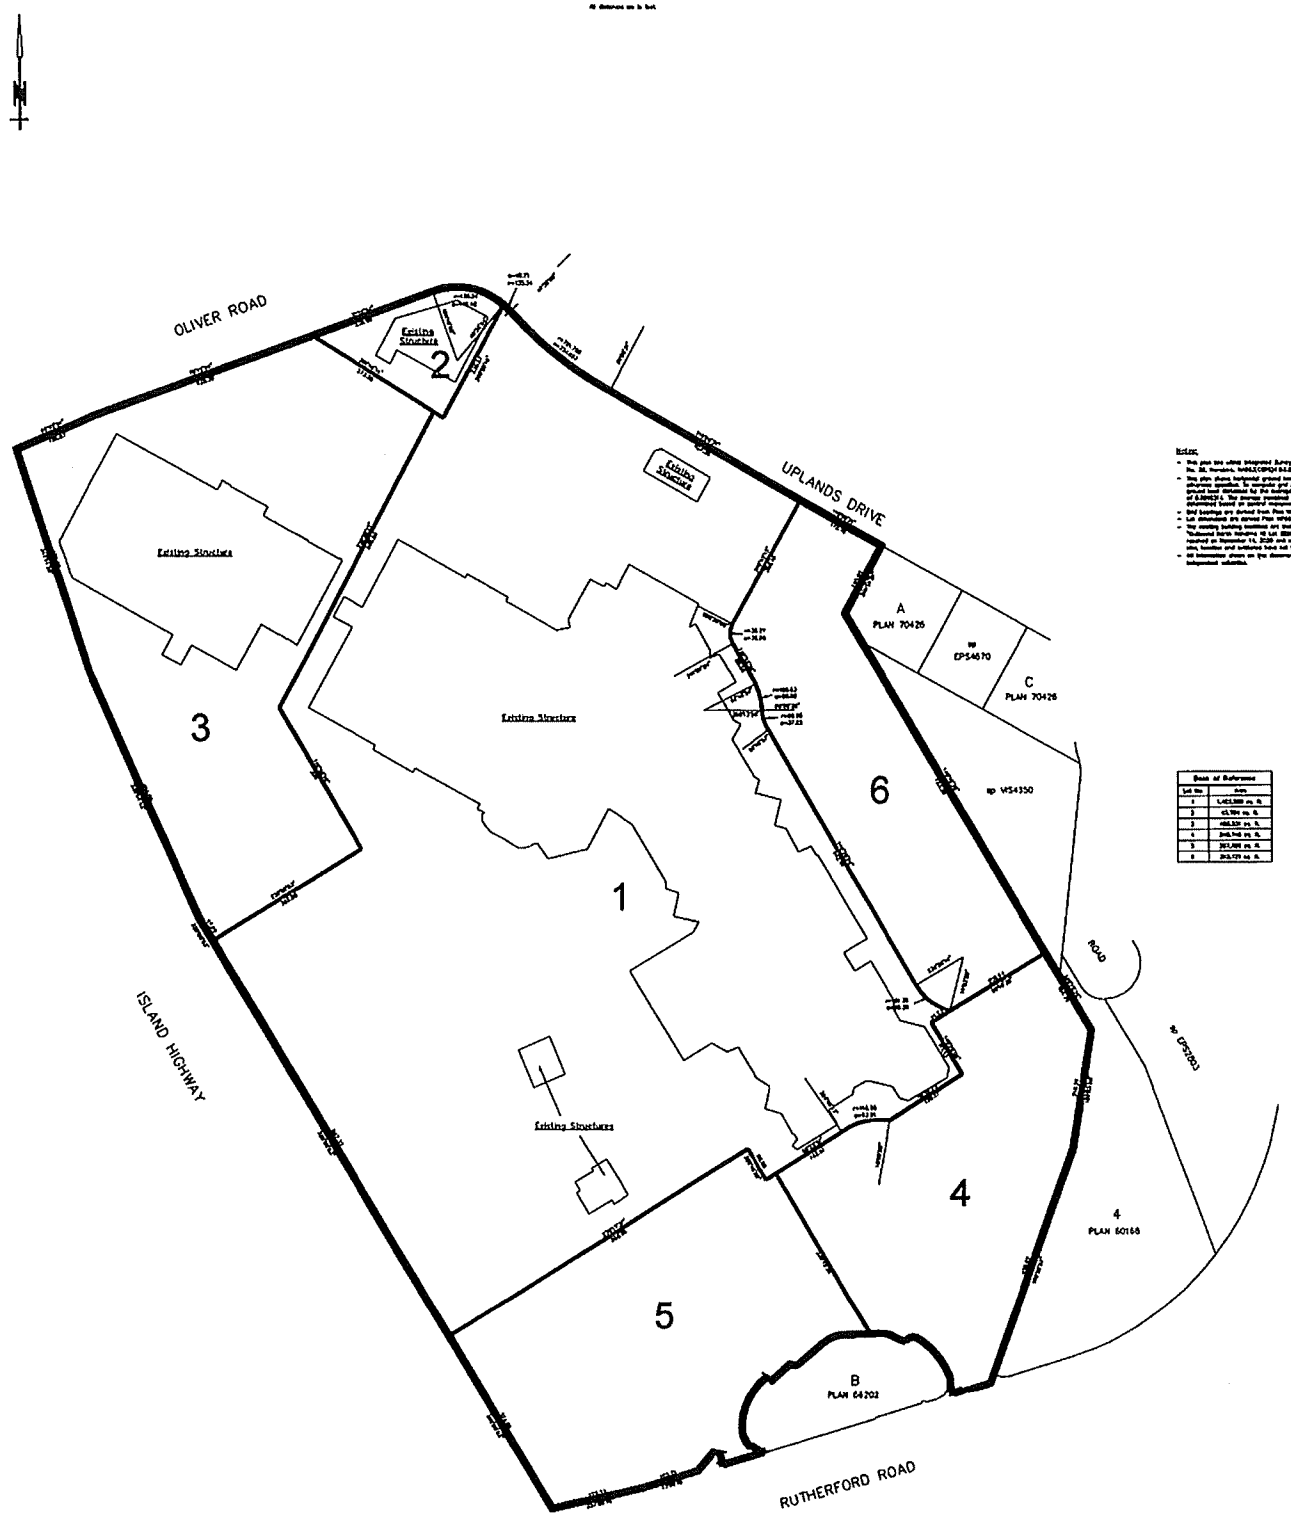

Base of Reference	
Lot No.	Area
1	1,401,388 sq. ft.
3	43,784 sq. ft.
2	48,630 sq. ft.
4	348,146 sq. ft.
5	301,481 sq. ft.
6	243,429 sq. ft.

Notes:

- This plan has been integrated Survey Area No. 26, Nanaimo, NAD83(CSRS) 2002.0
- This plan shows horizontal ground level distances, unless otherwise specified. To compute grid distances, multiply ground level distances by the average combined factor of 0.9996251. The average combined factor has been determined based on control monument 91-H23.
- Grid bearings are derived from Plan VIP66202.
- Lot dimensions are derived from Plan VIP66202.
- The existing building overlaid on lot line adjustment proposed "Endorsed Sketch Showing 10 Lot 2008-11-13.dwg" received on September 15, 2008 and summary of that plan, number and reference have not been confirmed.
- All boundaries shown on the document will require independent validation.

PLANS
BC LAND SURVEYS INC.
Main Floor - 230 Terminal Street
Nanaimo, British Columbia, V9R 3N4

AUTHORIZED SIGNATORY

AUTHORIZED SIGNATORY

WITNESS AS TO BOTH SIGNATURES

ADDRESS OF WITNESS

OCCUPATION OF WITNESS

OWNER
SHAPE PROPERTIES (NANAIMO) CORP.
2300 - 885 Georgia Street
Vancouver, British Columbia, V6C 3E8

AUTHORIZED SIGNATORY

AUTHORIZED SIGNATORY

WITNESS AS TO BOTH SIGNATURES

ADDRESS OF WITNESS

OCCUPATION OF WITNESS

OWNER
NEW HOLLAND LTD
2300 - 885 Georgia Street
Vancouver, British Columbia, V6C 3E8

AUTHORIZED SIGNATORY

AUTHORIZED SIGNATORY

WITNESS AS TO BOTH SIGNATURES

ADDRESS OF WITNESS

OCCUPATION OF WITNESS

CIVIC ADDRESS
4790 RUTHERFORD ROAD
NANAIMO, B.C.

ZONING CC3

PO 033-968-821
FILE: U18867C