SCHEDULE "A"

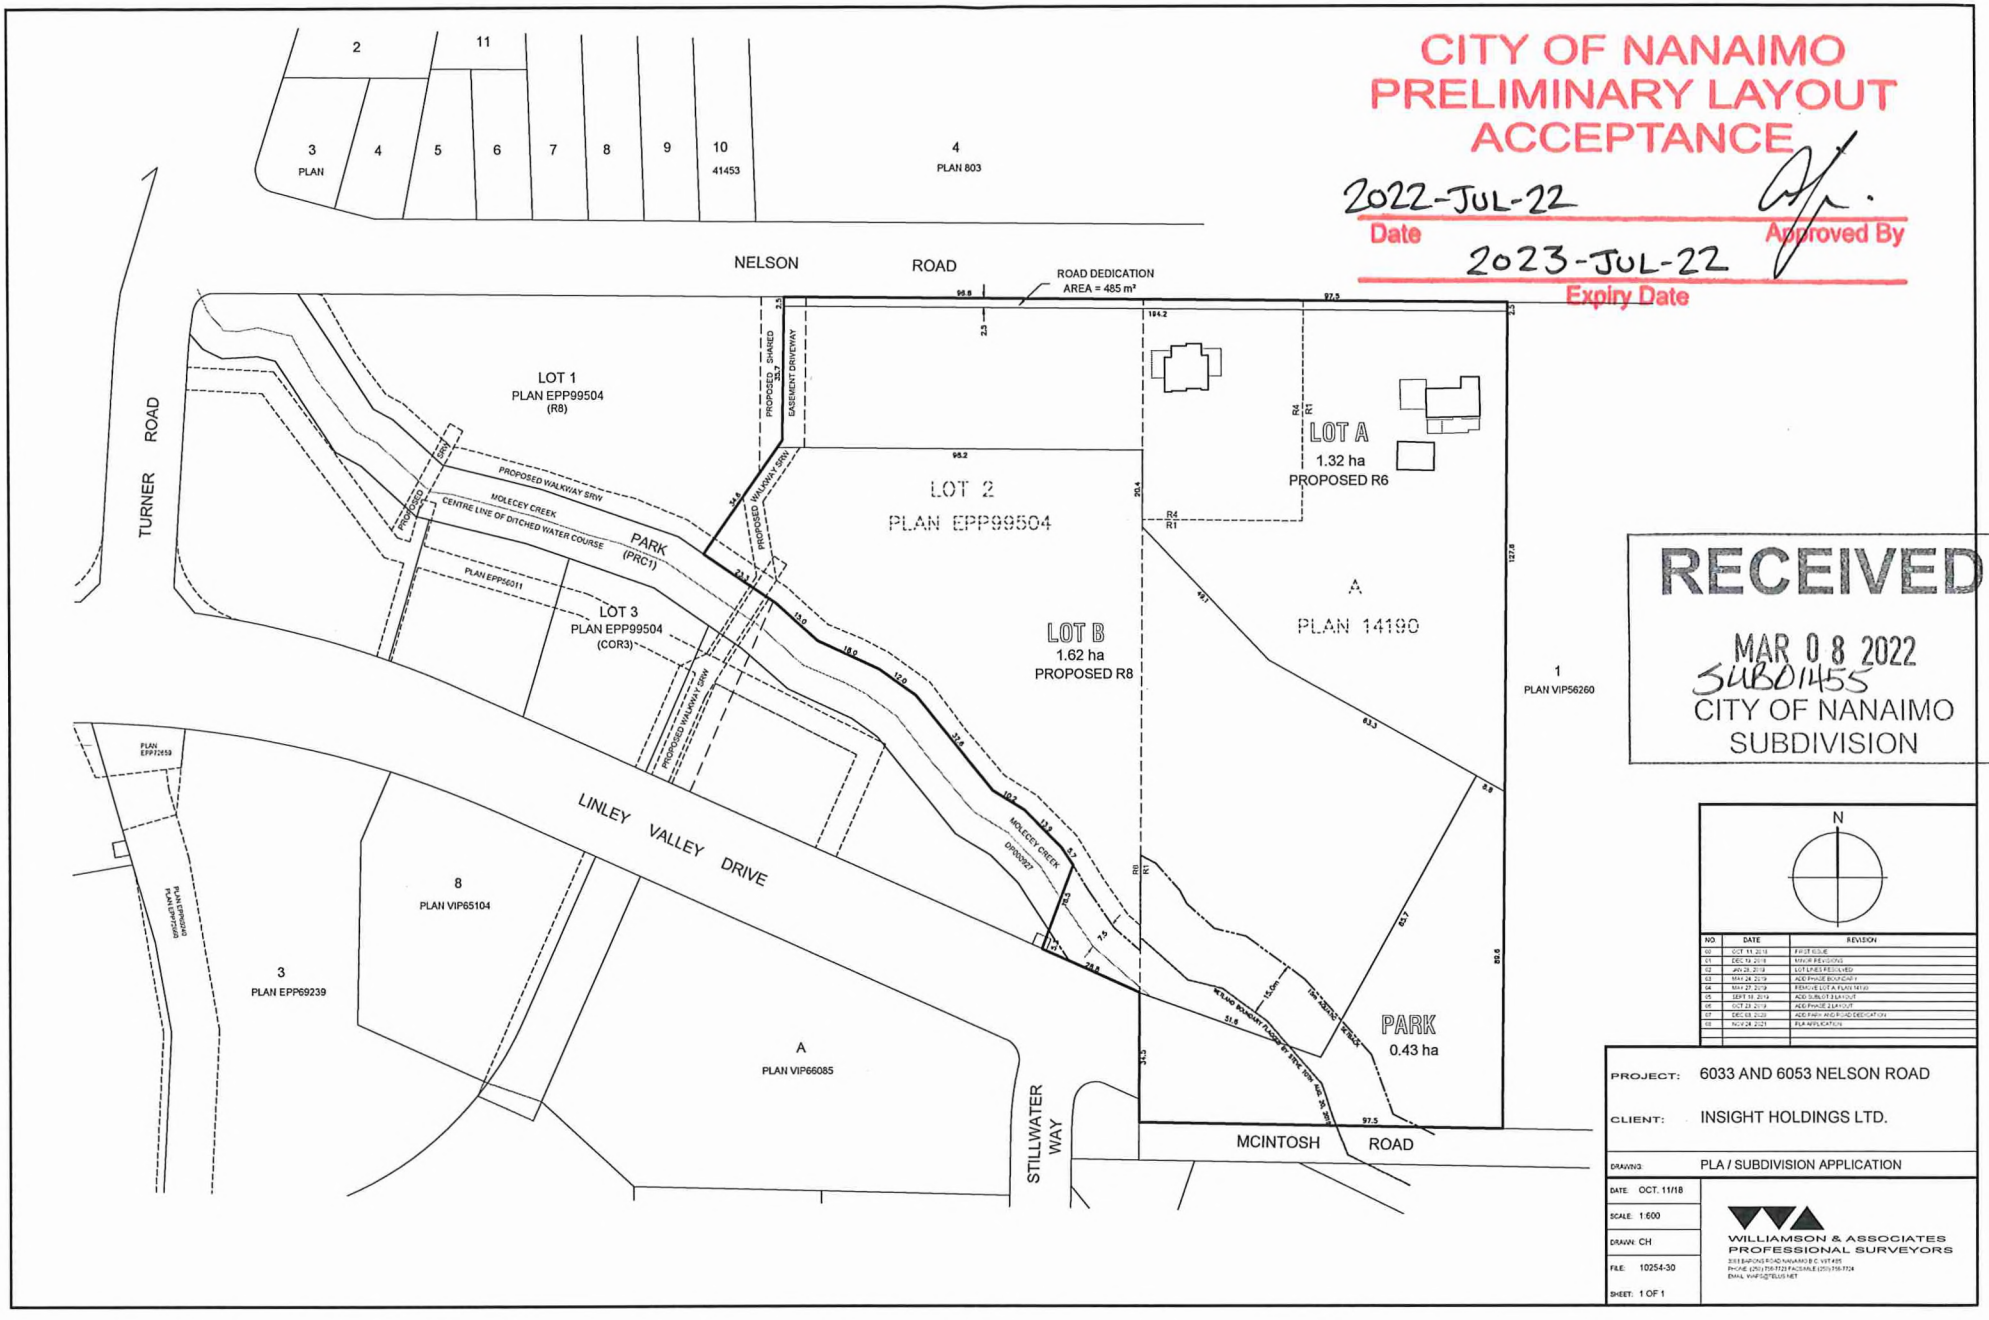
CITY OF NANAIMO
PRELIMINARY LAYOUT
ACCEPTANCE
2022-JUL-22
Date
Approved By
2023-JUL-22
Expiry Date
RECEIVED
MAR 08 2022
SUB01455
CITY OF NANAIMO
SUBDIVISION
NELSON ROAD
TURNER ROAD
ROAD DEDICATION
AREA = 485 m²
LOT 1
PLAN EPP99504
(R8)
LOT 2
PLAN EPP99504
LOT A
1.32 ha
PROPOSED R6
LOT B
1.62 ha
PROPOSED R8
A
PLAN 14190
PARK
0.43 ha
LOT 3
PLAN EPP99504
(COR3)
PARK
(PRC1)
PROPOSED WALKWAY SRW
MOLLECEY CREEK
CENTRE LINE OF DITCHED WATER COURSE
PROPOSED SHARED EASEMENT DRIVEWAY
LINLEY VALLEY DRIVE
STILLWATER WAY
MCINTOSH ROAD
PLAN EPP69239
PLAN VIP65104
PLAN VIP66085
PLAN VIP56260
PLAN 803
PLAN 41453
N
PROJECT: 6033 AND 6053 NELSON ROAD
CLIENT: INSIGHT HOLDINGS LTD.
DRAWING: PLA / SUBDIVISION APPLICATION
DATE: OCT. 11/18
SCALE: 1:600
DRAWN: CH
FILE: 10254-30
SHEET: 1 OF 1
WILLIAMSON & ASSOCIATES
PROFESSIONAL SURVEYORS